


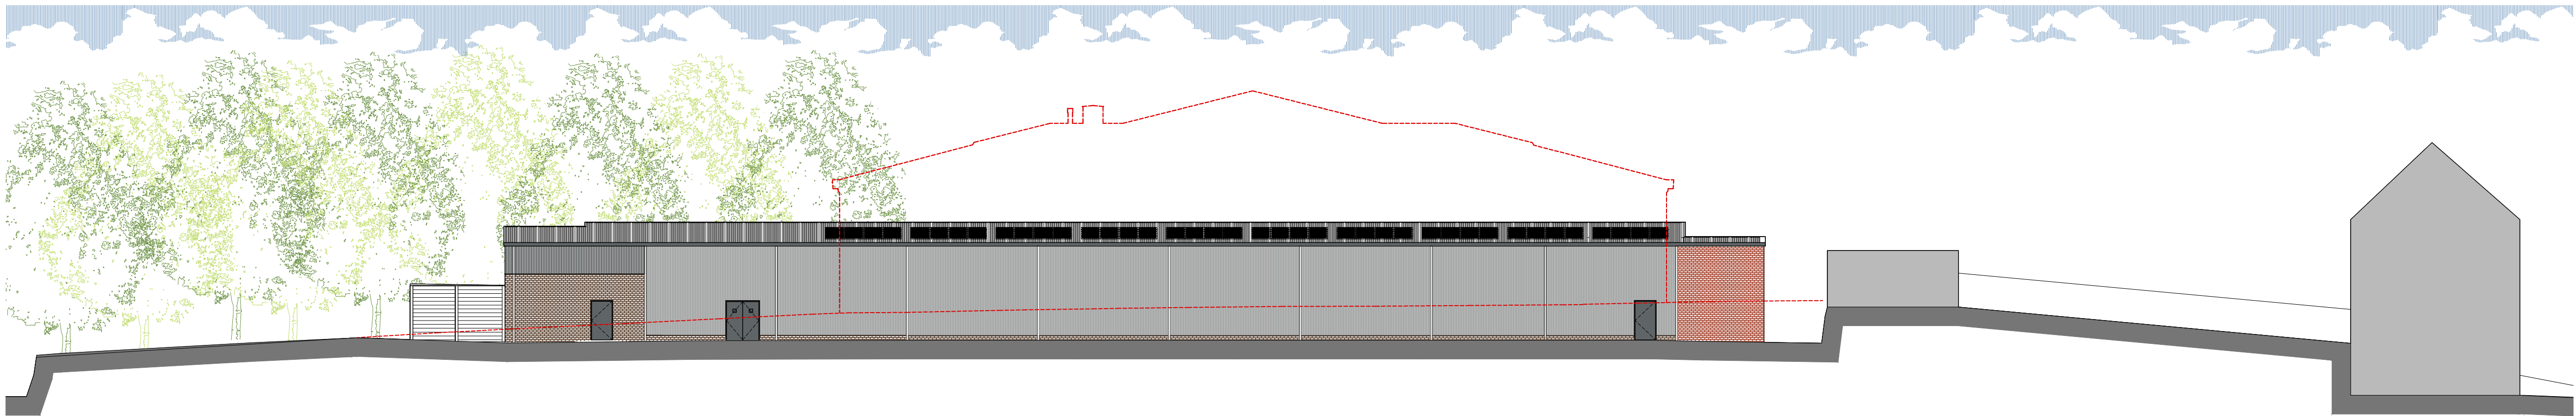


01: PROPOSED SECTION A-A
scale 1:200




02: PROPOSED SECTION B-B
scale 1:200



03: PROPOSED SECTION C-C
scale 1:200

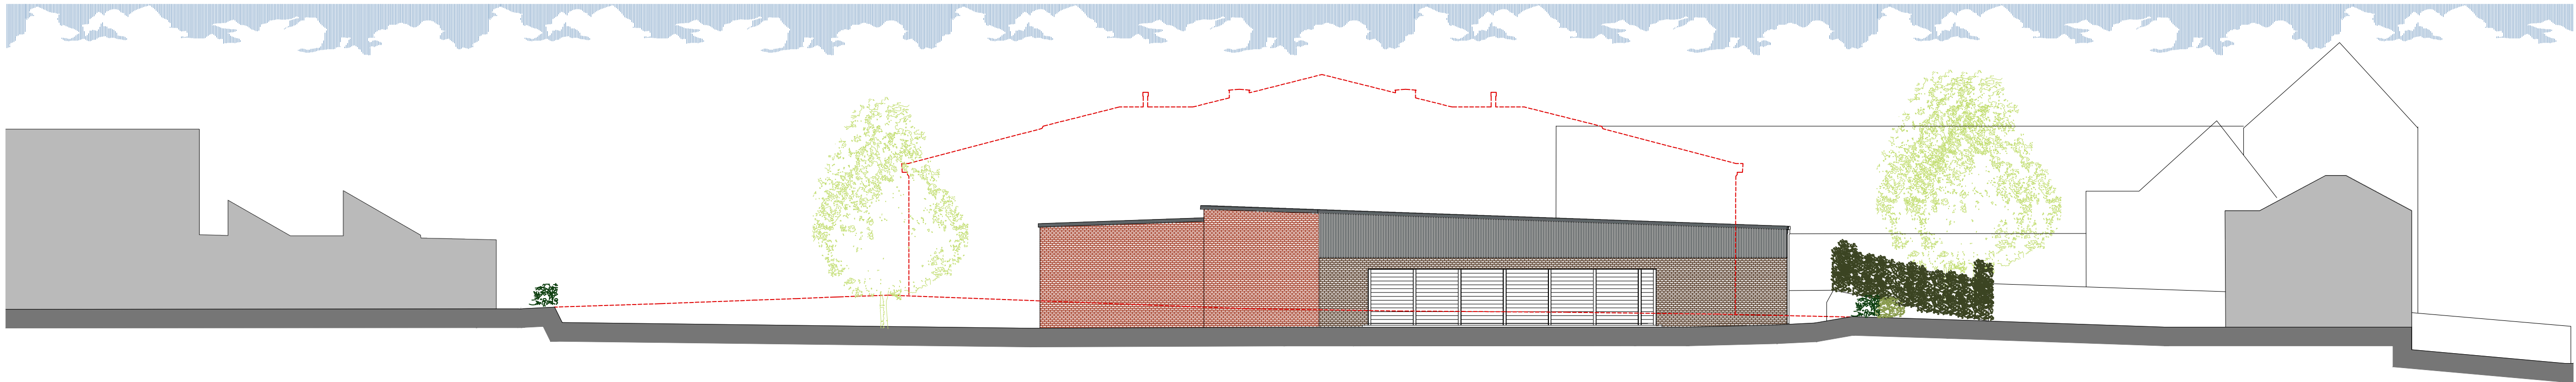

04: PROPOSED SECTION D-D
scale 1:200

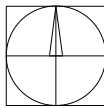

NORTH

Subject to confirmation of legal boundaries, underground services locations, easements & other site constraints.
This drawing has been based on Ordnance Survey mapping and the following drawings:
Bentley Geomatics, dwg 54724 issued 30/09/24
Bentley Tree Consultancy, dwg 24107-18 issued 26/09/24
Crestalys Dwg: ACAD-13599-CD1-XX-XX-DR-C-0001-02-P01 Proposed Levels and Contours

0 2 4 6 8 10m
SCALE 1:200

Rev.	Date	Description	Drawn	CHK'd
A	23.11.24	Minor update to section B-B and notes	HWG	ERJ

Key:
--- Existing site levels and building outlines

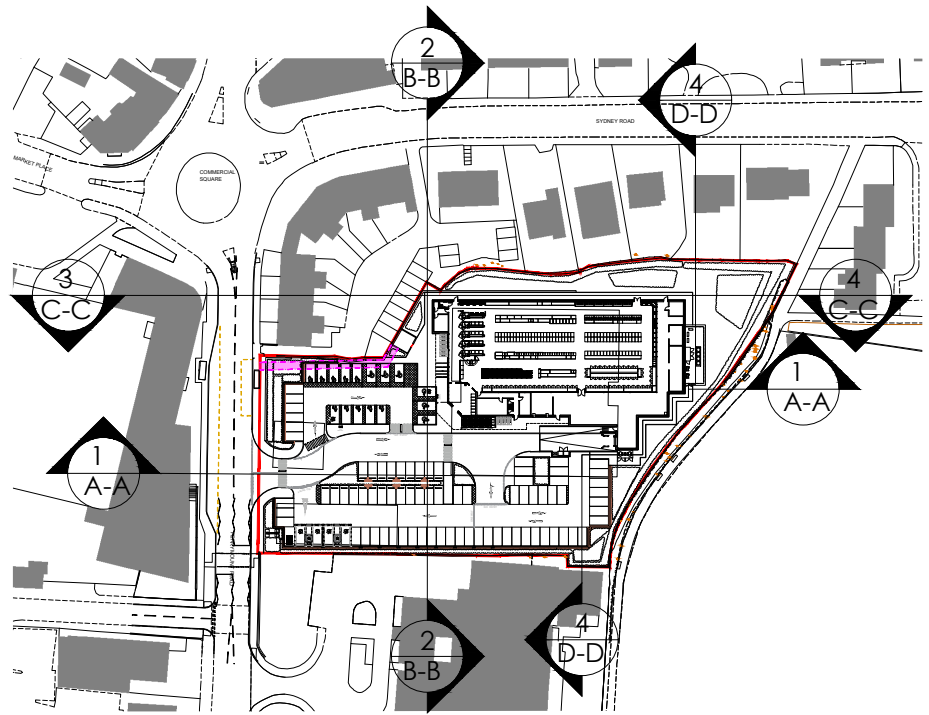

05: KEY
scale: NTS


THE HARRIS PARTNERSHIP

Architecture
Masterplanning
Interior Design

www.harrispartnership.com

Wakefield Manchester Milton Keynes Reading London Harrogate

Client
Aldi Stores Ltd



Project Title
Proposed Redevelopment

Sussex House
Perry Mount Road
Haywards Heath, RH16 1DN

Drawing Title
Proposed Sections

Drawn	Checked	Scale	BA1	BIM Status	Date
HWG	ERJ	1:200	NA		11/24

Drawn	Checked	Rev.	THP Project No
Planning	A		19971

Project No.	Originator	Volume	Level	Type	Role	Number
19971	THPK	00	XX	DR	A	0126