



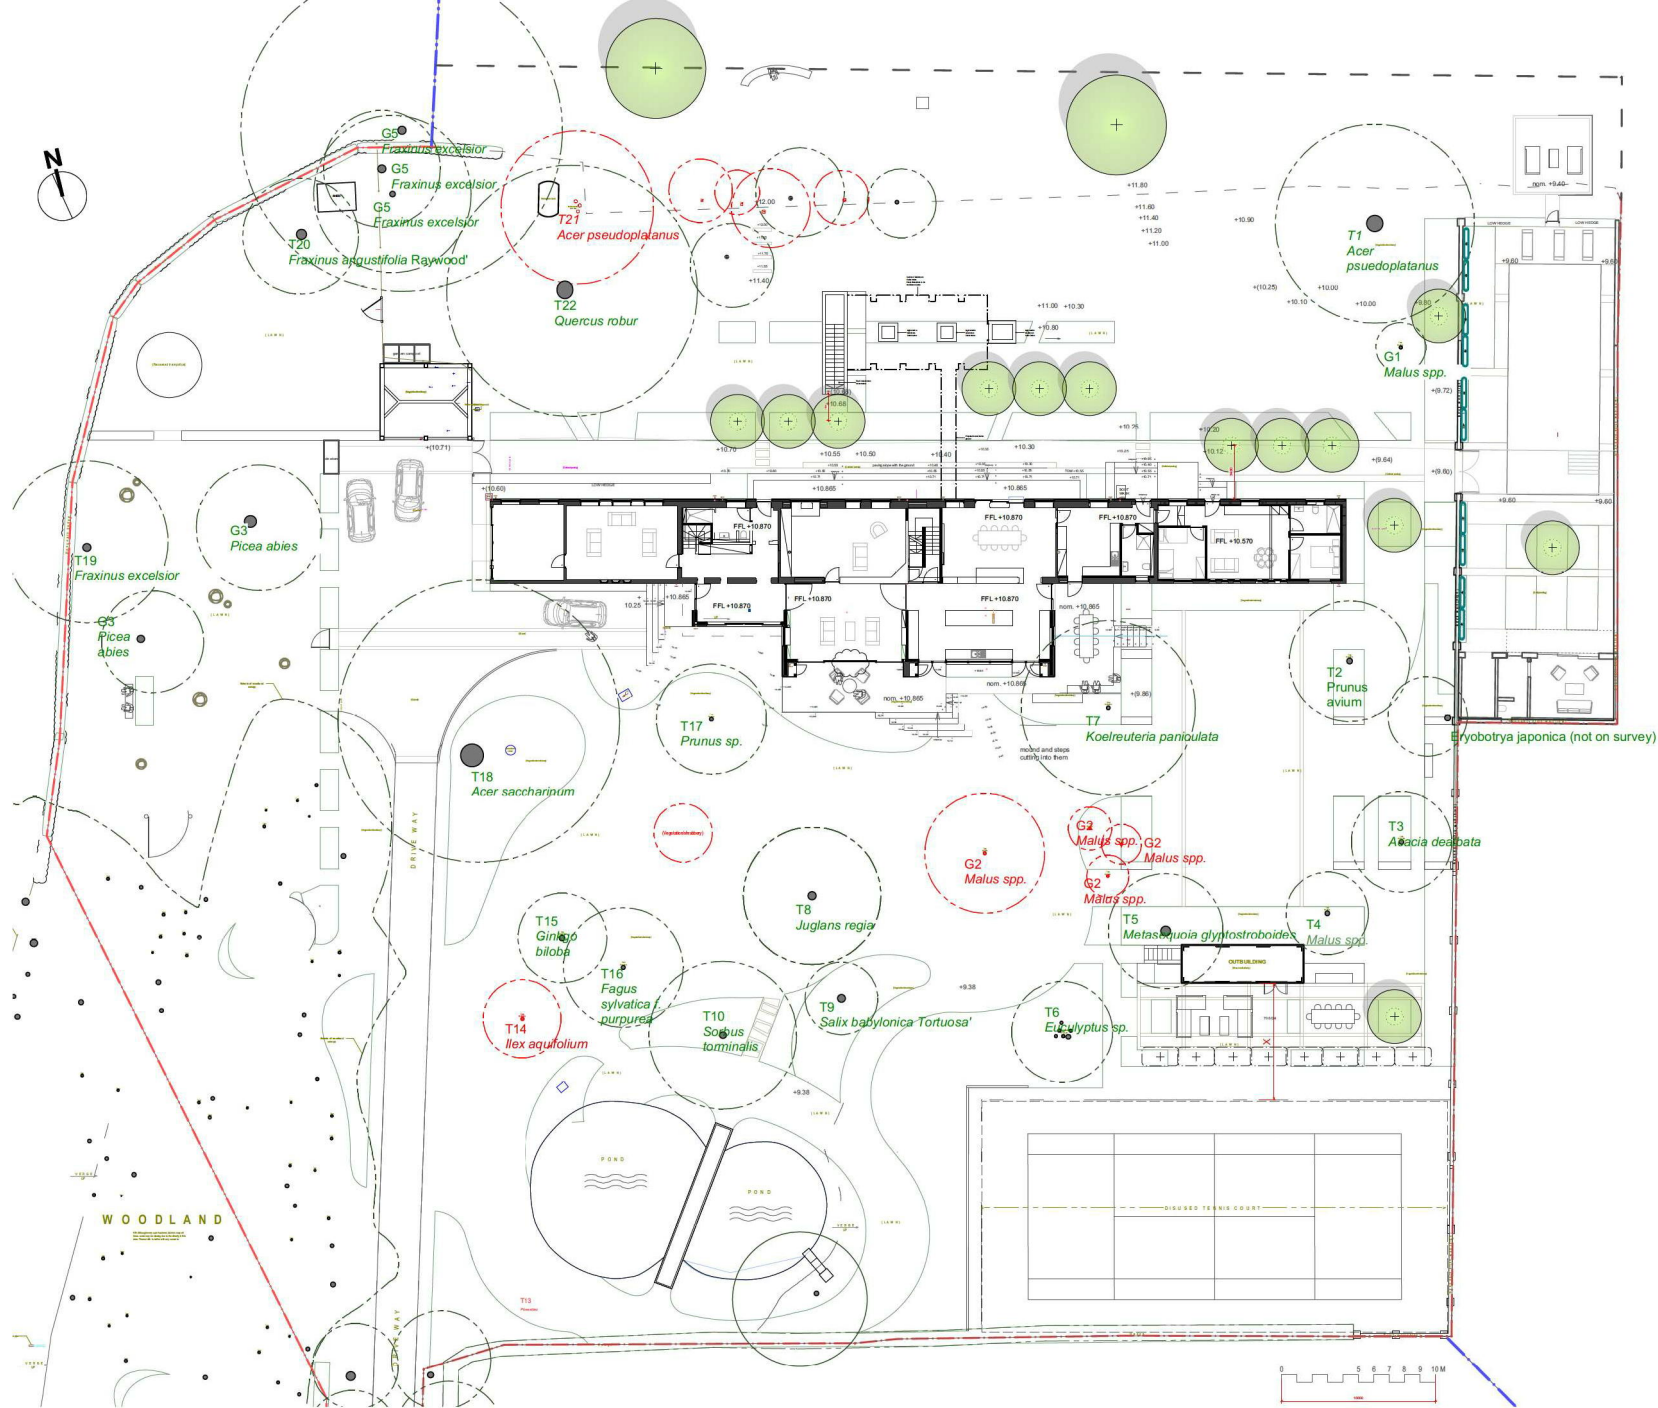

KEY:

- Existing tree - to be retained
- Existing tree - to be removed
- Proposed tree
- Proposed box-pleached Lime tree
- Proposed espalier tree

 

copyright **Charlotte Rowe**
Garden Design
 118 Blythe Road, Brook Green, London, W14 0HD
 Tel: +44 (0)20 7602 0660
 email: design@charlotterowe.com
 www.charlotterowe.com

All dimensions must be checked on site and not be scaled from this drawing

client: **Melissa & David Evans**
 job title: **Vine House,
 Park Lane, Lindfield
 RH16 2QS**

drawing title: **Tree plan**
 scale: **1:250@A2**
 date: **13 03 2020** drawn by: **TK**
 dng no: **CR354_8** rev: **.0**