



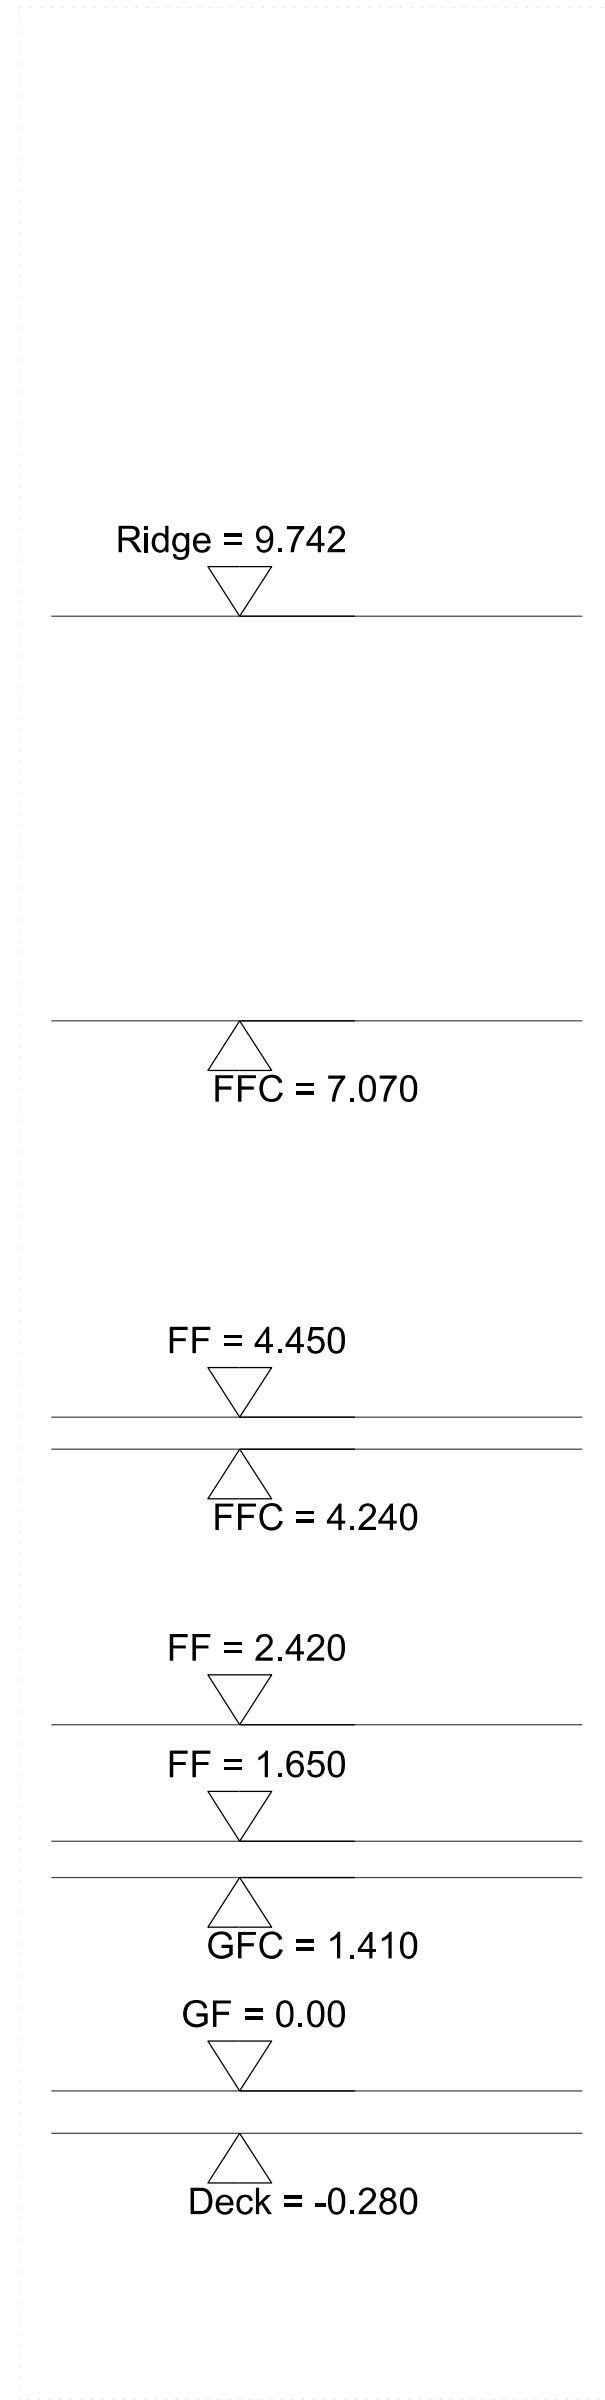

Proposed Section A

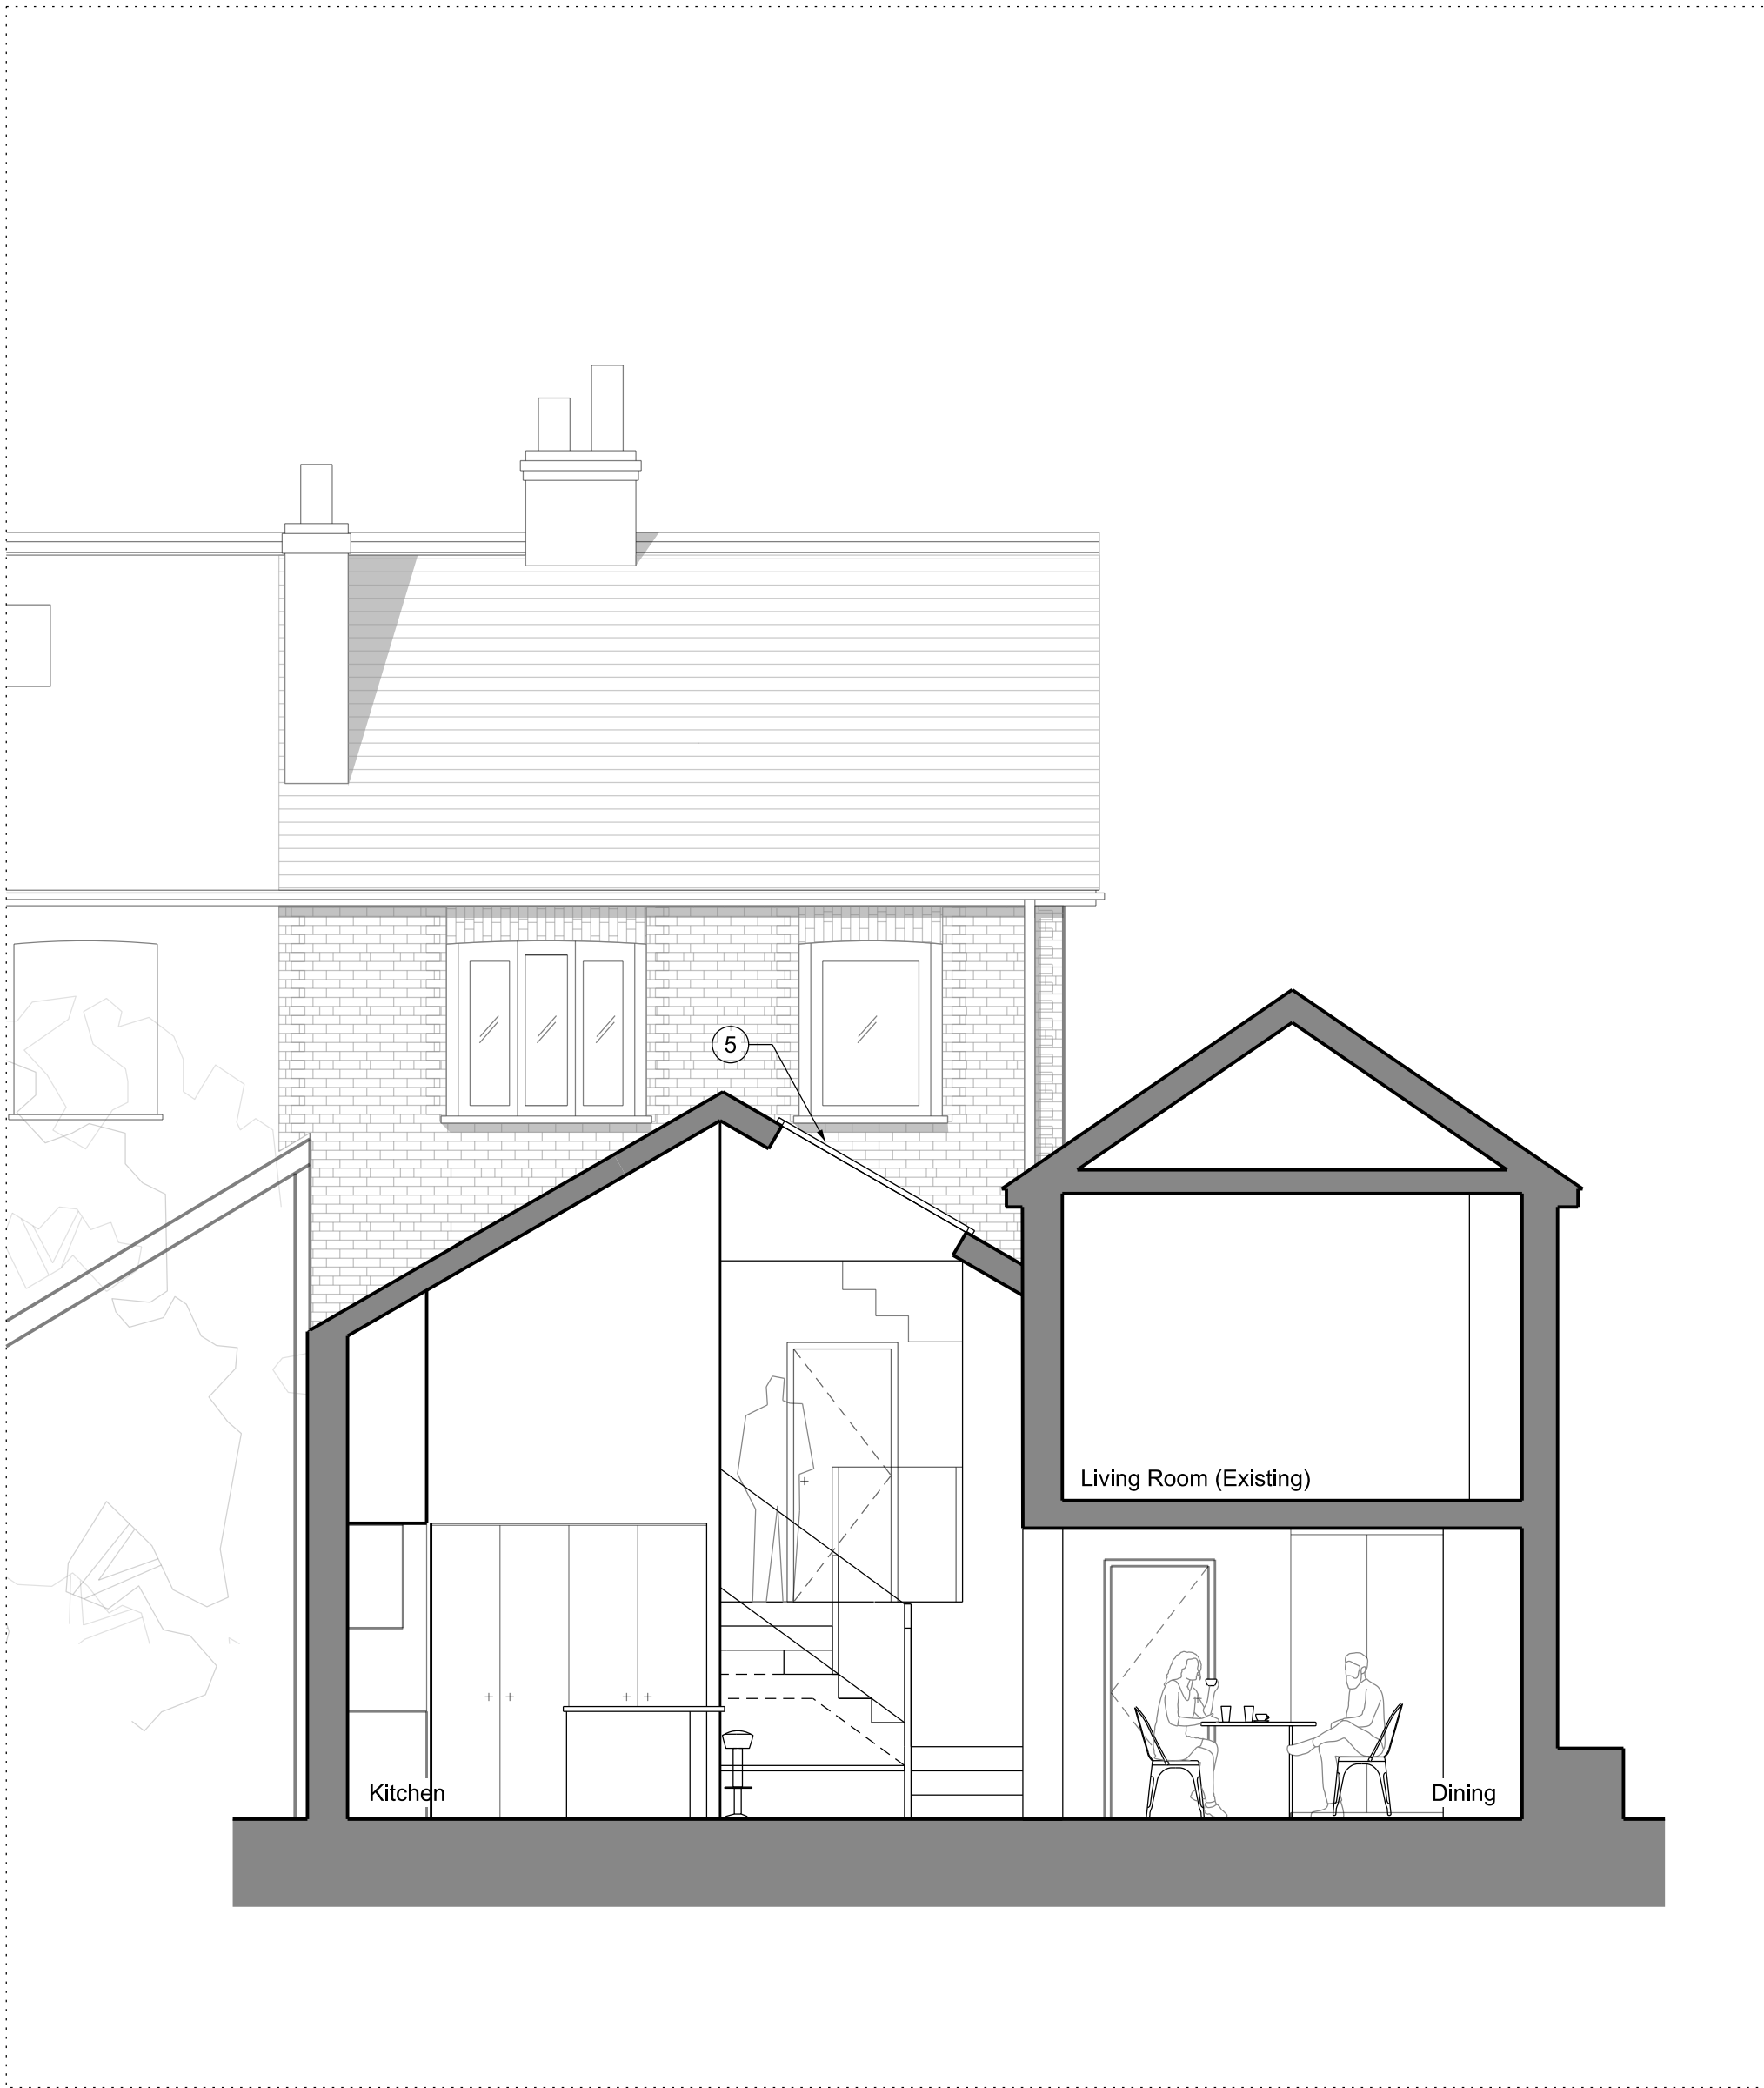

Proposed Section B

KJC
architects

2 Grove Cottage
Old Watercress Walk
Carshalton SM5 3BD
+44 (0) 20 3745 4405


Lolanga
Snow Hill, Crawley, RH10 3EE

Proposed Sections
INFORMATION 1:50@A1 or 1:100@A3

Project No	Type	Blg	Number	Zone/Lvl	Rev
2549	F	01	0124	ZAB	00



North

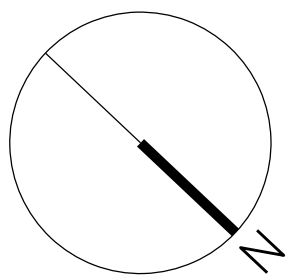

Notes:
1. Do not scale
2. Contractor to Check all dimensions and report omissions and errors to the Architect

01: Issued to Planning	24.11.25	MN	KJC
No: Revision	Date	Initial	Chkd

Material Legend

- 1- Timber Cladding
- 2- Slate Tiles
- 3- Aluminium Frame and Double Glazing
- 4- Timber Staircase
- 5- New Rooflights