

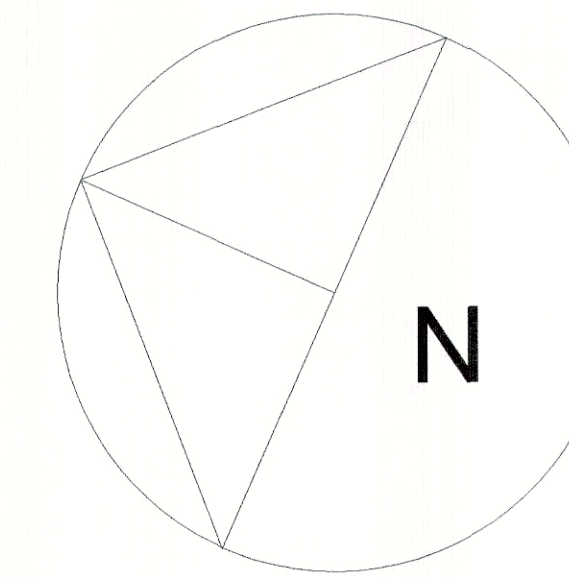
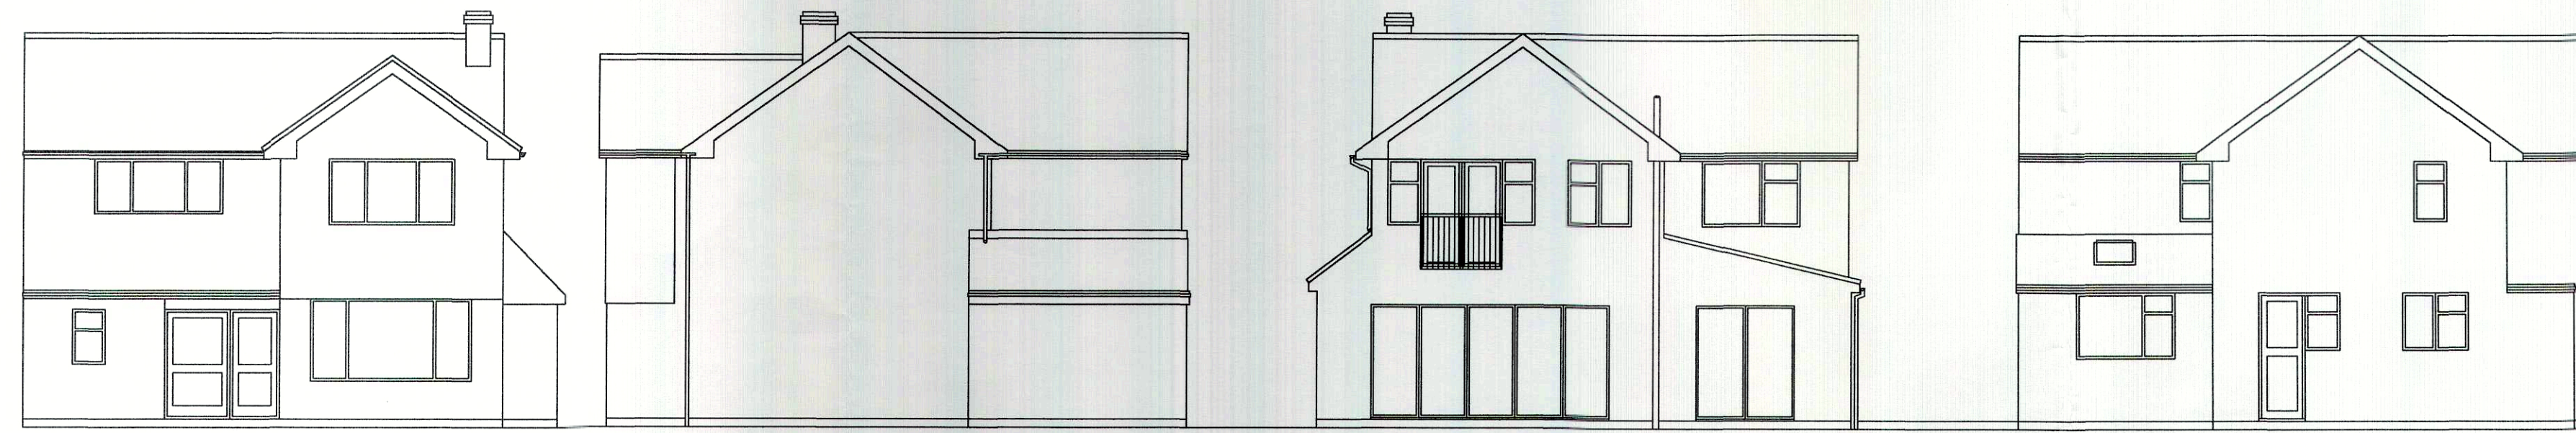


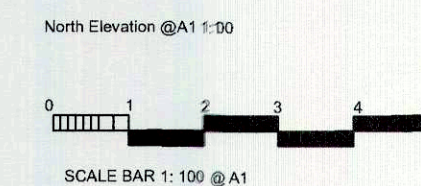

Mr and Mrs Dodds	
Arrow Survey Consultants Ltd Pond Cottage Shortbridge Road Pittdown East Sussex TN22 3XJ T: 07780 130524	
Scales: 1:50 1:100	Drawing No 1069PB
5 August 2025	Rev: 01

MID SUSSEX DC
26 NOV 2025

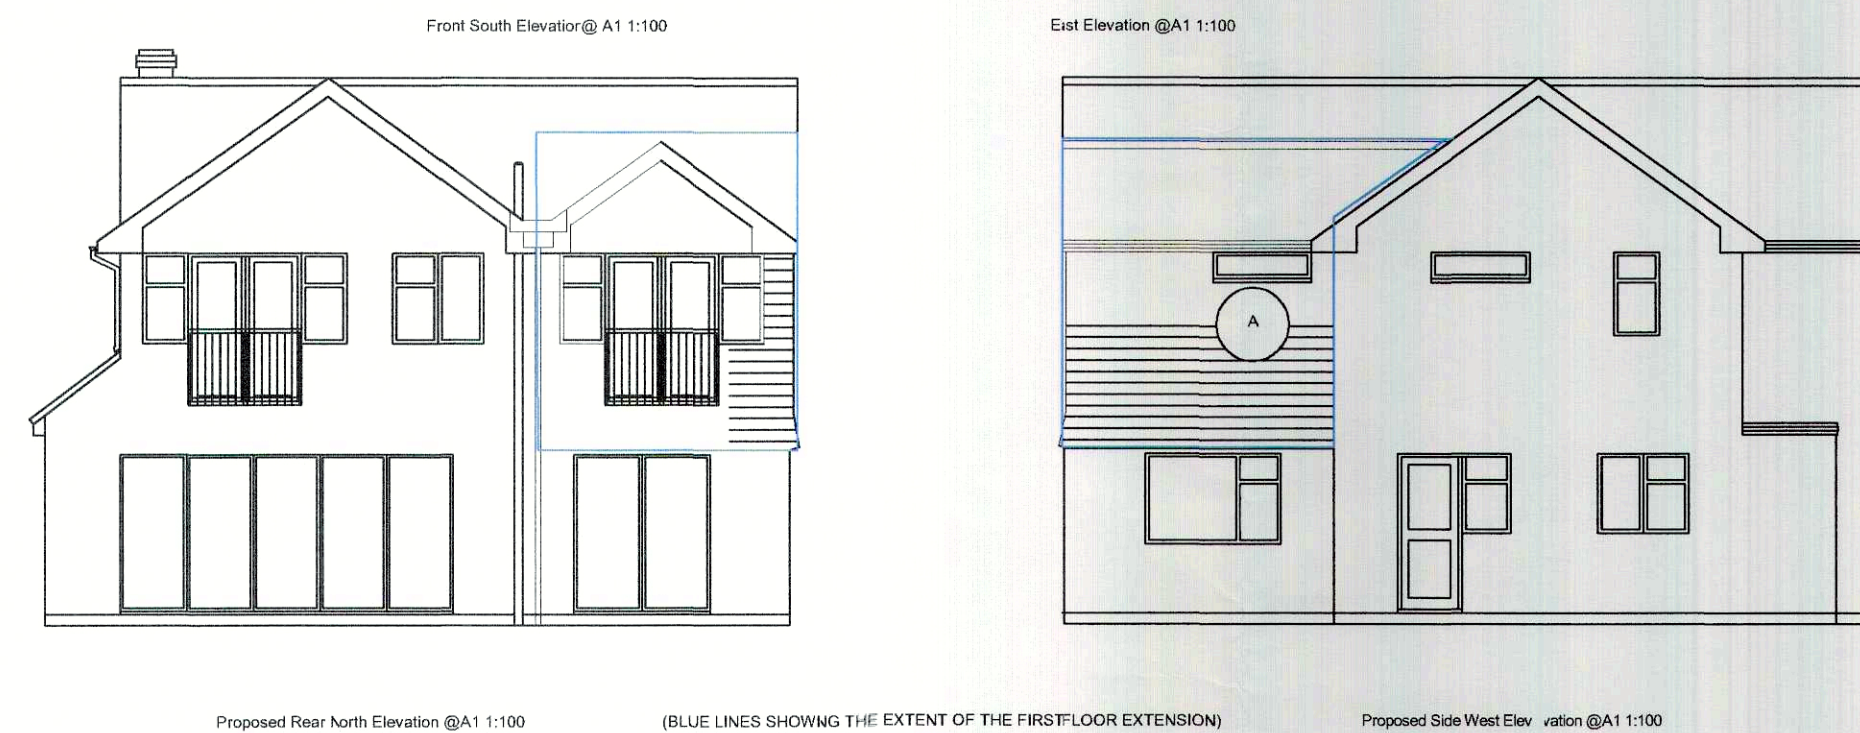


Section A-A Showing new steel beam above existing wall and roof section. Proposed roof construction showing insulation and high level window.


Timber stud frame with OSB 3 sheathing board and counter battening for decorative board finish external.

Internal plaster board fixed over vapour check sheet over 50mm rigid insulations fitted over and between studs.


New stud plate chemically fixed to existing brick/block cavity wall.

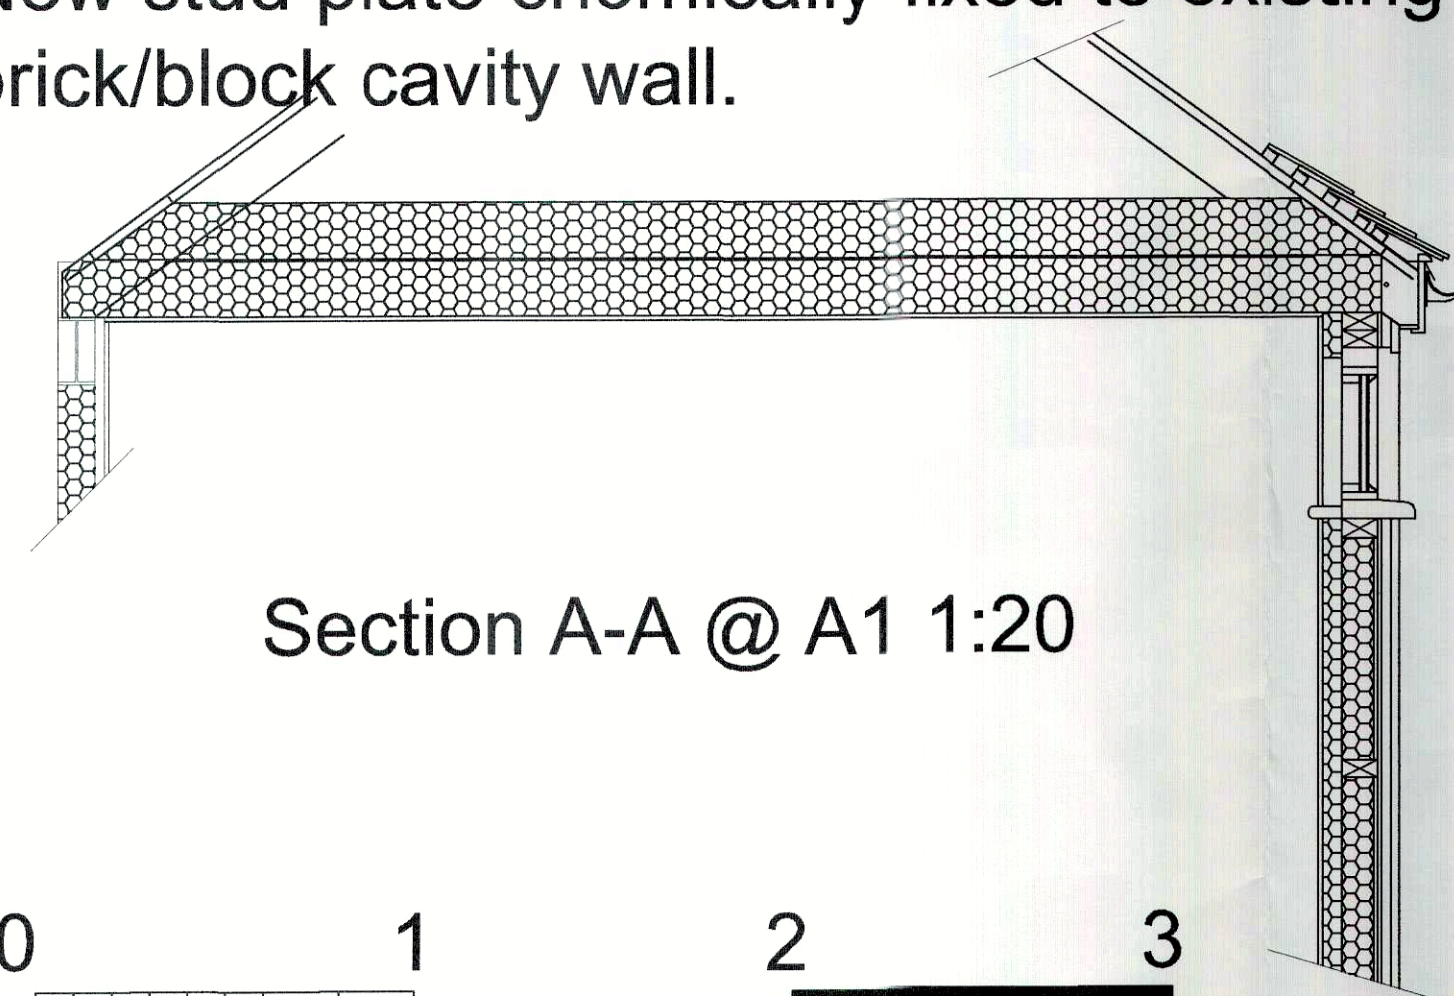

Section A-A @ A1 1:20

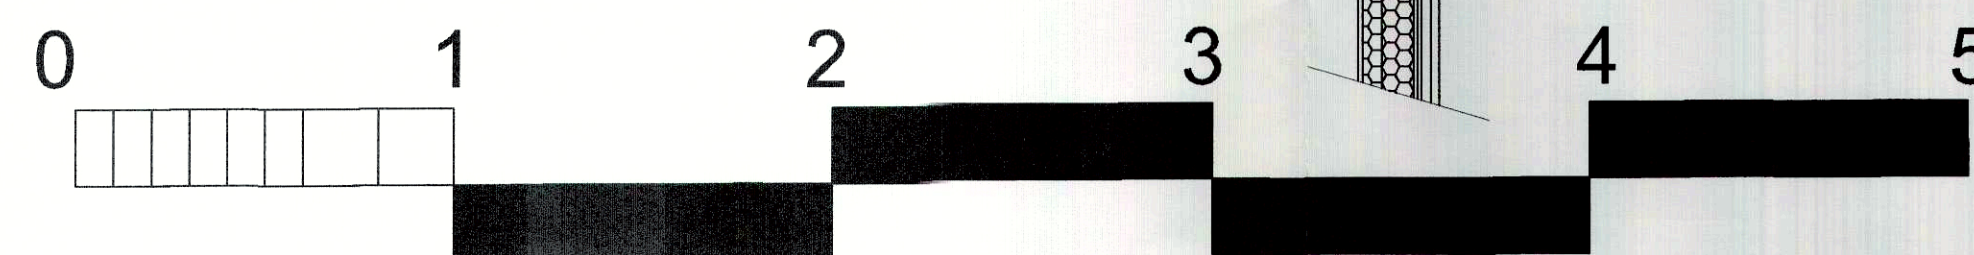

SCALE BAR 1:20 @ A1

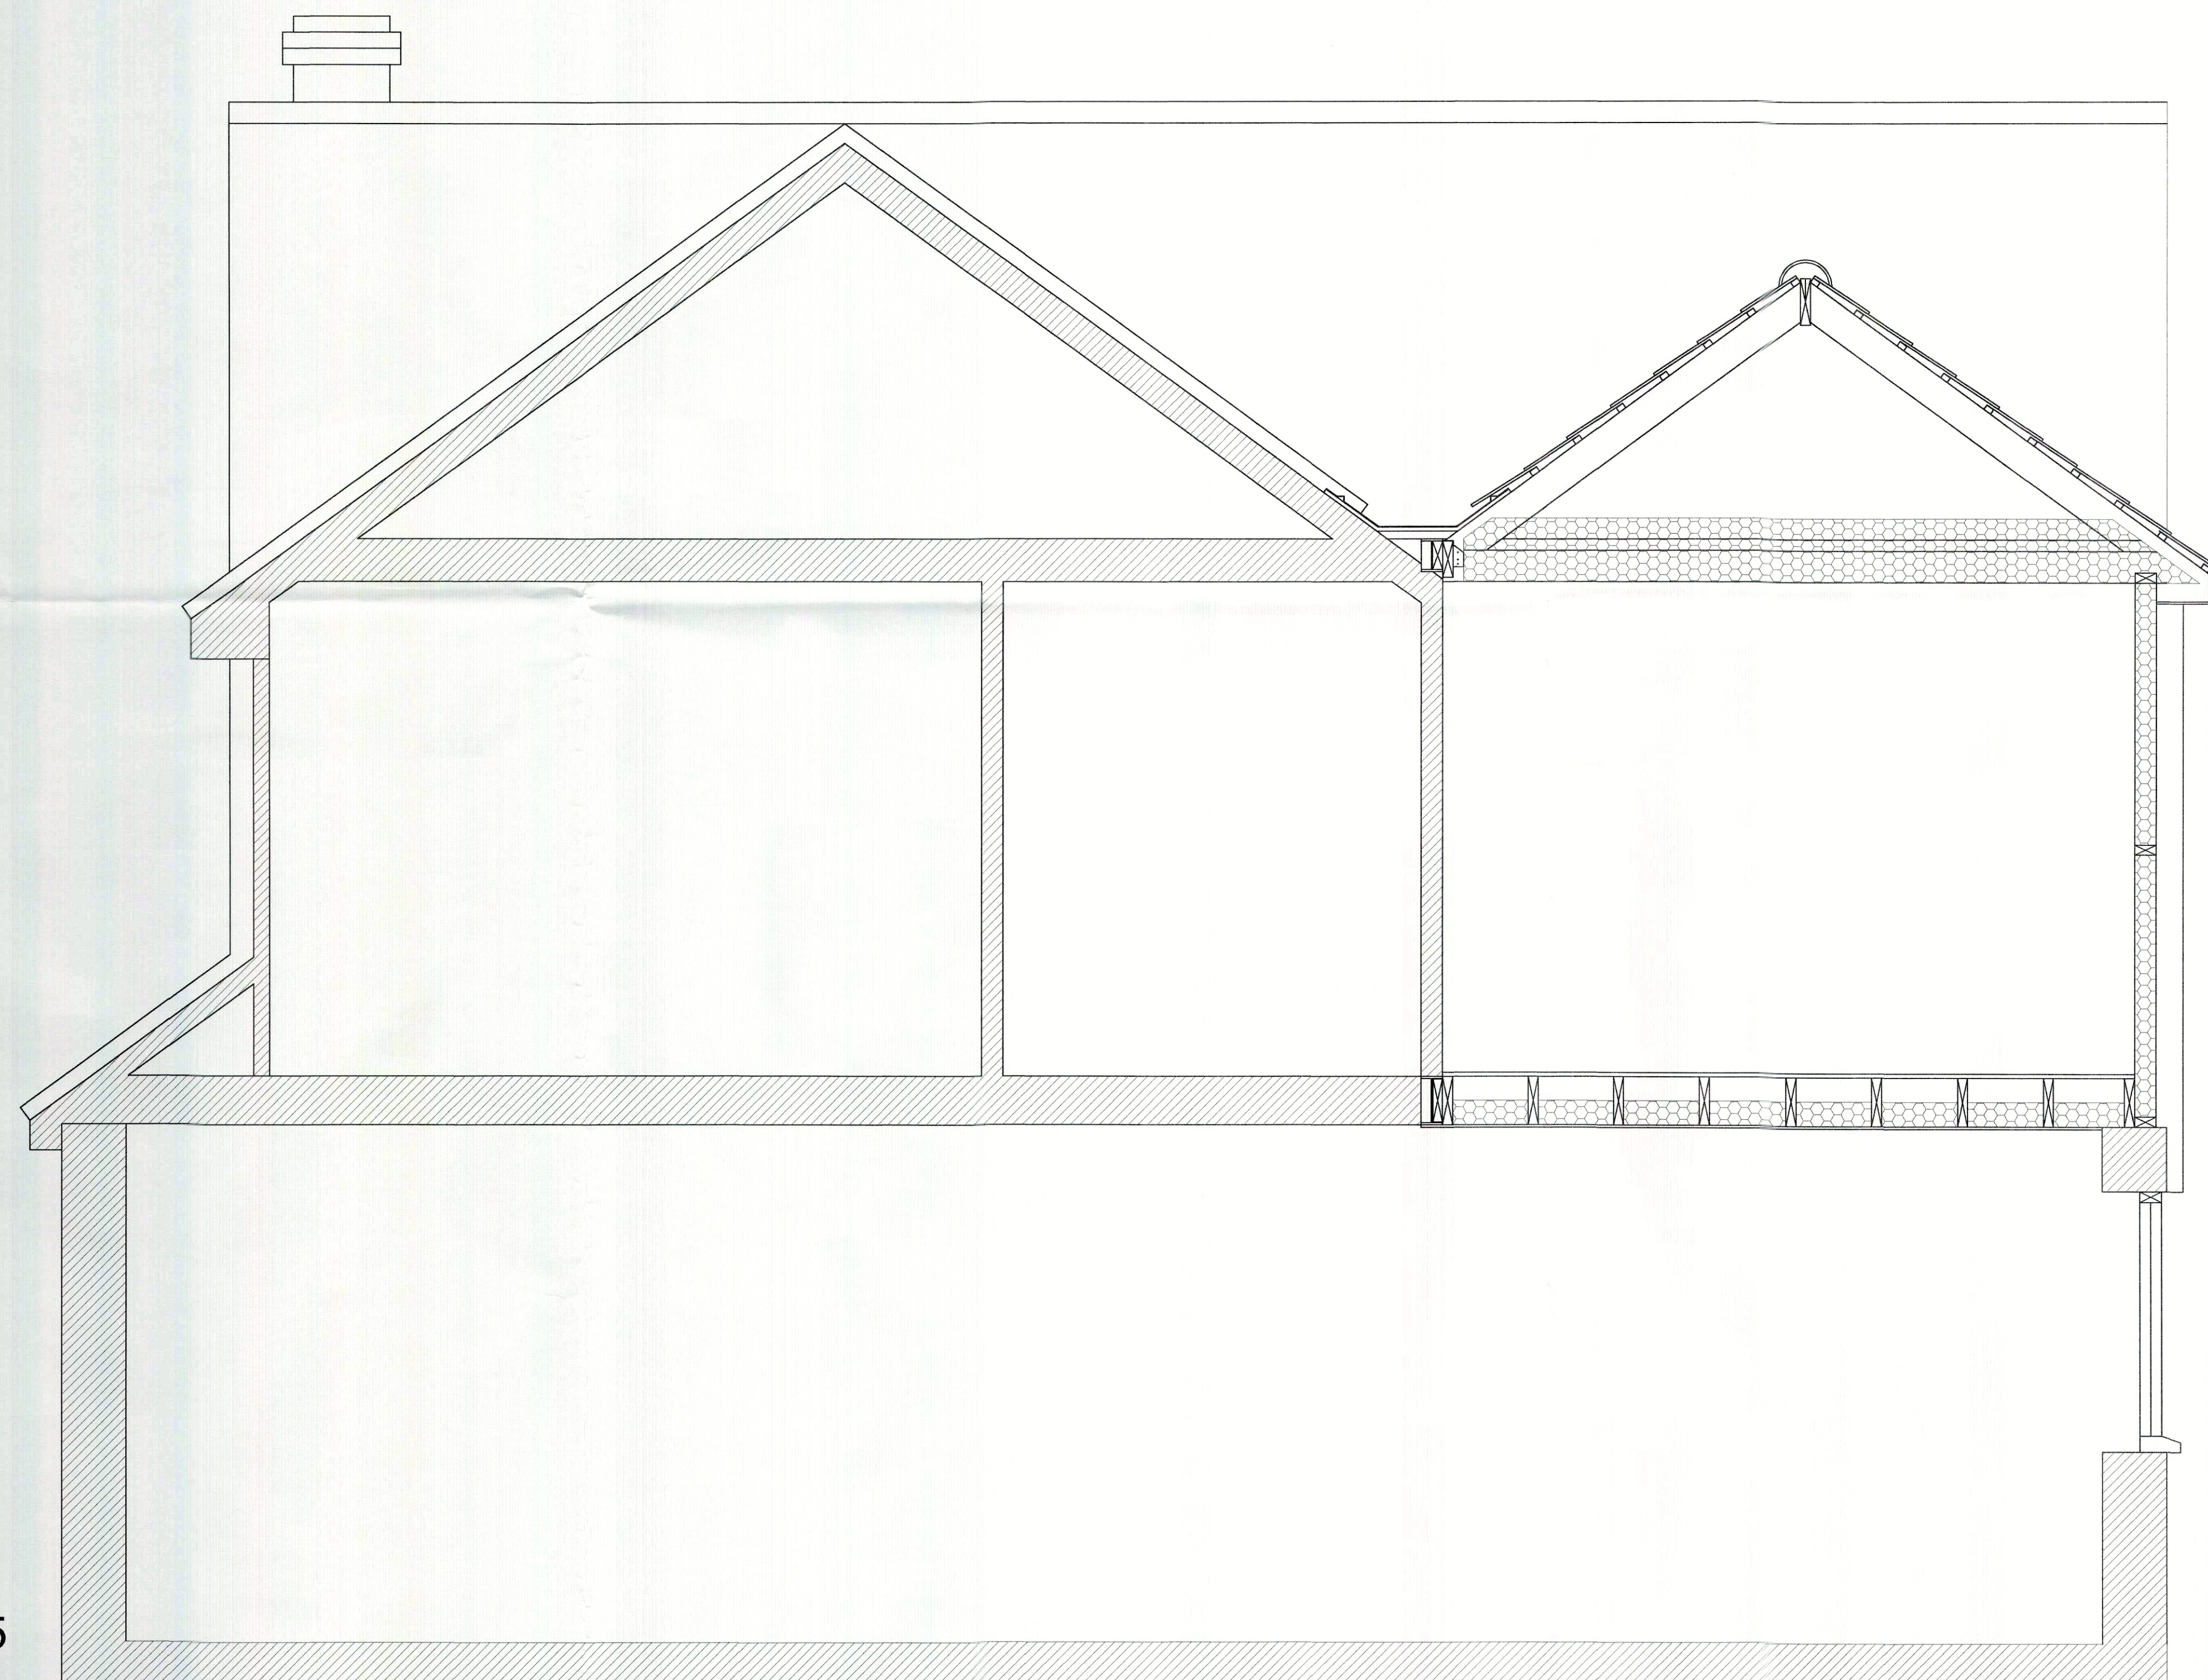

Section B-B @A1 1:20