


Landscape GA: ALB-PRP-XX-XX-D-L-50013

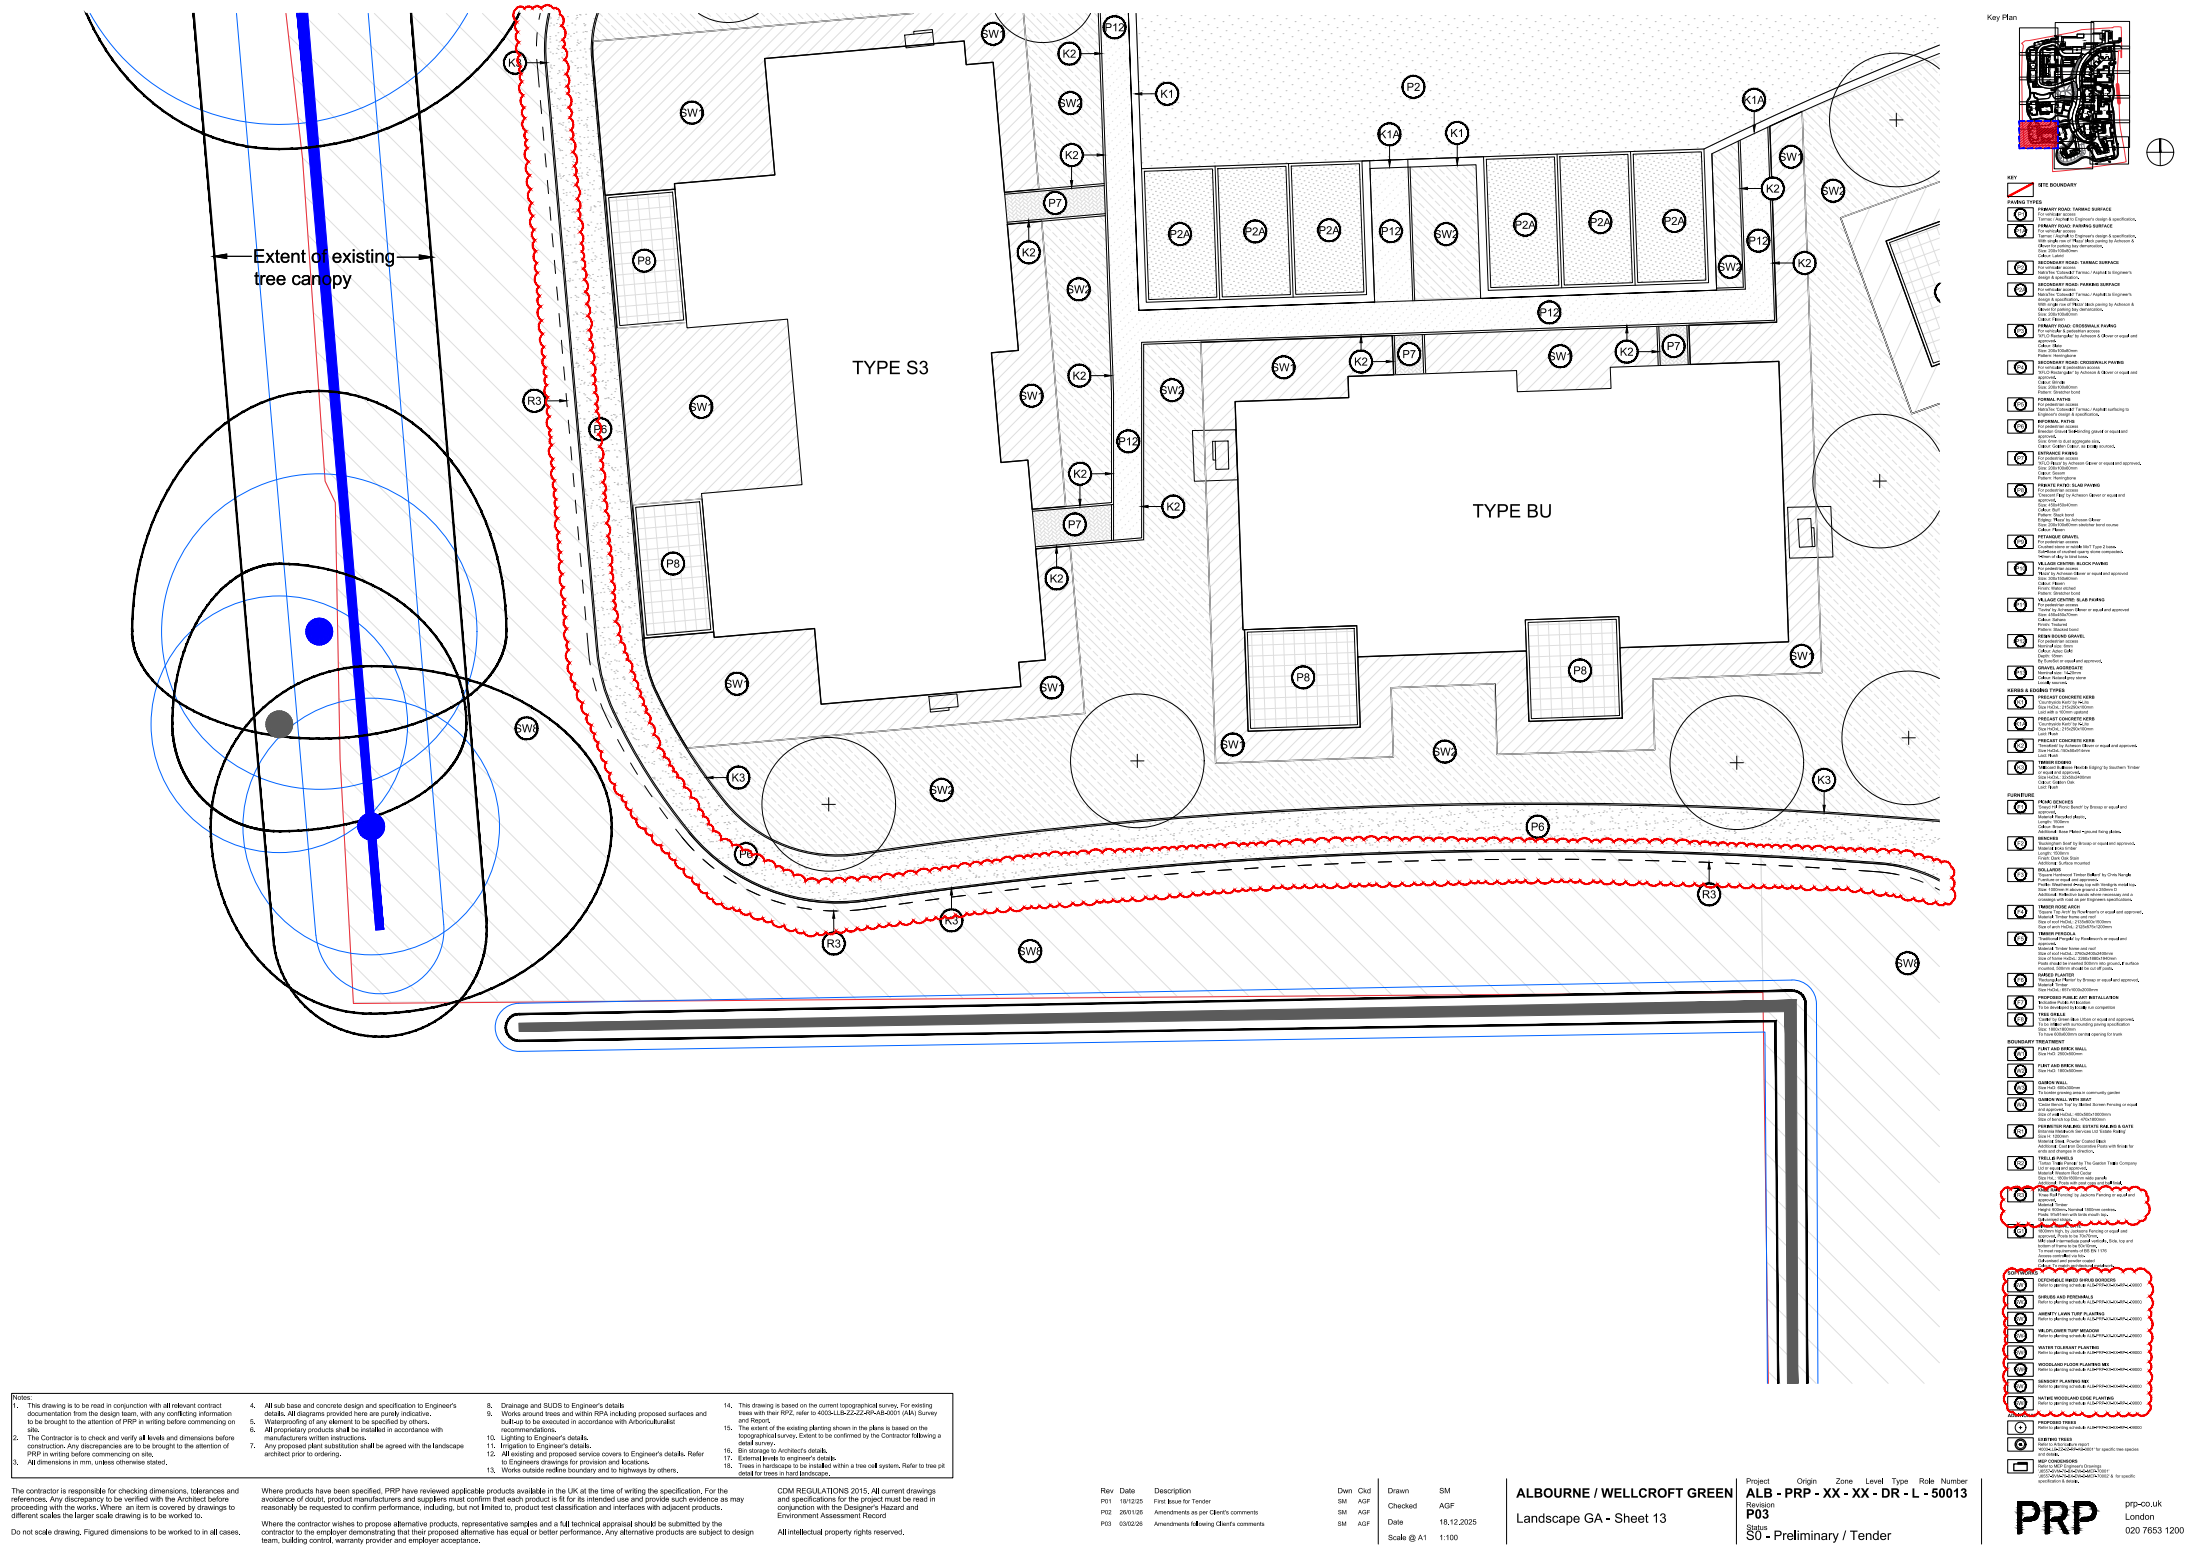

Landscape GA: ALB-PRP-XX-XX-D-L-50014

[illegible][illegible]

Rev	Date	Description
P01	18/12/25	First Issue for Tender
P02	03/02/26	Amendments following Client's comments

Dwn	Ckd	Drawn	SM
SM	AGF	Checked	AGF
SM	AGF	Date	18.12.2017
		Scale @ A1	1:100

ALBOURNE / WELLCROFT GREEN
Landscape GA - Sheet 14

Project Origin Zone Level Type Role Number
ALB - PRP - XX - XX - D - L - 50014
 Revision
P02
 Status
S0 - Preliminary / Tender

PRP prp-co.uk
London
020 7653 1200

Landscape GA: ALB-PRP-XX-XX-D-L-50015

