

Landscape GA: ALB-PRP-XX-XX-D-L-50016


[illegible]

Rev	Date	Description
P01	18/12/25	First Issue for Tender
P02	26/01/26	Amendments as per Client's comments
P03	03/02/26	Amendments following Client's comments


Dwn	Ckd	Drawn	SM
SM	AGF	Checked	AGF
SM	AGF	Date	18.12.200
SM	AGF	Scale @ A1	1:100

ALBOURNE / WELLCROFT GREE
Landscape GA - Sheet 16


Project Origin Zone Level Type Role Number
ALB - PRP - XX - XX - D - L - 50016
 Revision
P03
 Status
S0 - Preliminary / Tender

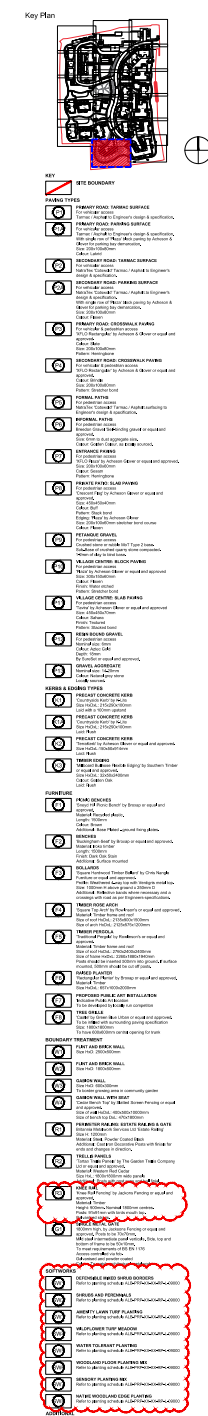

Landscape GA: ALB-PRP-XX-XX-D-L-50017

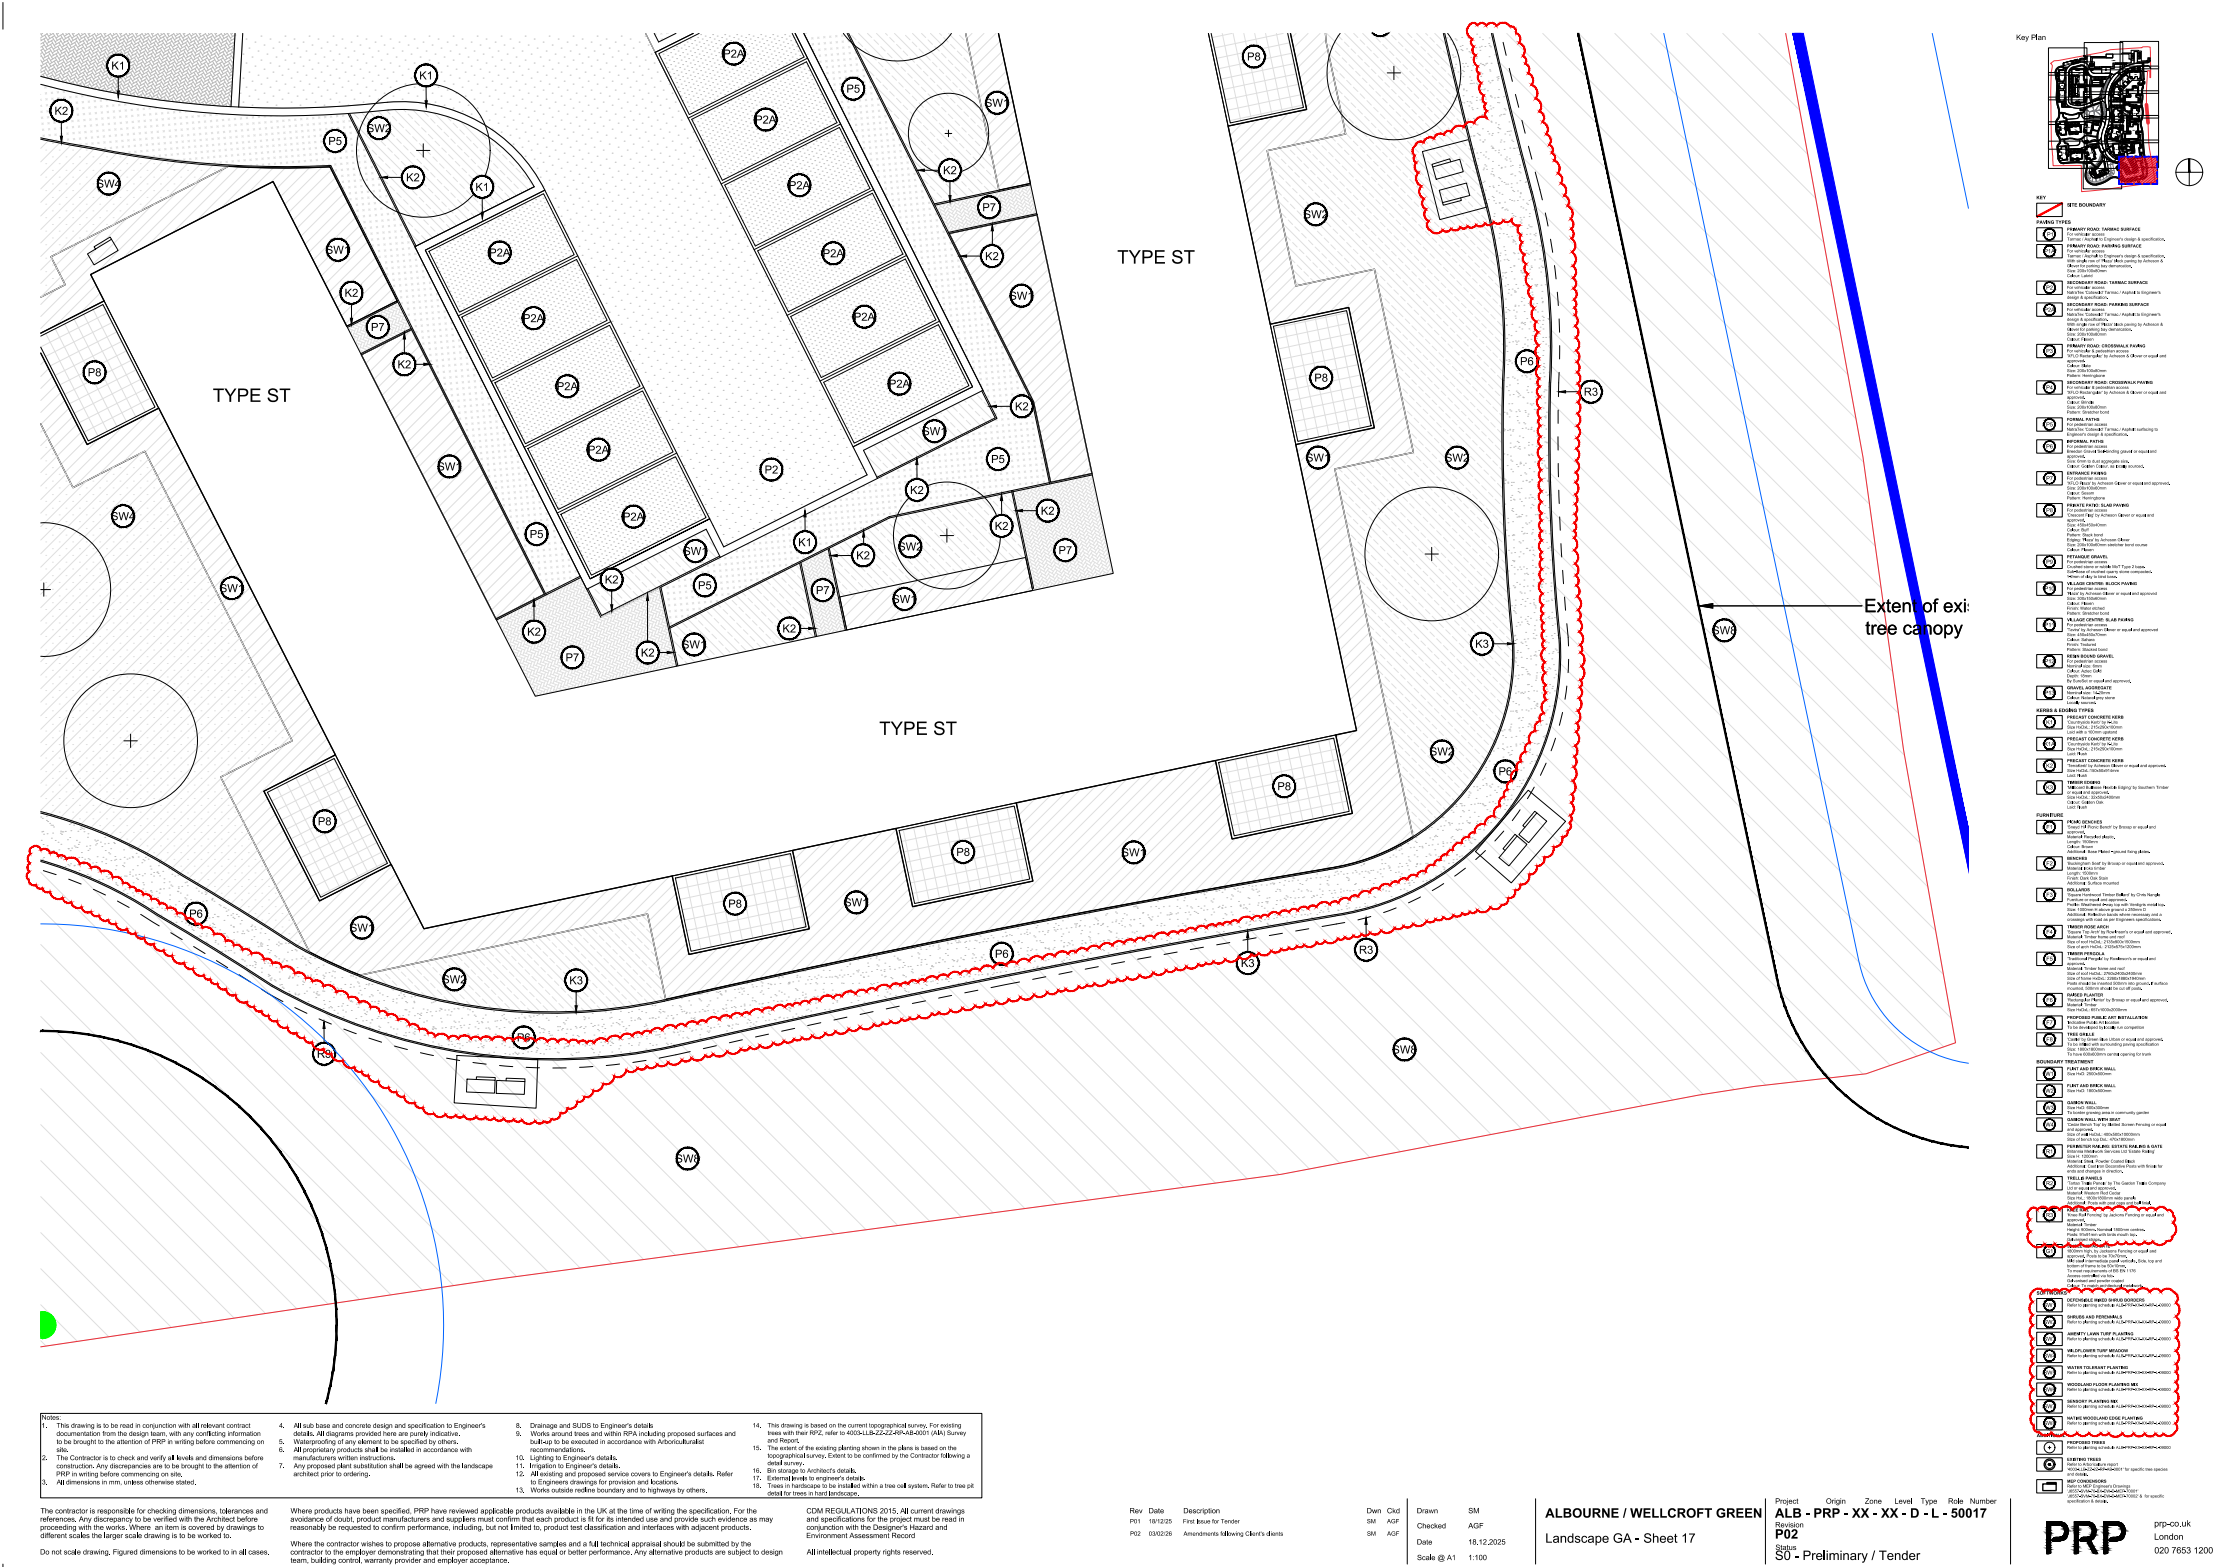

Landscape Detail: ALB-PRP-XX-XX-D-L-60001

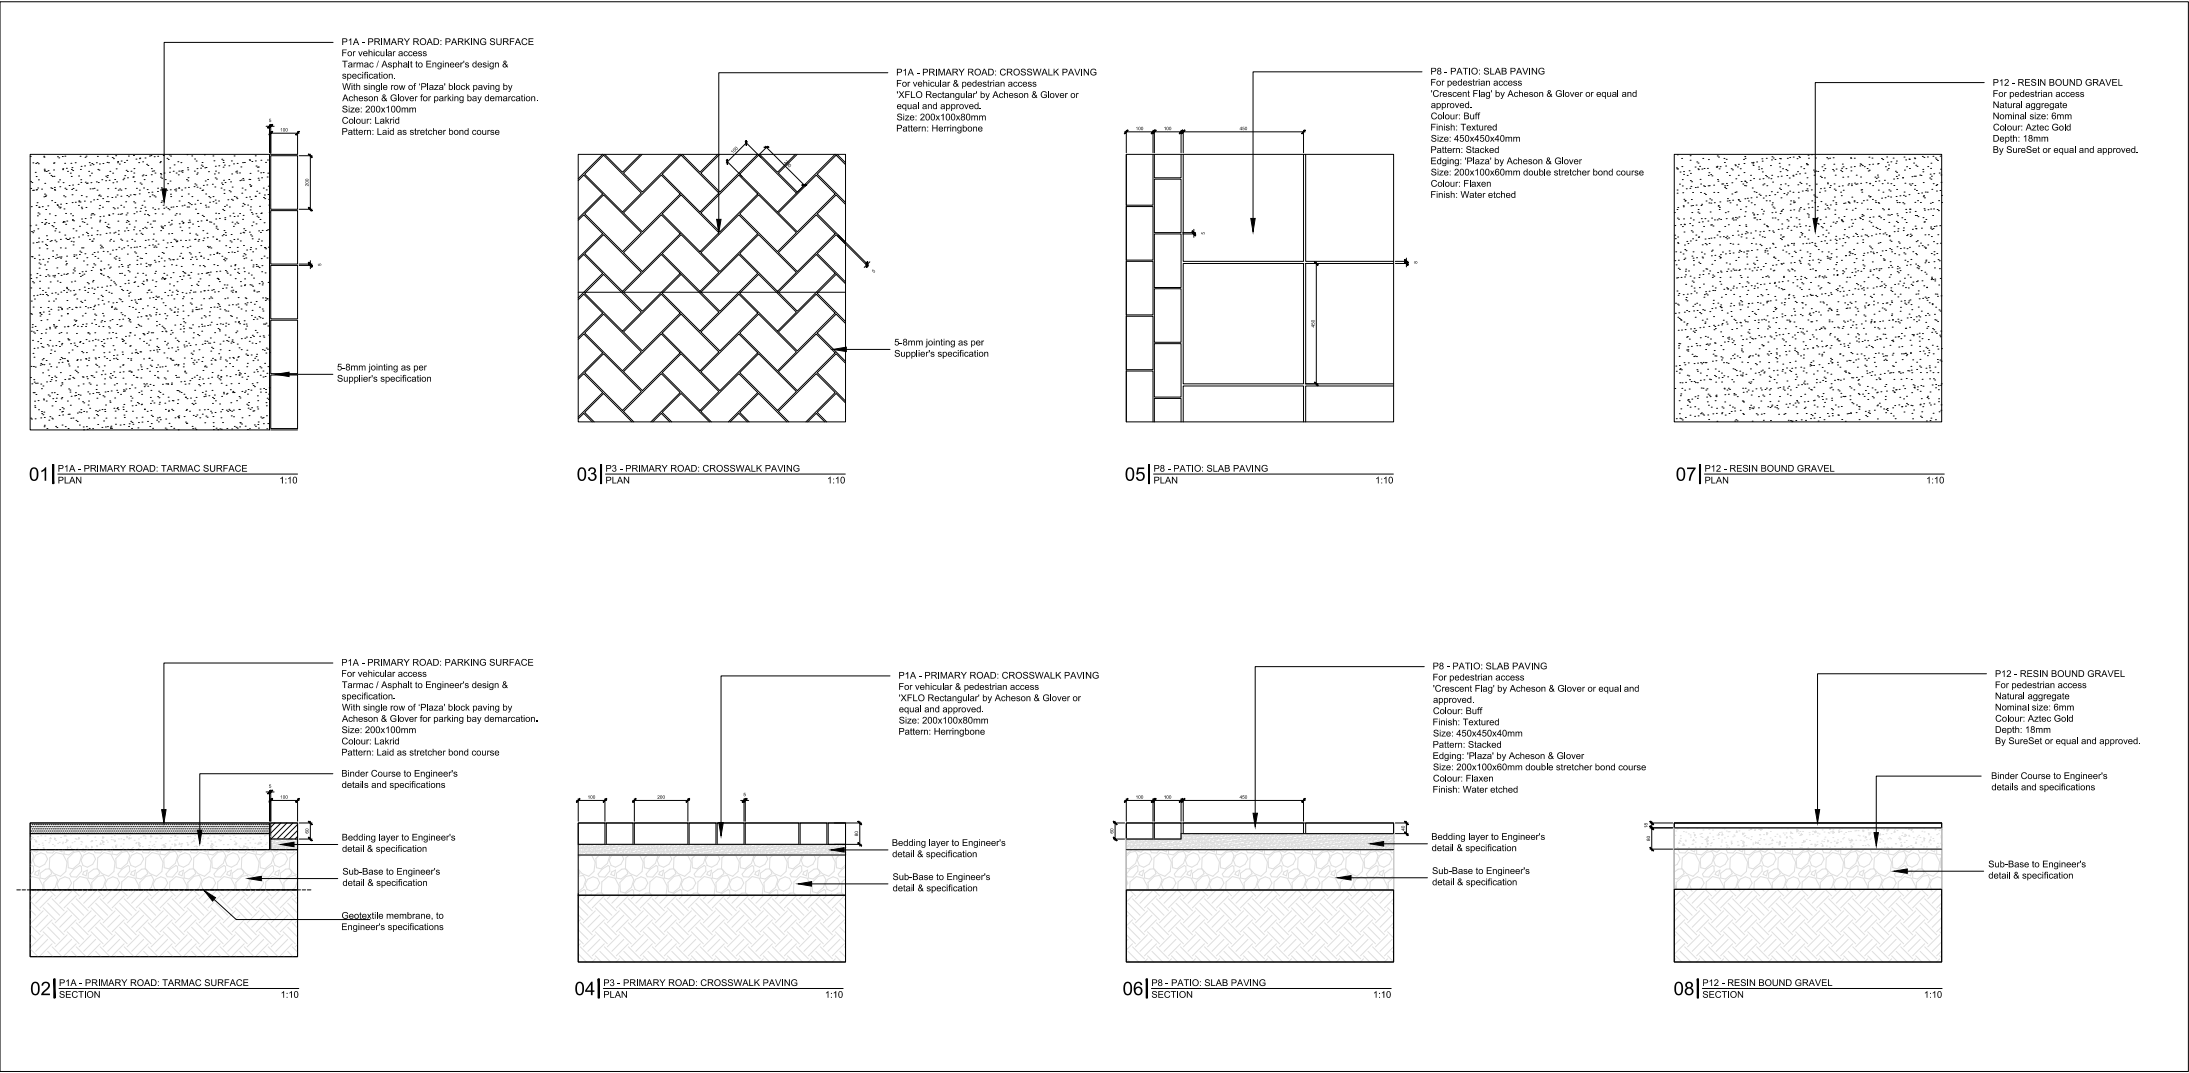

The contractor is responsible for checking dimensions, tolerances and references. Any discrepancy to be verified with the Architect before proceeding with the works. Where an item is covered by drawings to different scales the larger scale drawing is to be worked to.

Do not scale drawing. Figured dimensions to be worked to in all cases.

Where products have been specified, PRP have reviewed applicable products available in the UK at the time of writing the specification. For the avoidance of doubt, product manufacturers and suppliers must confirm that each product is fit for its intended use and provide such evidence as may reasonably be requested to confirm performance. Including, but not limited to, product test classification and interfaces with adjacent products.

Where the contractor wishes to propose alternative products, representative samples and a full technical appraisal should be submitted by the contractor to the employer demonstrating that their proposed alternative has equal or better performance. Any alternative products are subject to design team, building control, warranty provider and employer acceptance.

CDM REGULATIONS 2015. All current drawings and specifications for the project must be read in conjunction with the Designer's Hazard and Environment Assessment Record.

All intellectual property rights reserved.

Rev. Date Description
P11 18/12/25 First Issue for Tender

Dwn. Cld.
SM AGF

Drawn: SM
Checked: AGF
Date: 18.12.25
Scale: @ A1 1:100


ALBOURNE / WELLCROFT GREEN
Typical Details - Hard Landscape

Project: ALB - PRP - XX - XX - D - L - 60001
Revision: P01
Scale: S0 - Coordination

PRP

prp-co.uk
London
020 7653 1200

Landscape Detail: ALB-PRP-XX-XX-D-L-60002

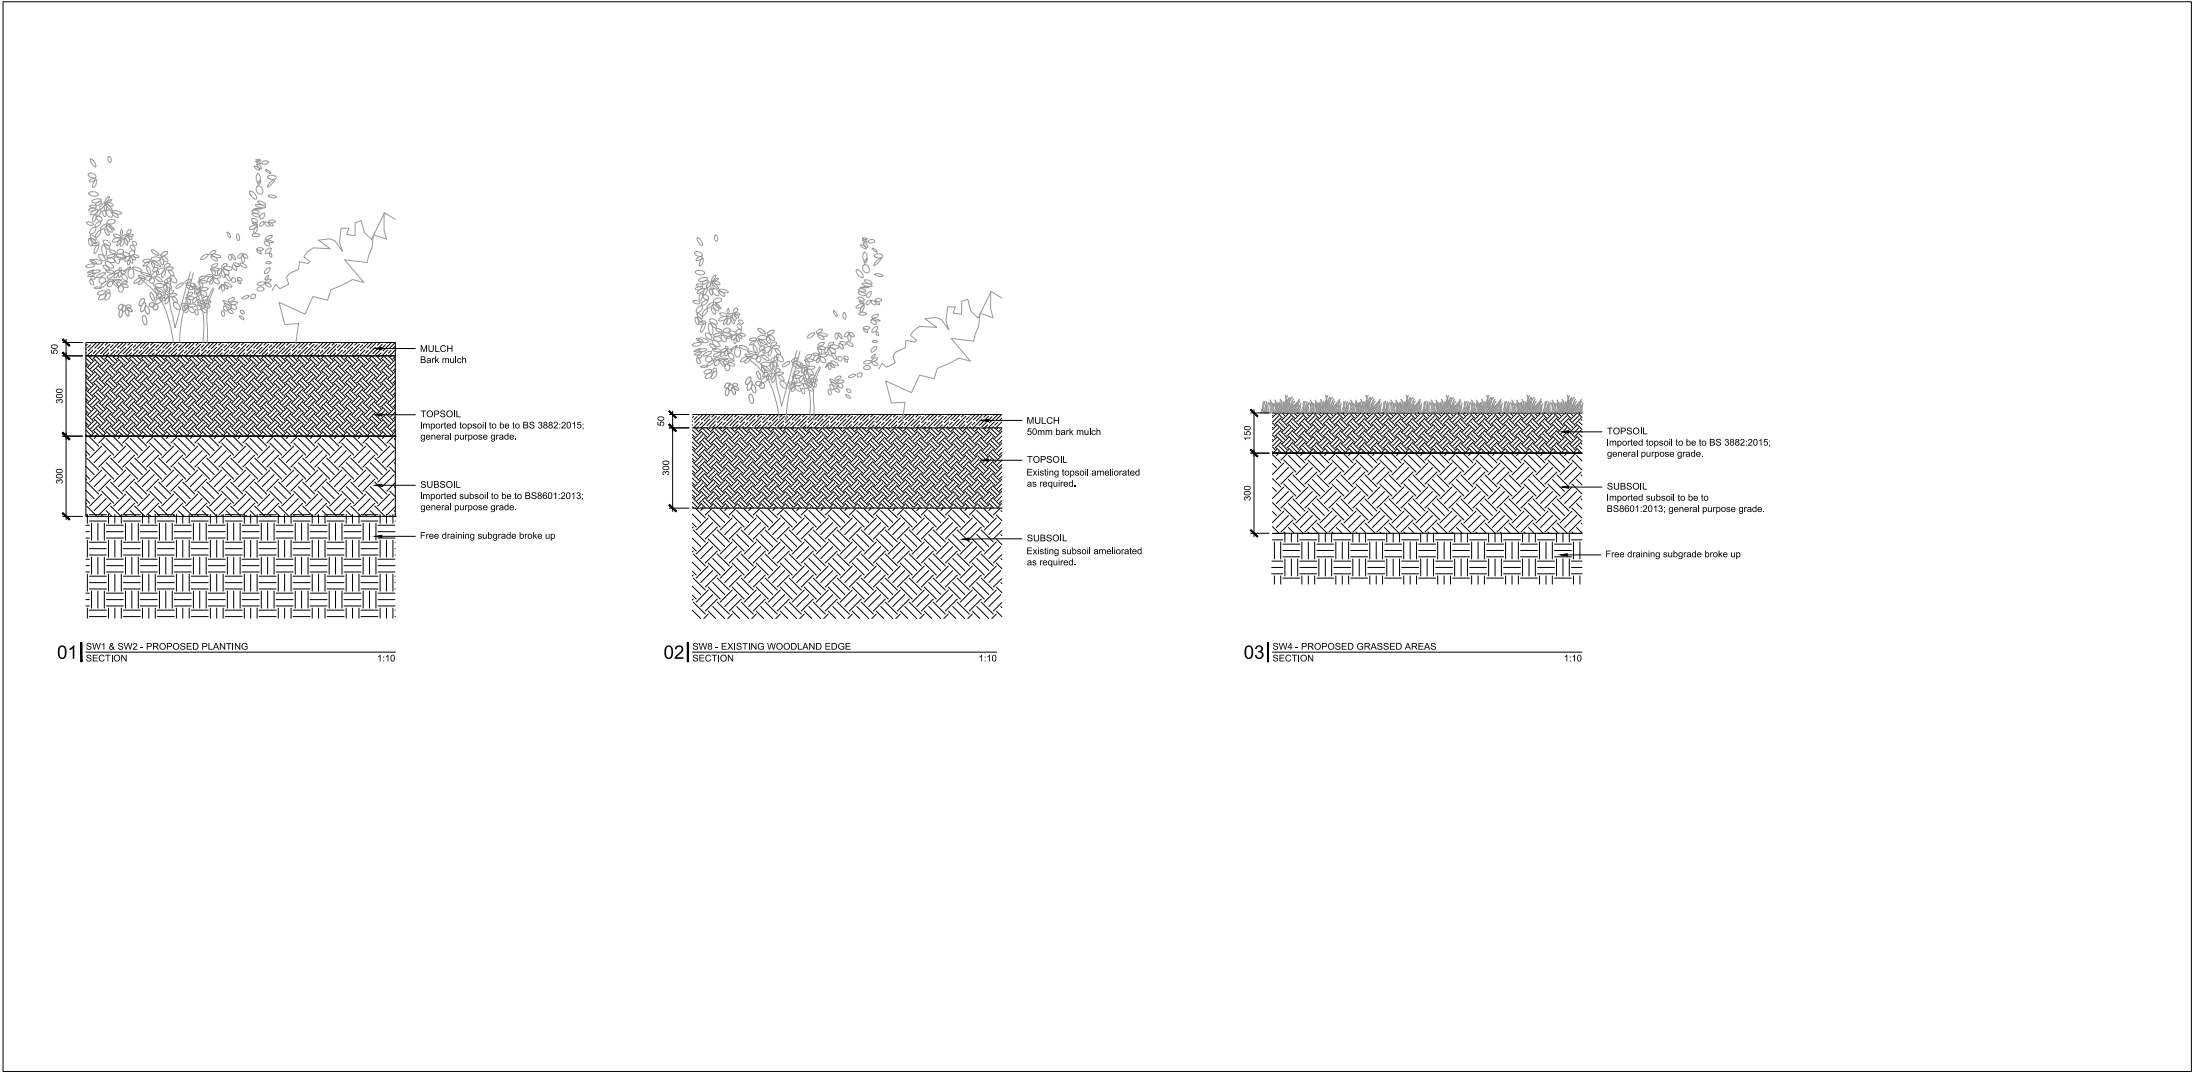

Landscape Detail: ALB-PRP-XX-XX-D-L-60003

