

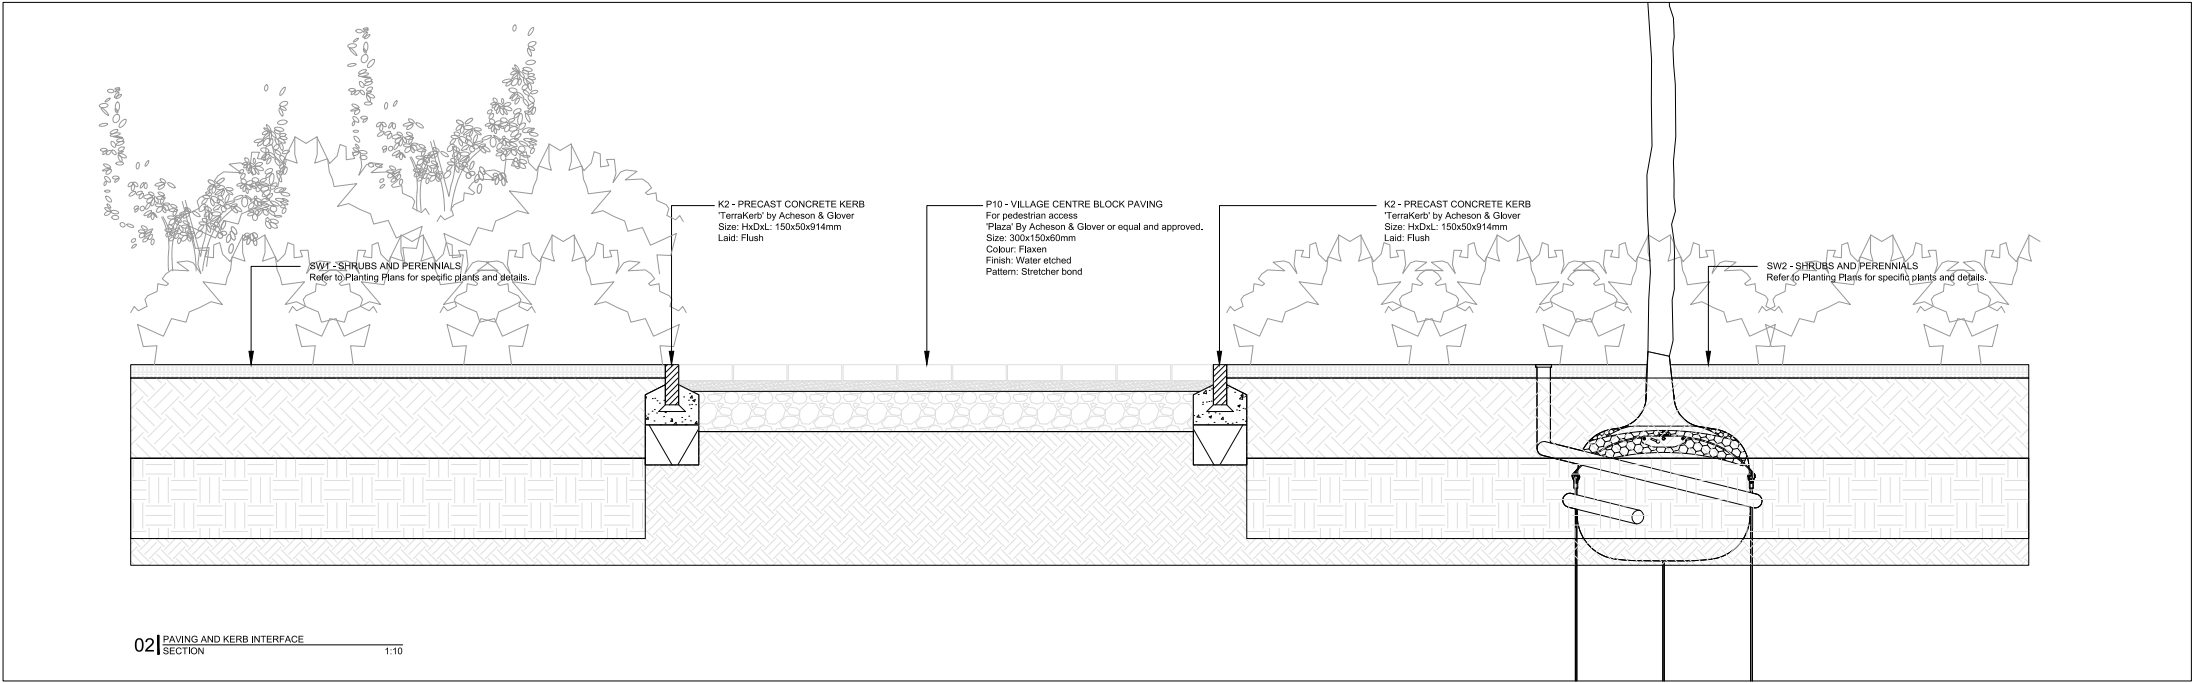


Landscape Detail: ALB-PRP-XX-XX-D-L-60004

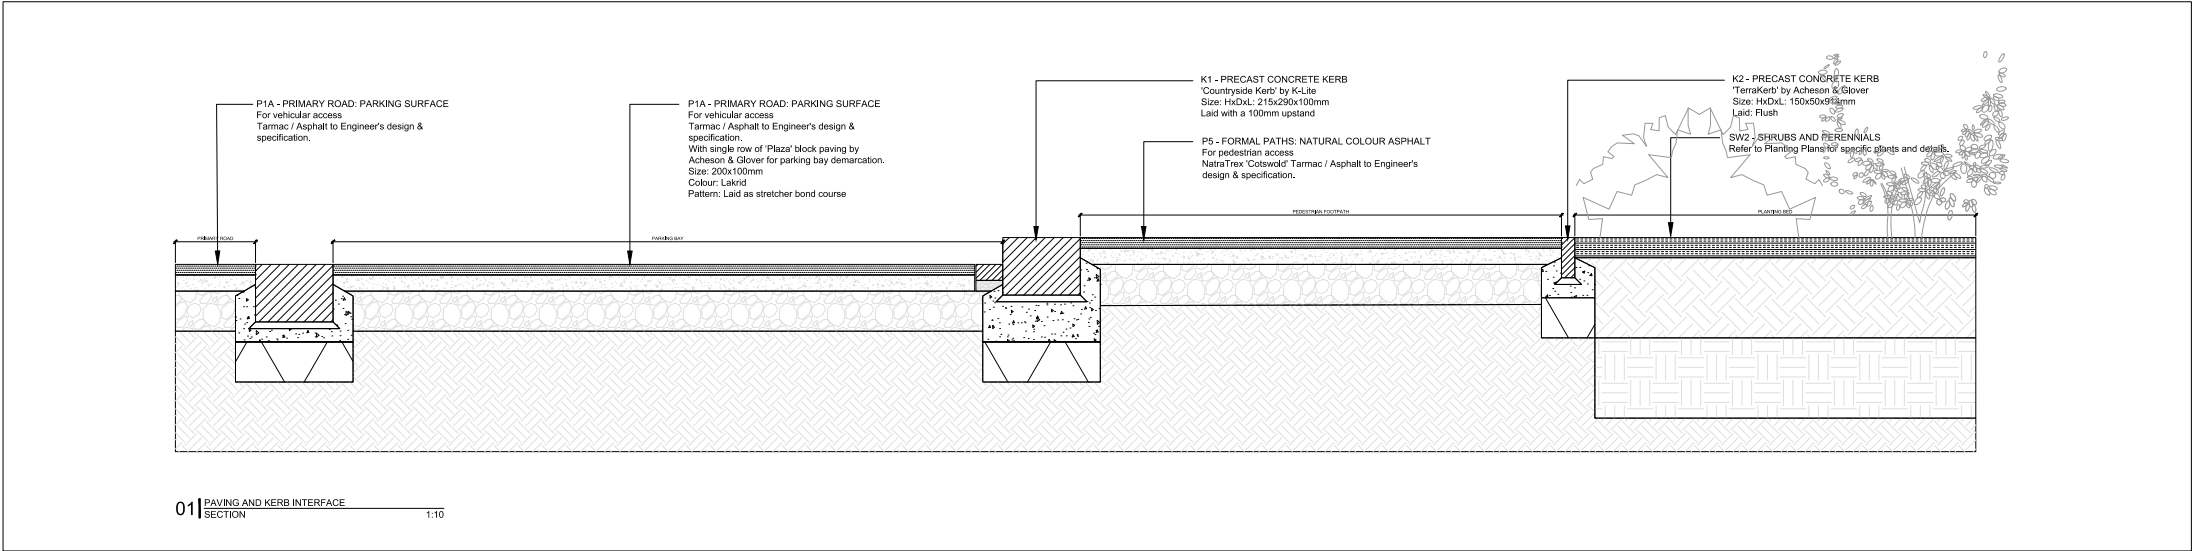

Landscape Detail: ALB-PRP-XX-XX-D-L-60005

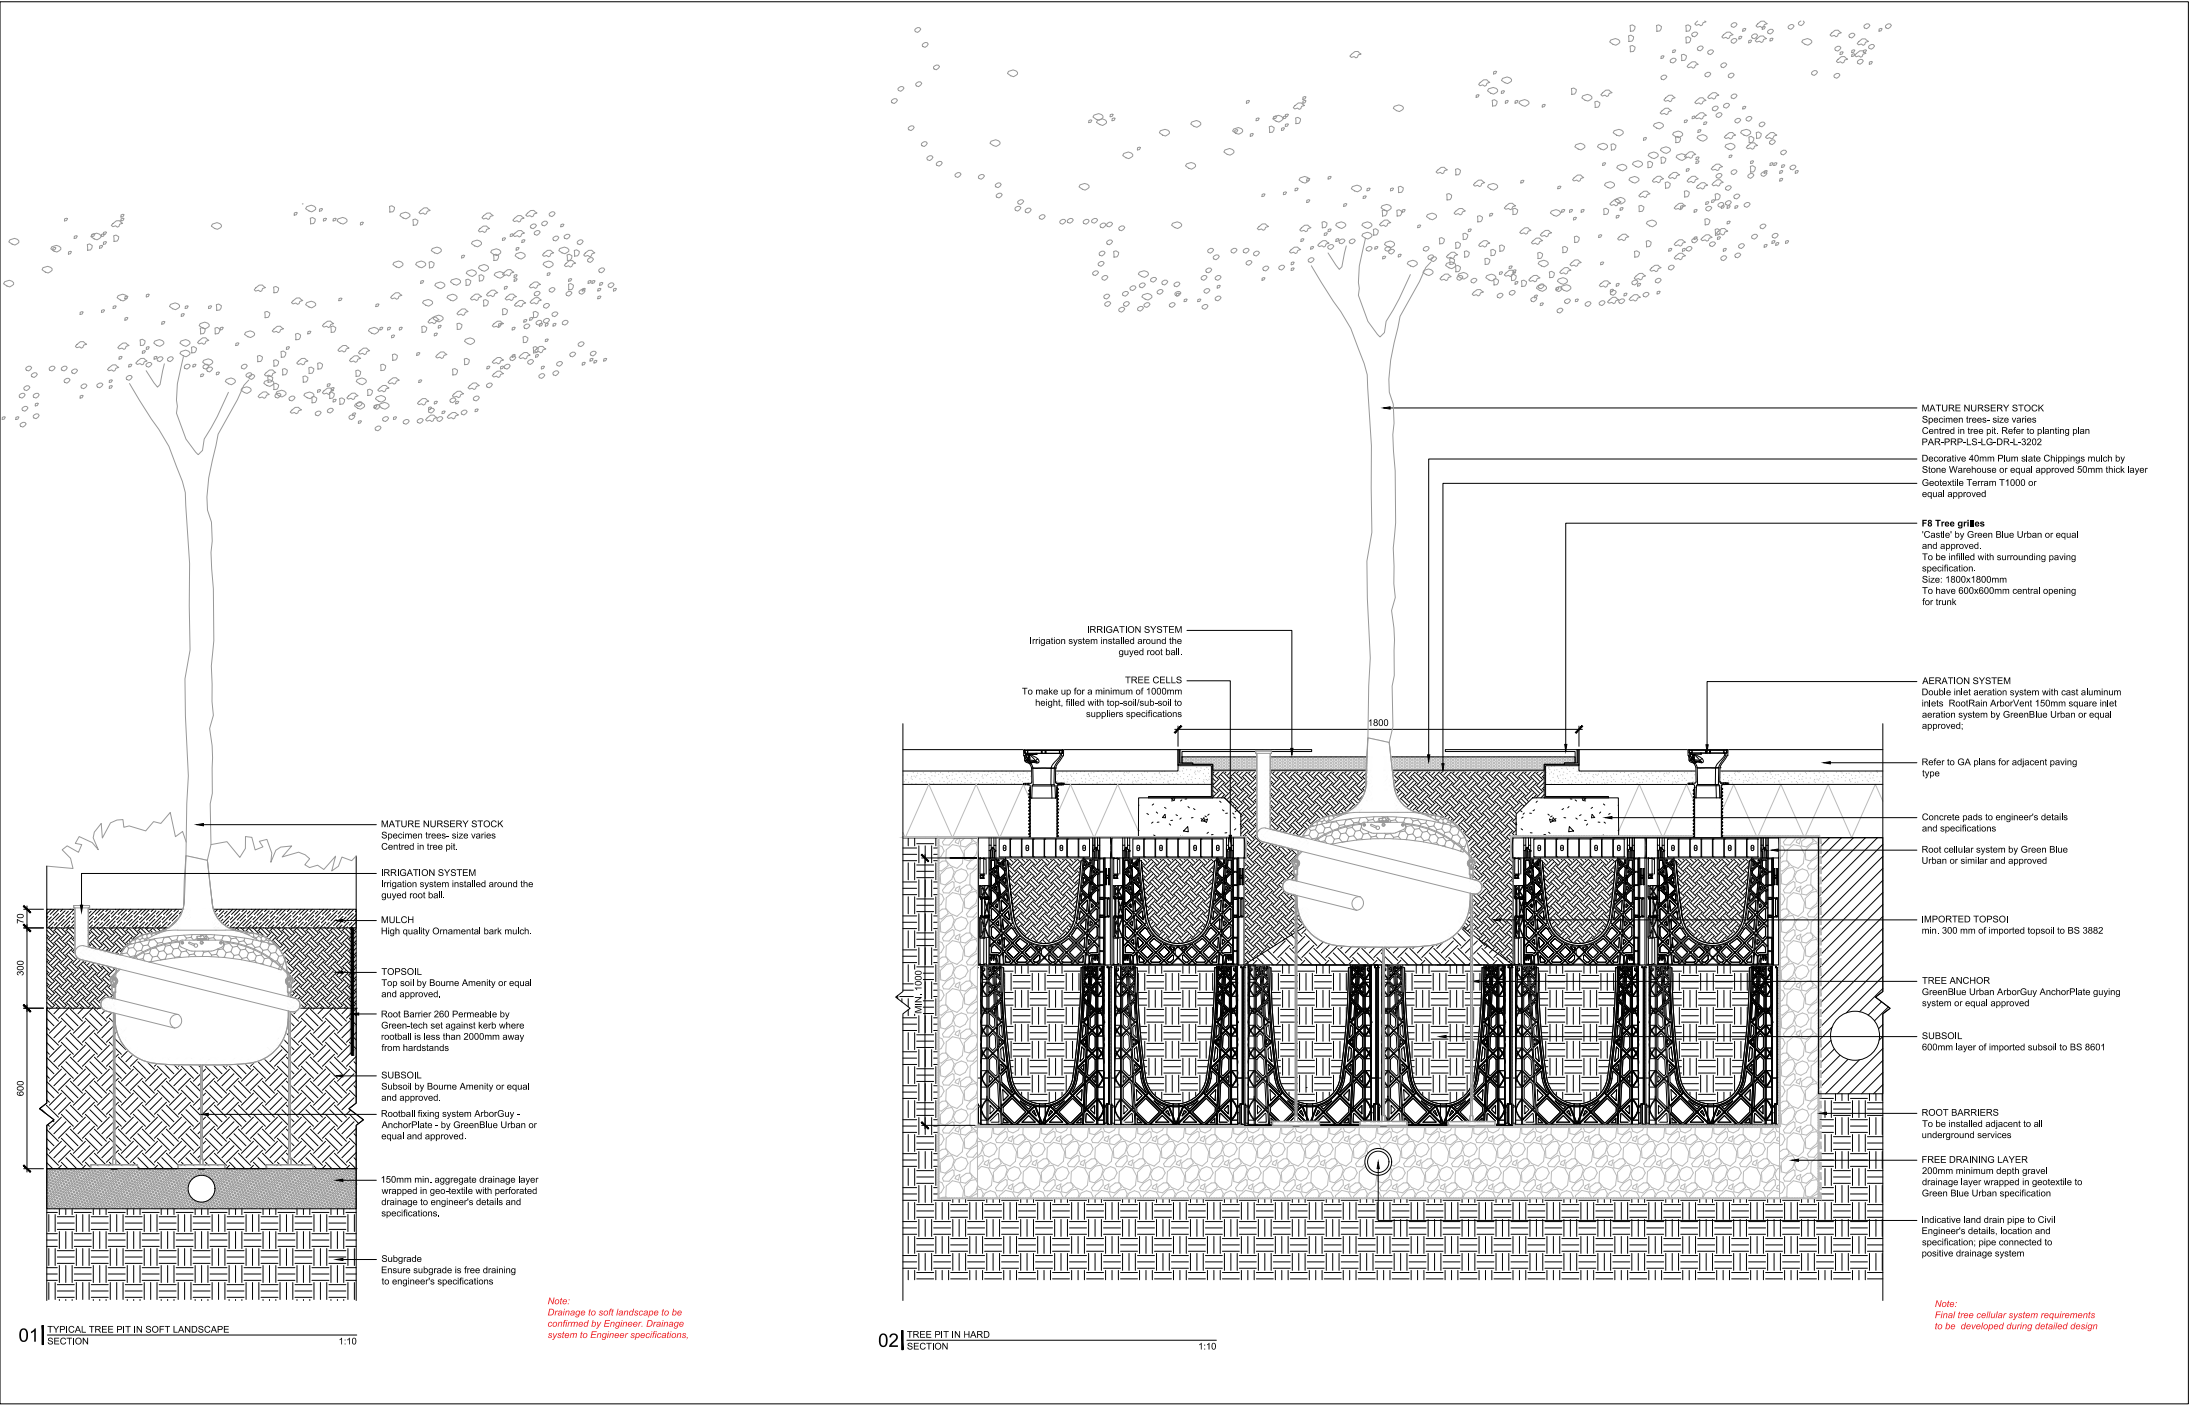

The contractor is responsible for checking dimensions, tolerances and references. Any discrepancy to be verified with the Architect before proceeding with the works. Where an item is covered by drawings to different scales the larger scale drawing is to be worked to.

Do not scale drawing. Figured dimensions to be worked to in all cases.

Where products have been specified, PRP have reviewed applicable products available in the UK at the time of writing the specification. For the avoidance of doubt, product manufacturers and suppliers must confirm that each product is fit for its intended use and provide such evidence as may reasonably be requested to confirm performance. Including, but not limited to, product test classification and interfaces with adjacent products.

Where the contractor wishes to propose alternative products, representative samples and a full technical appraisal should be submitted by the contractor to the employer demonstrating that their proposed alternative has equal or better performance. Any alternative products are subject to design team, building control, warranty provider and employer acceptance.

CDM REGULATIONS 2015. All current drawings and specifications for the project must be read in conjunction with the Designer's Hazard and Environment Assessment Record

All intellectual property rights reserved.

Rev	Date	Description
P01	18/12/25	First Issue for Tender

Drawn	SM
SM	AGF
Checked	AGF
Date	18.12.25
Scale	@ A1 1:100

ALBOURNE / WELLCROFT GREEN
Typical Details - Tree Pits

Project	Origin	Zone	Level	Type	Role	Number
ALB - PRP - XX - XX - D - L - 60005						
Revision						
P01						
Notes						
S0 - Coordination						

PRP

prp-co.uk
London
020 7653 1200

PRP

prp-co.uk

Architecture
Urban Design
Masterplanning
Landscape
Development Consultancy
Research

