



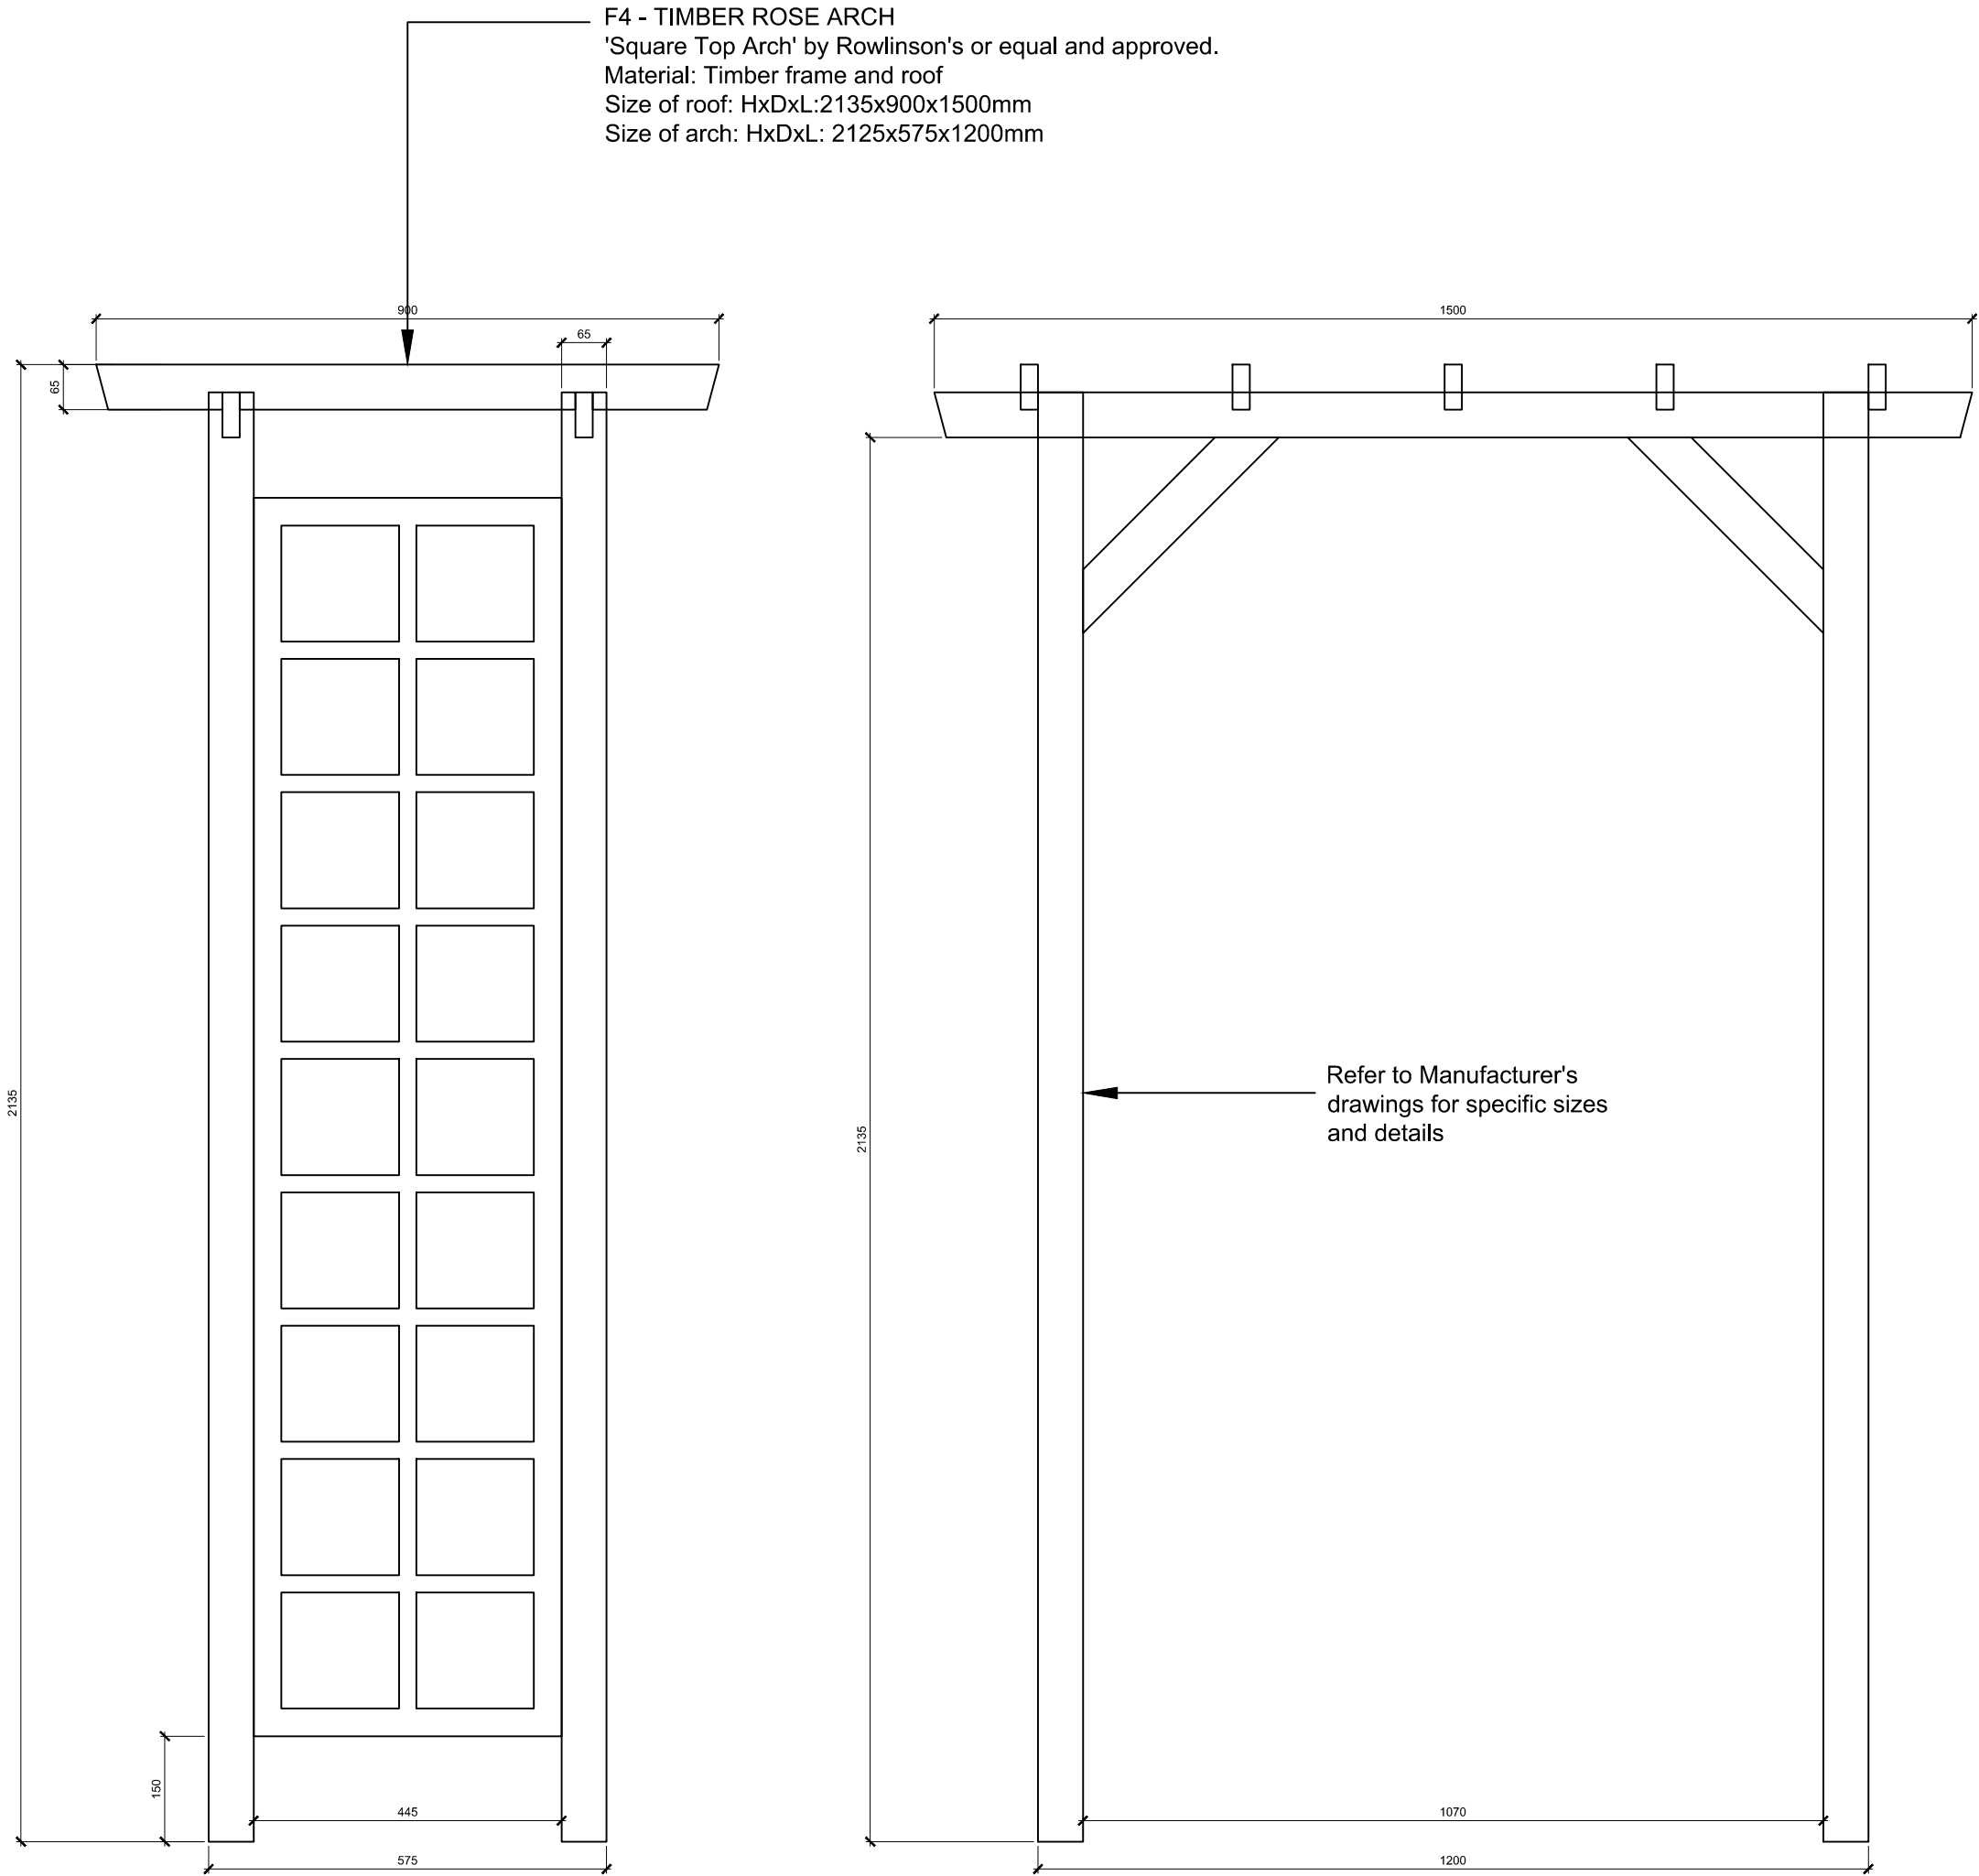

01 | F4 - TIMBER ROSE ARCH
SECTION 1:10

02 | F4 - TIMBER ROSE ARCH
SECTION 1:10

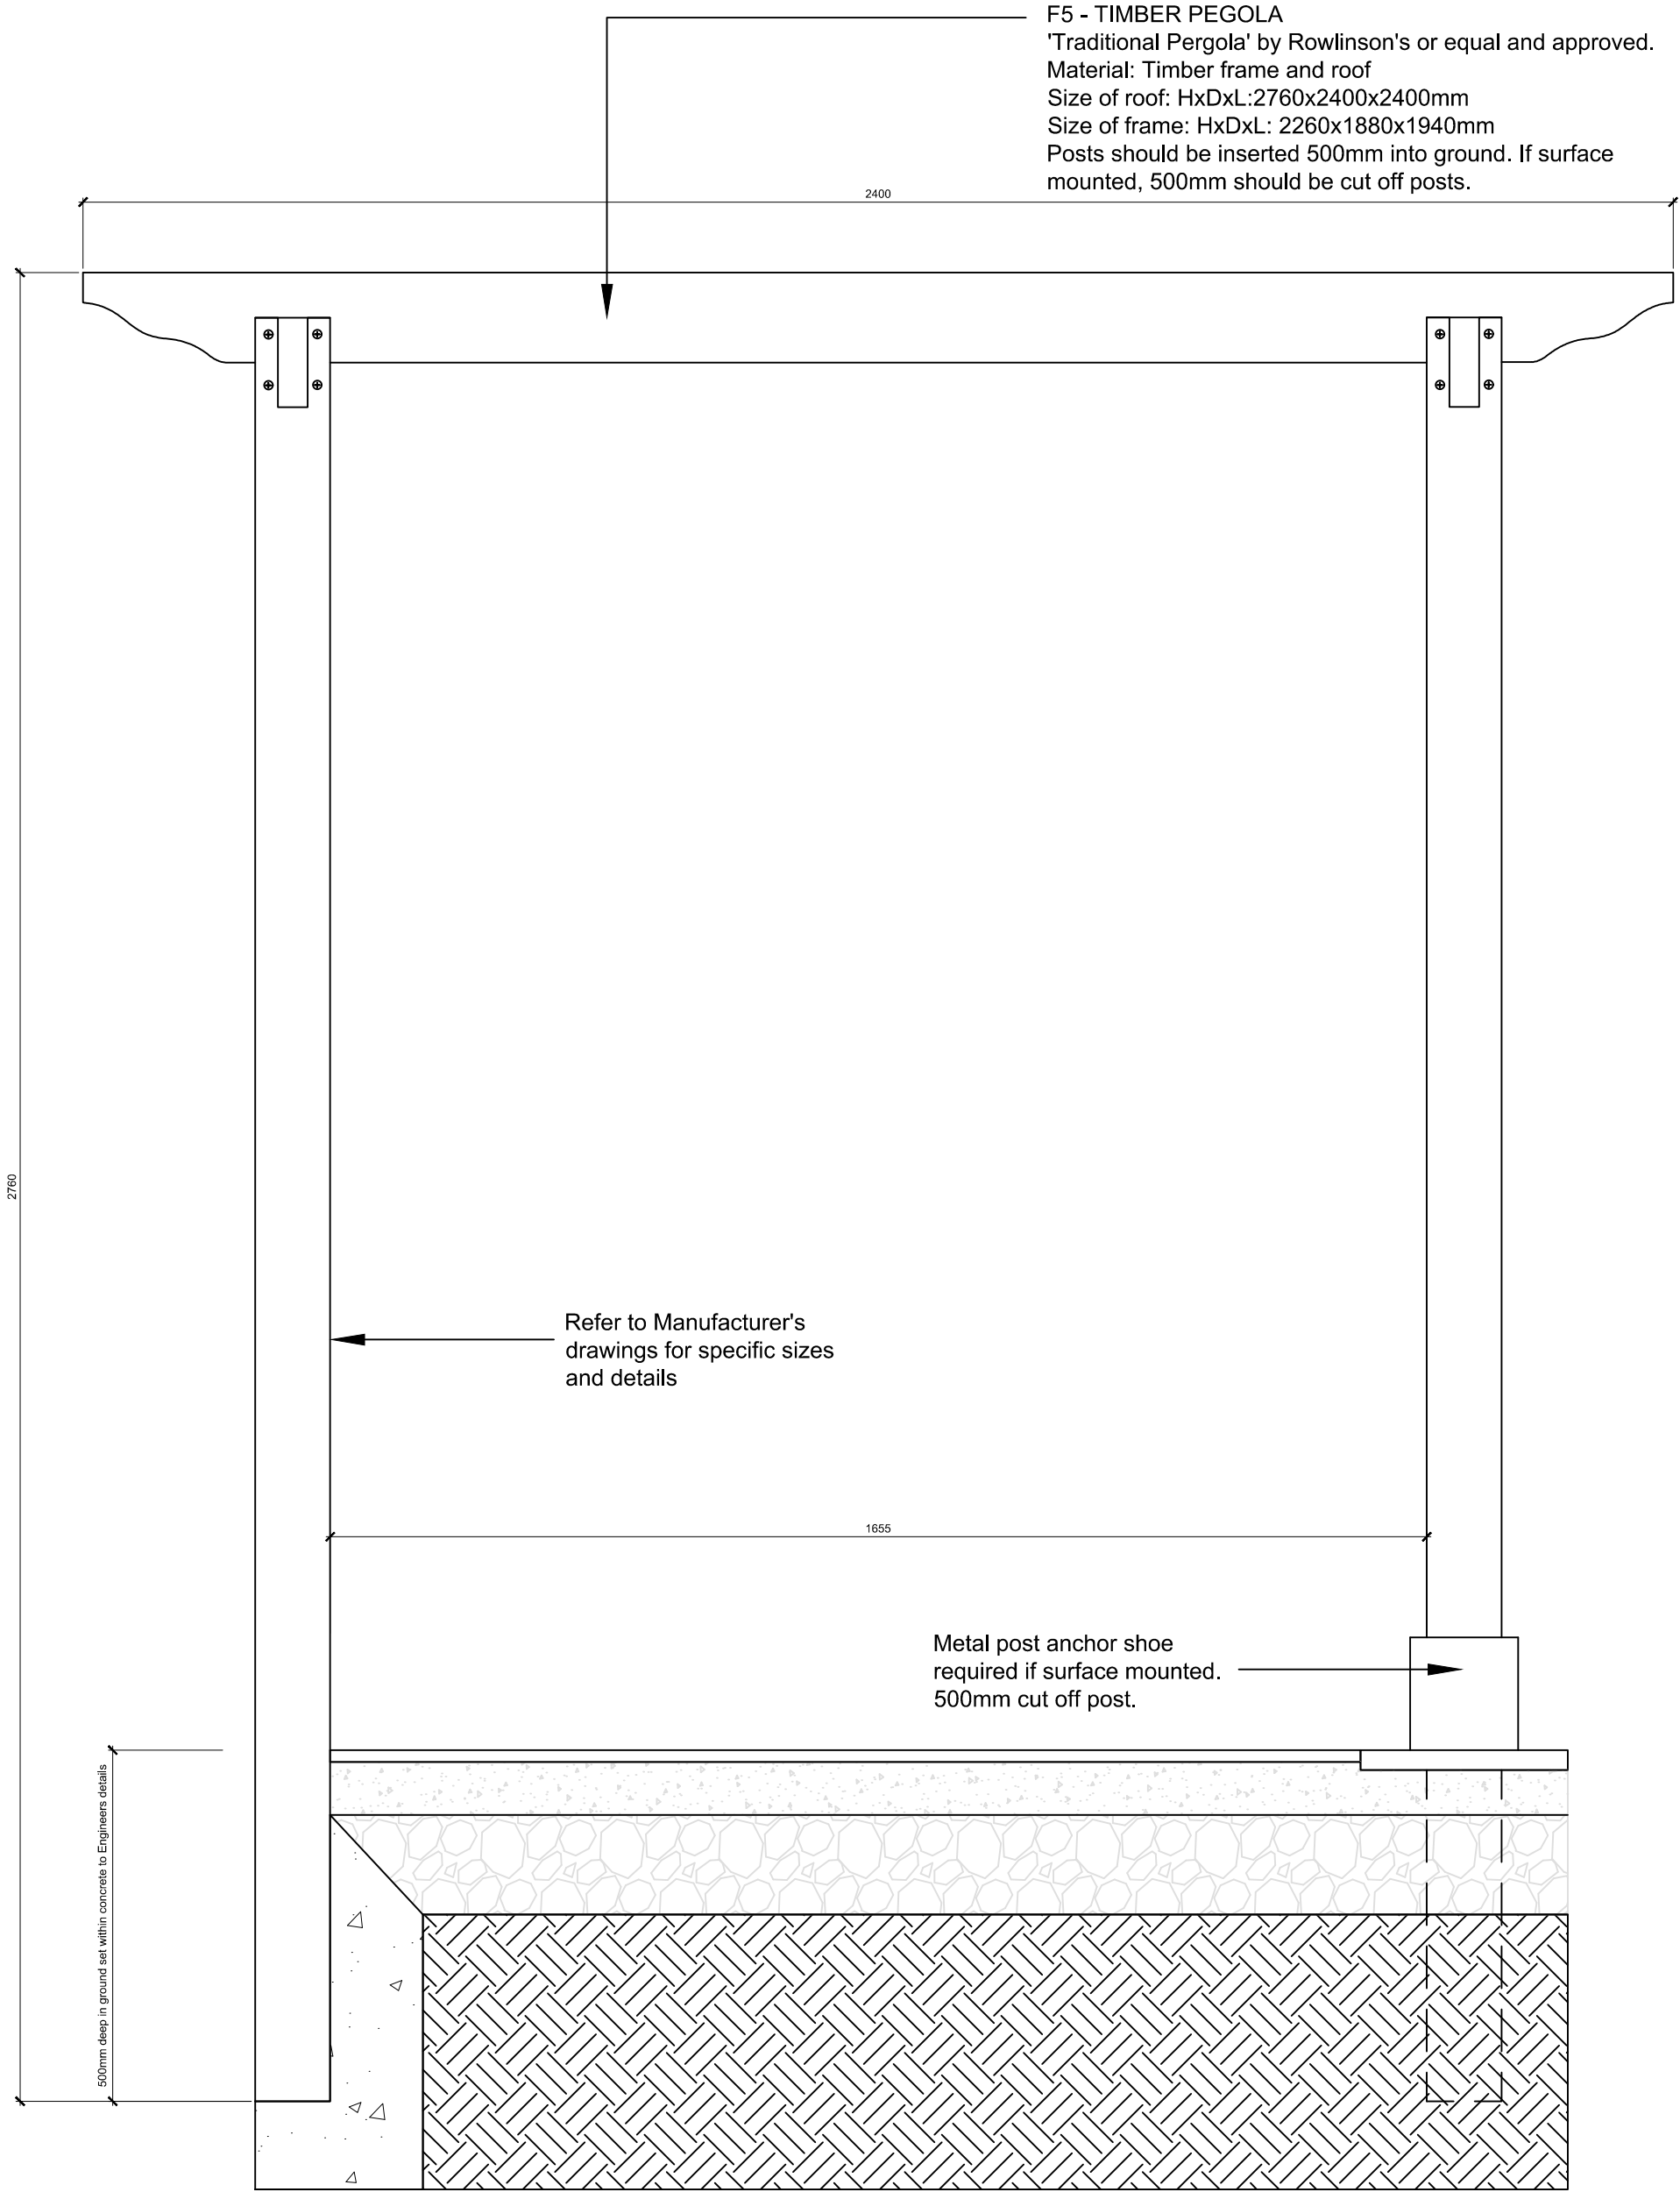

03 | F5 - TIMBER PERGOLA
SECTION 1:10

04 | F5 - TIMBER PERGOLA
SECTION 1:10