




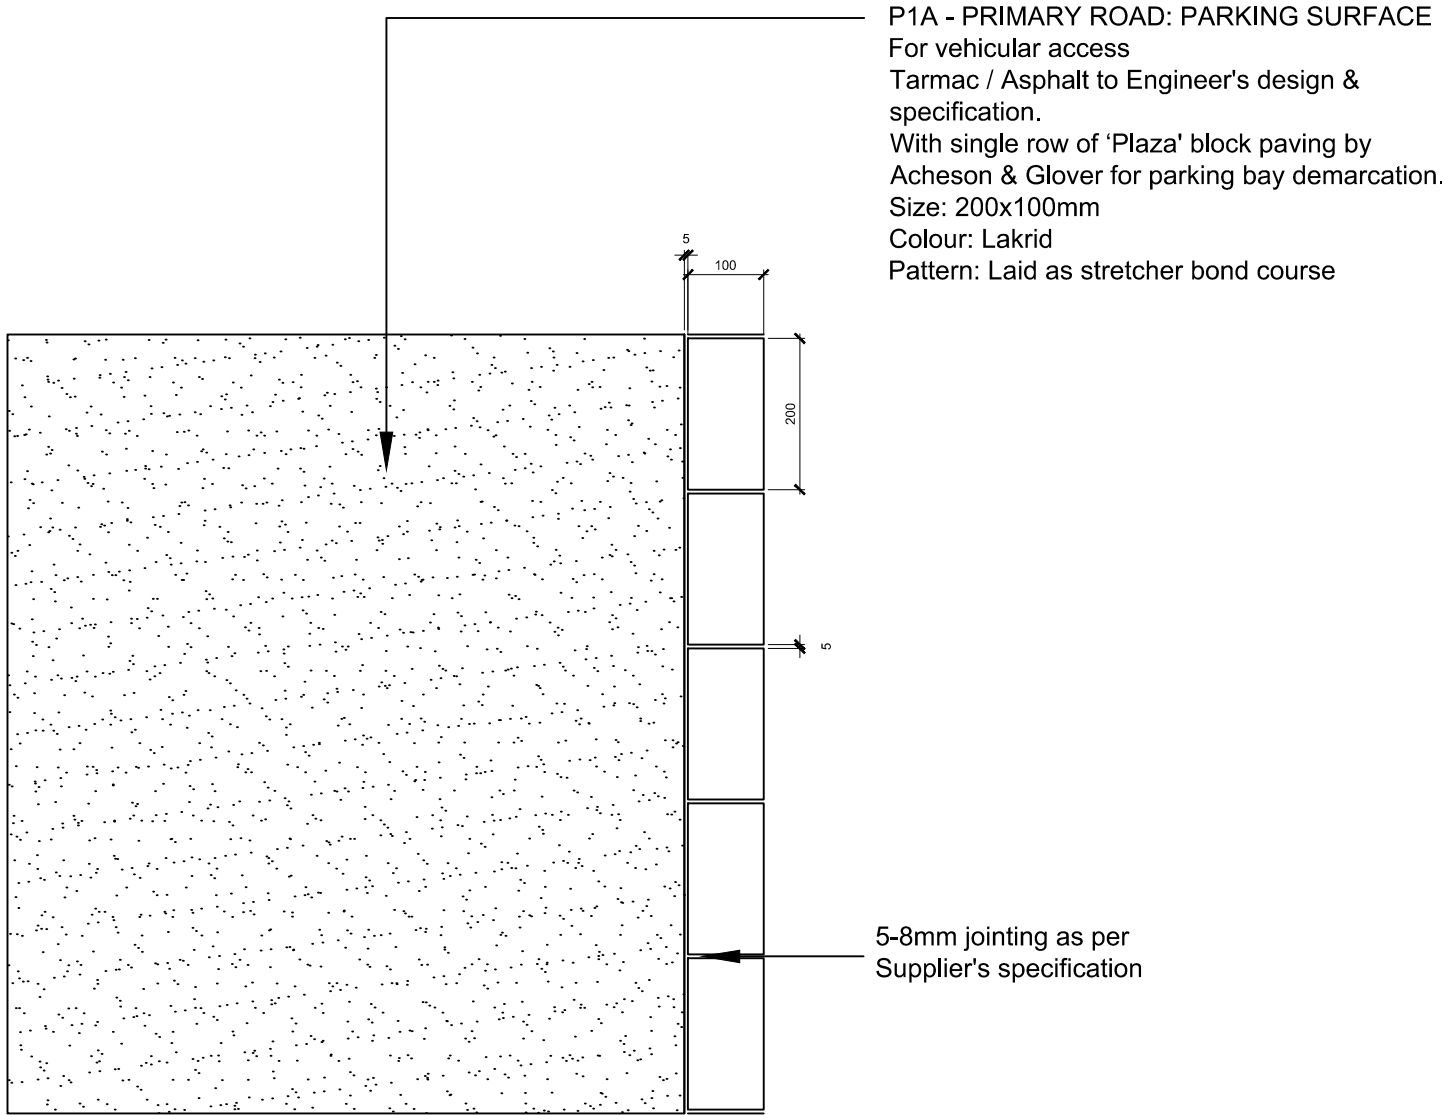


01 | P1A - PRIMARY ROAD: TARMAC SURFACE
PLAN 1:10

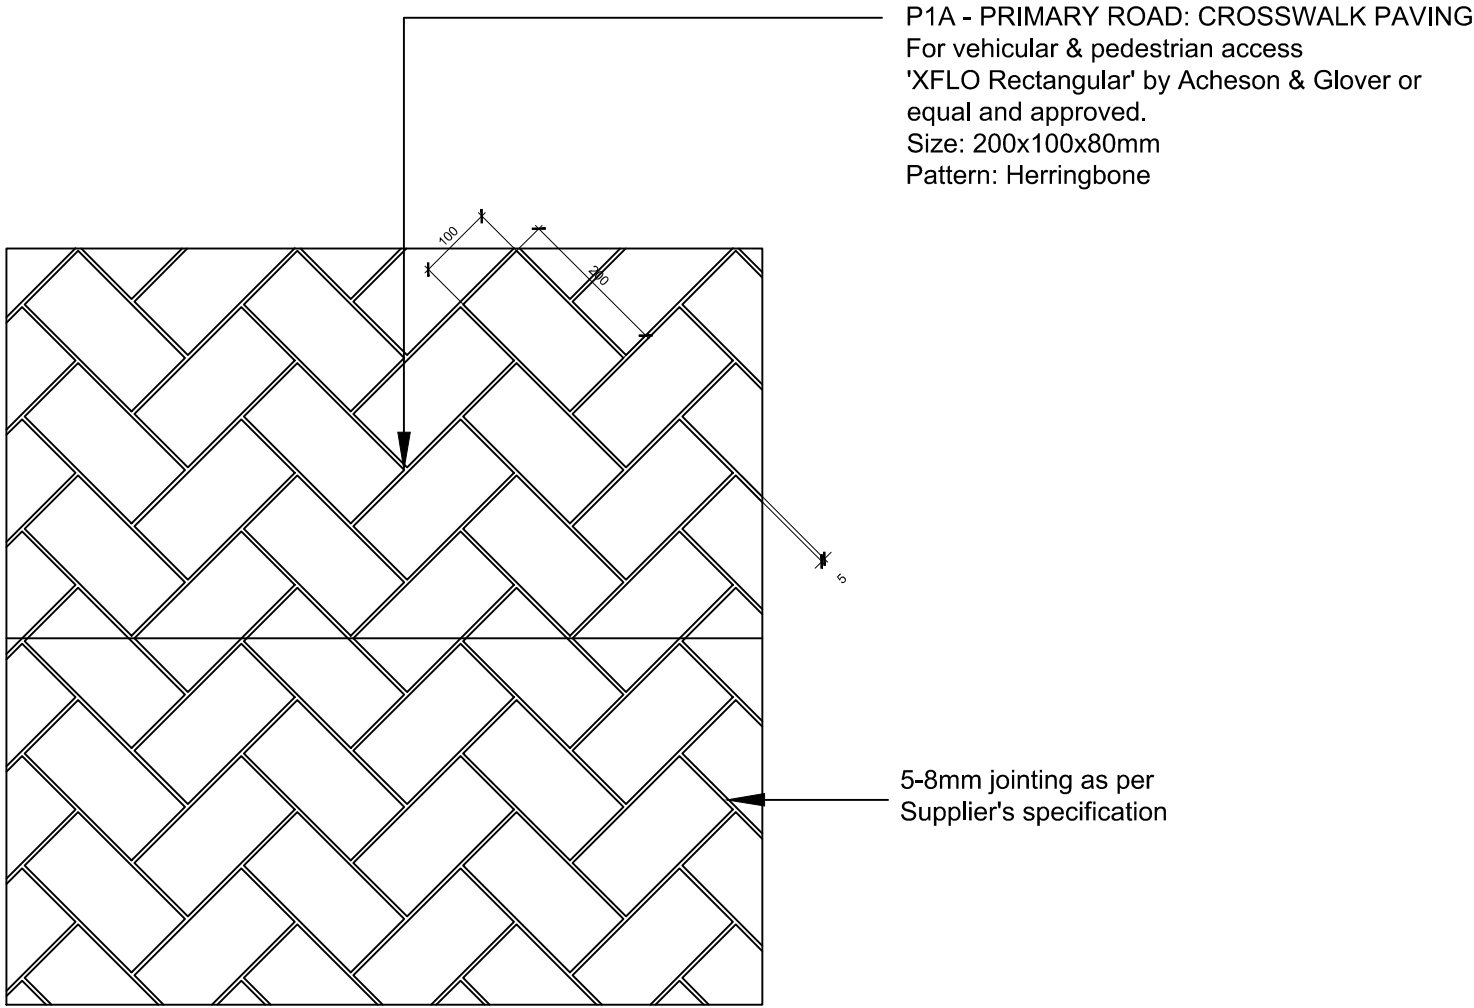


03 | P3 - PRIMARY ROAD: CROSSWALK PAVING
PLAN 1:10

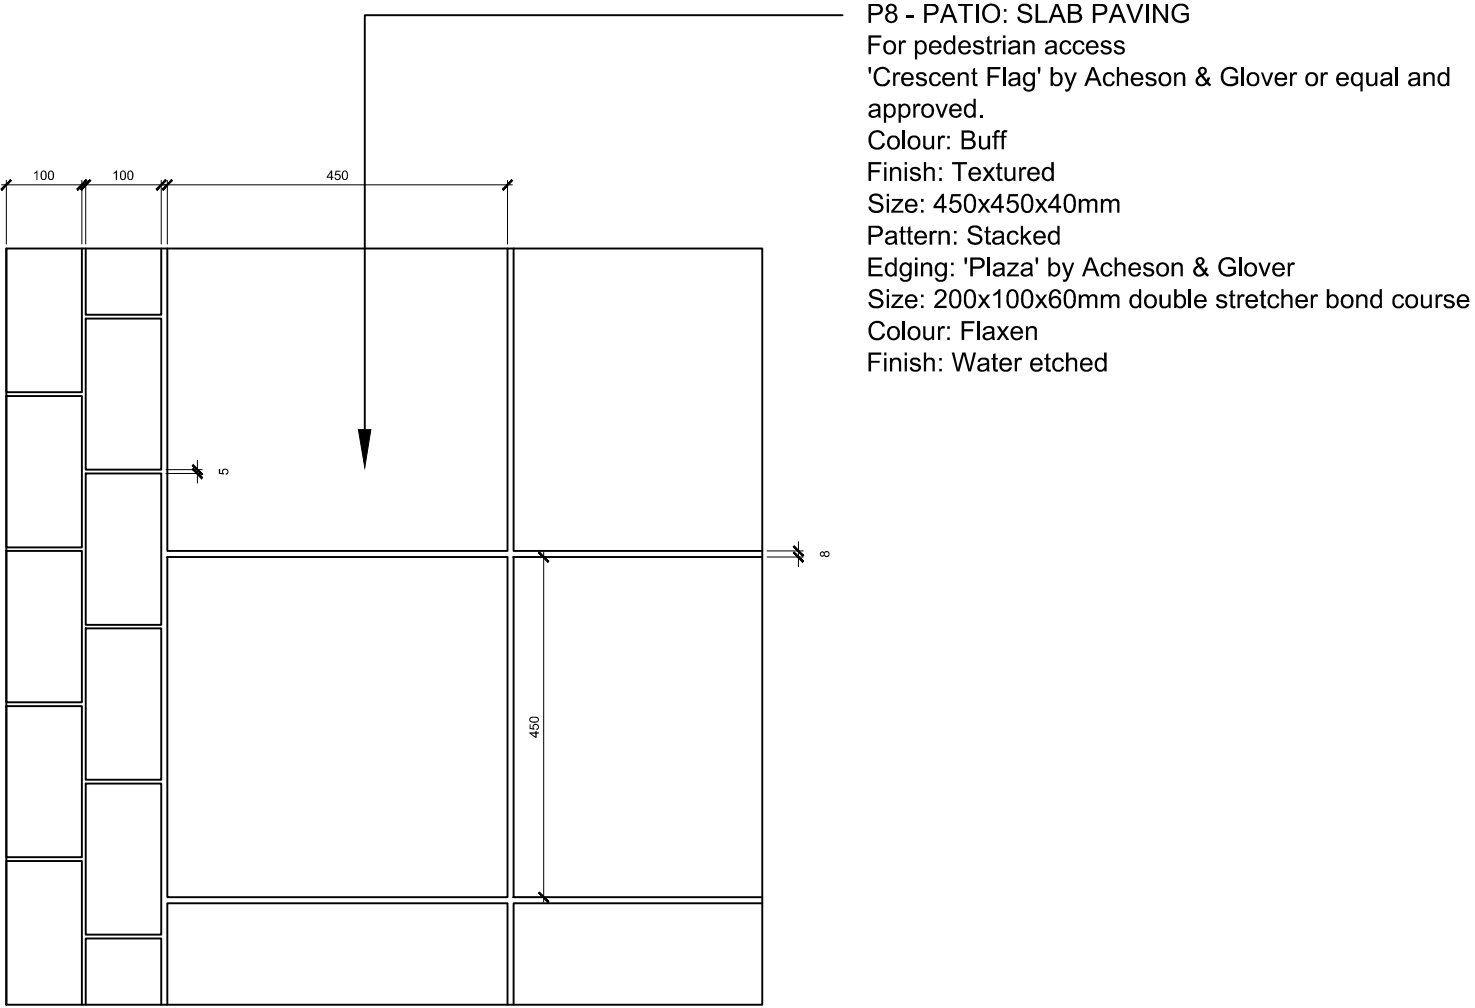


05 | P8 - PATIO: SLAB PAVING
PLAN 1:10

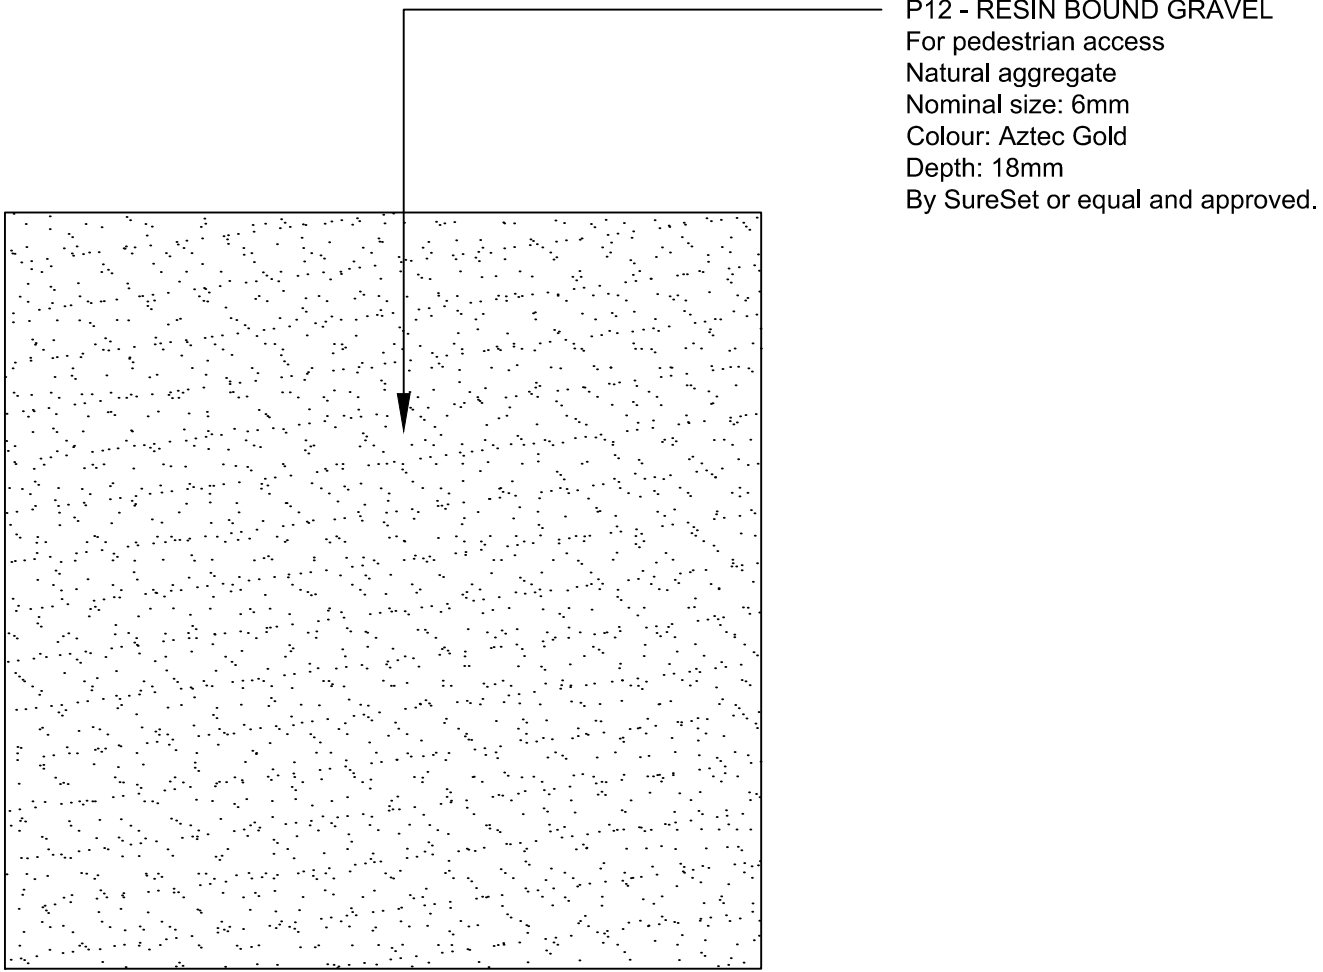


07 | P12 - RESIN BOUND GRAVEL
PLAN 1:10

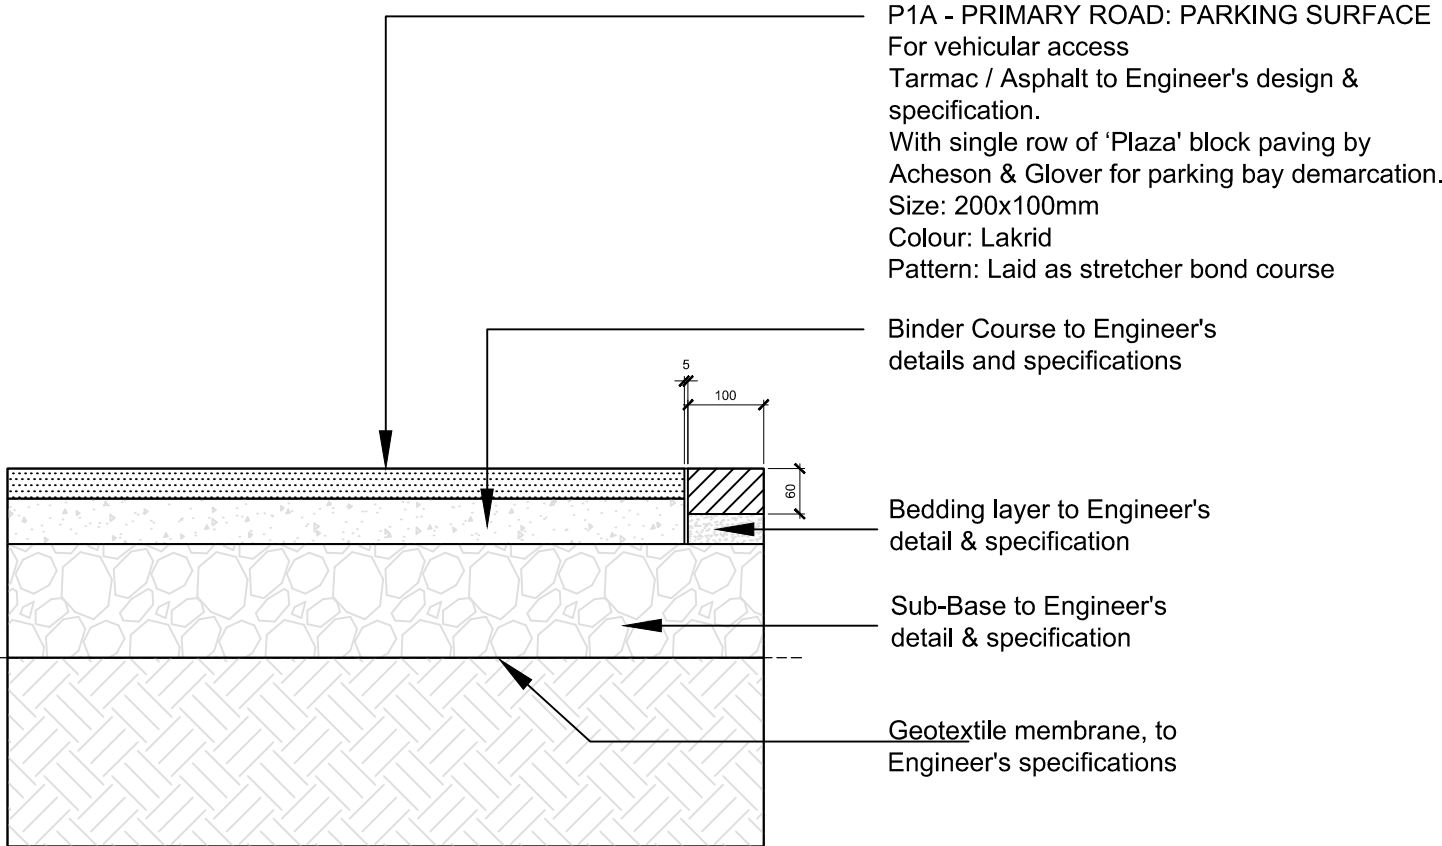


02 | P1A - PRIMARY ROAD: TARMAC SURFACE
SECTION 1:10

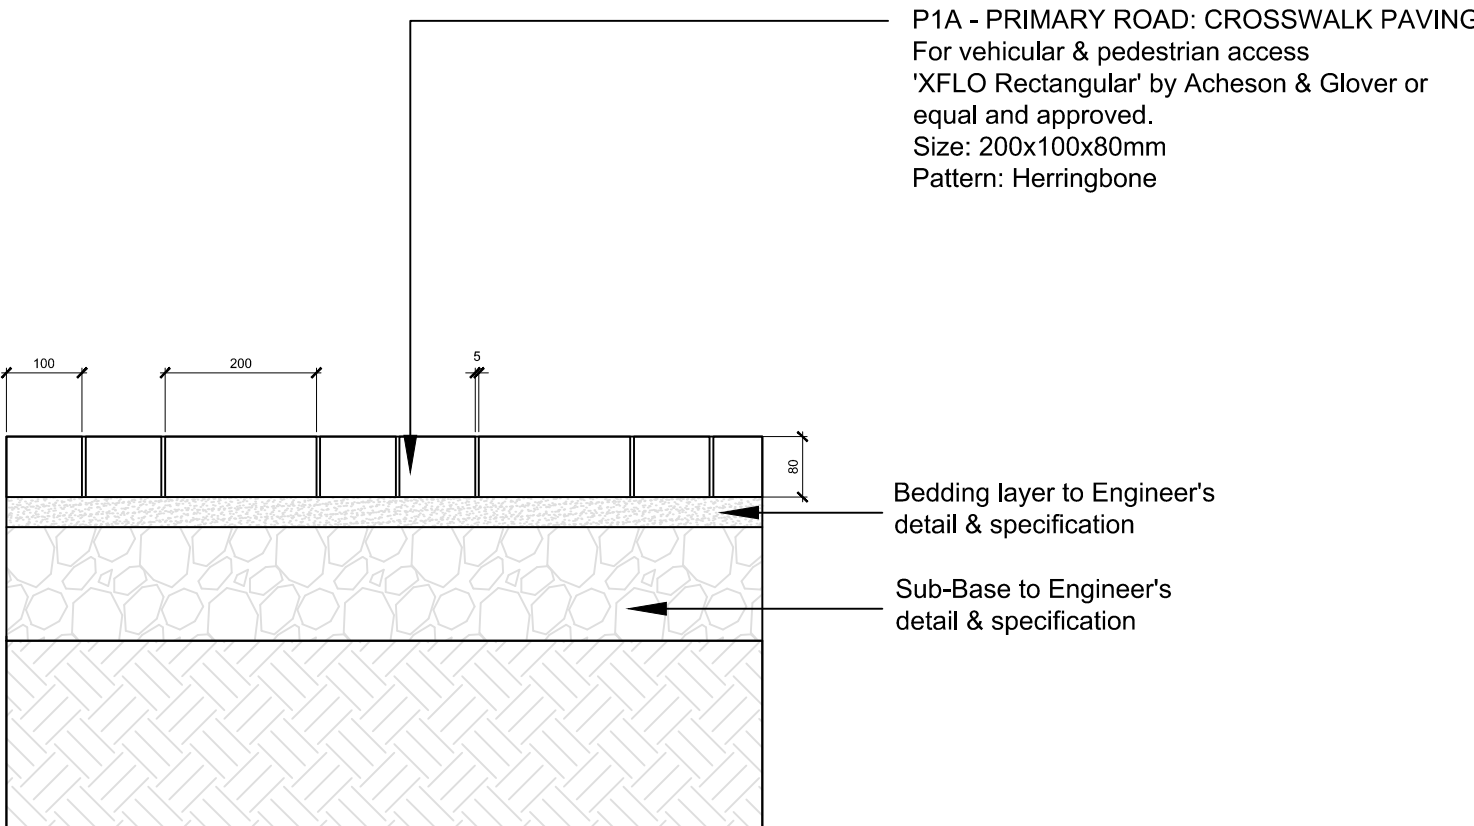

04 | P3 - PRIMARY ROAD: CROSSWALK PAVING
PLAN 1:10

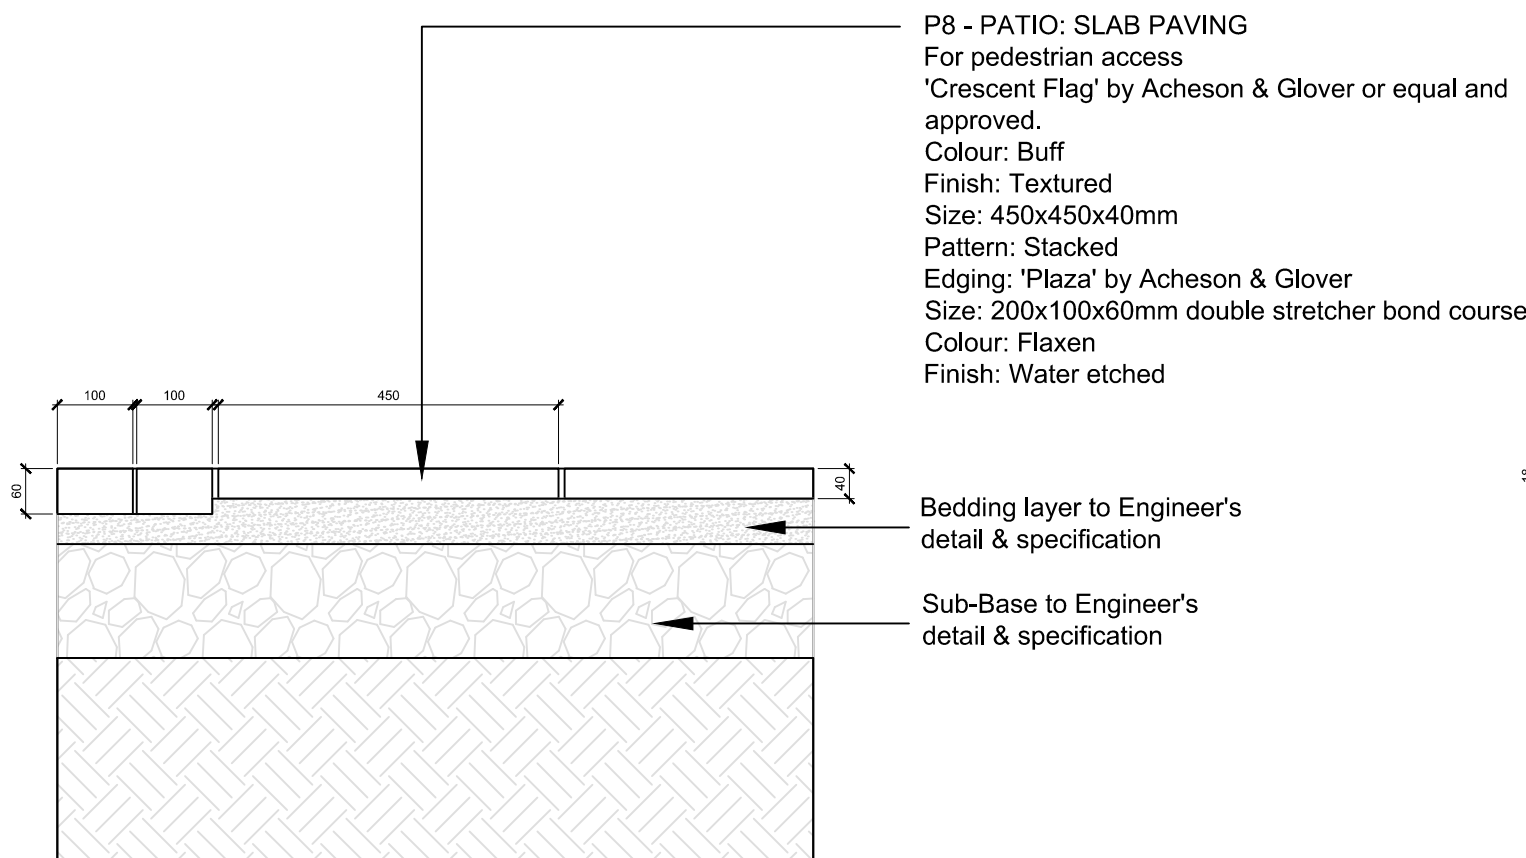

06 | P8 - PATIO: SLAB PAVING
SECTION 1:10

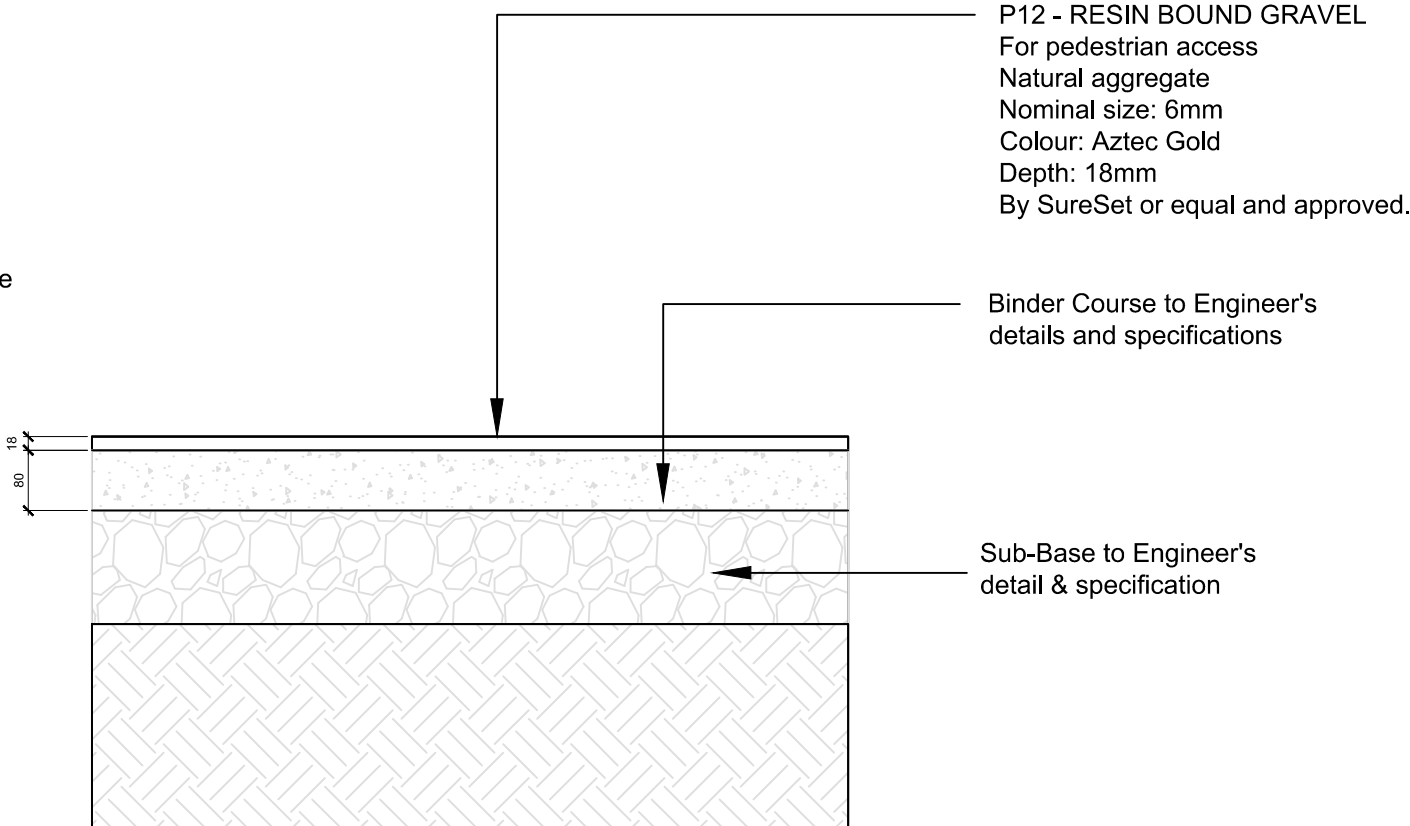

08 | P12 - RESIN BOUND GRAVEL
SECTION 1:10