




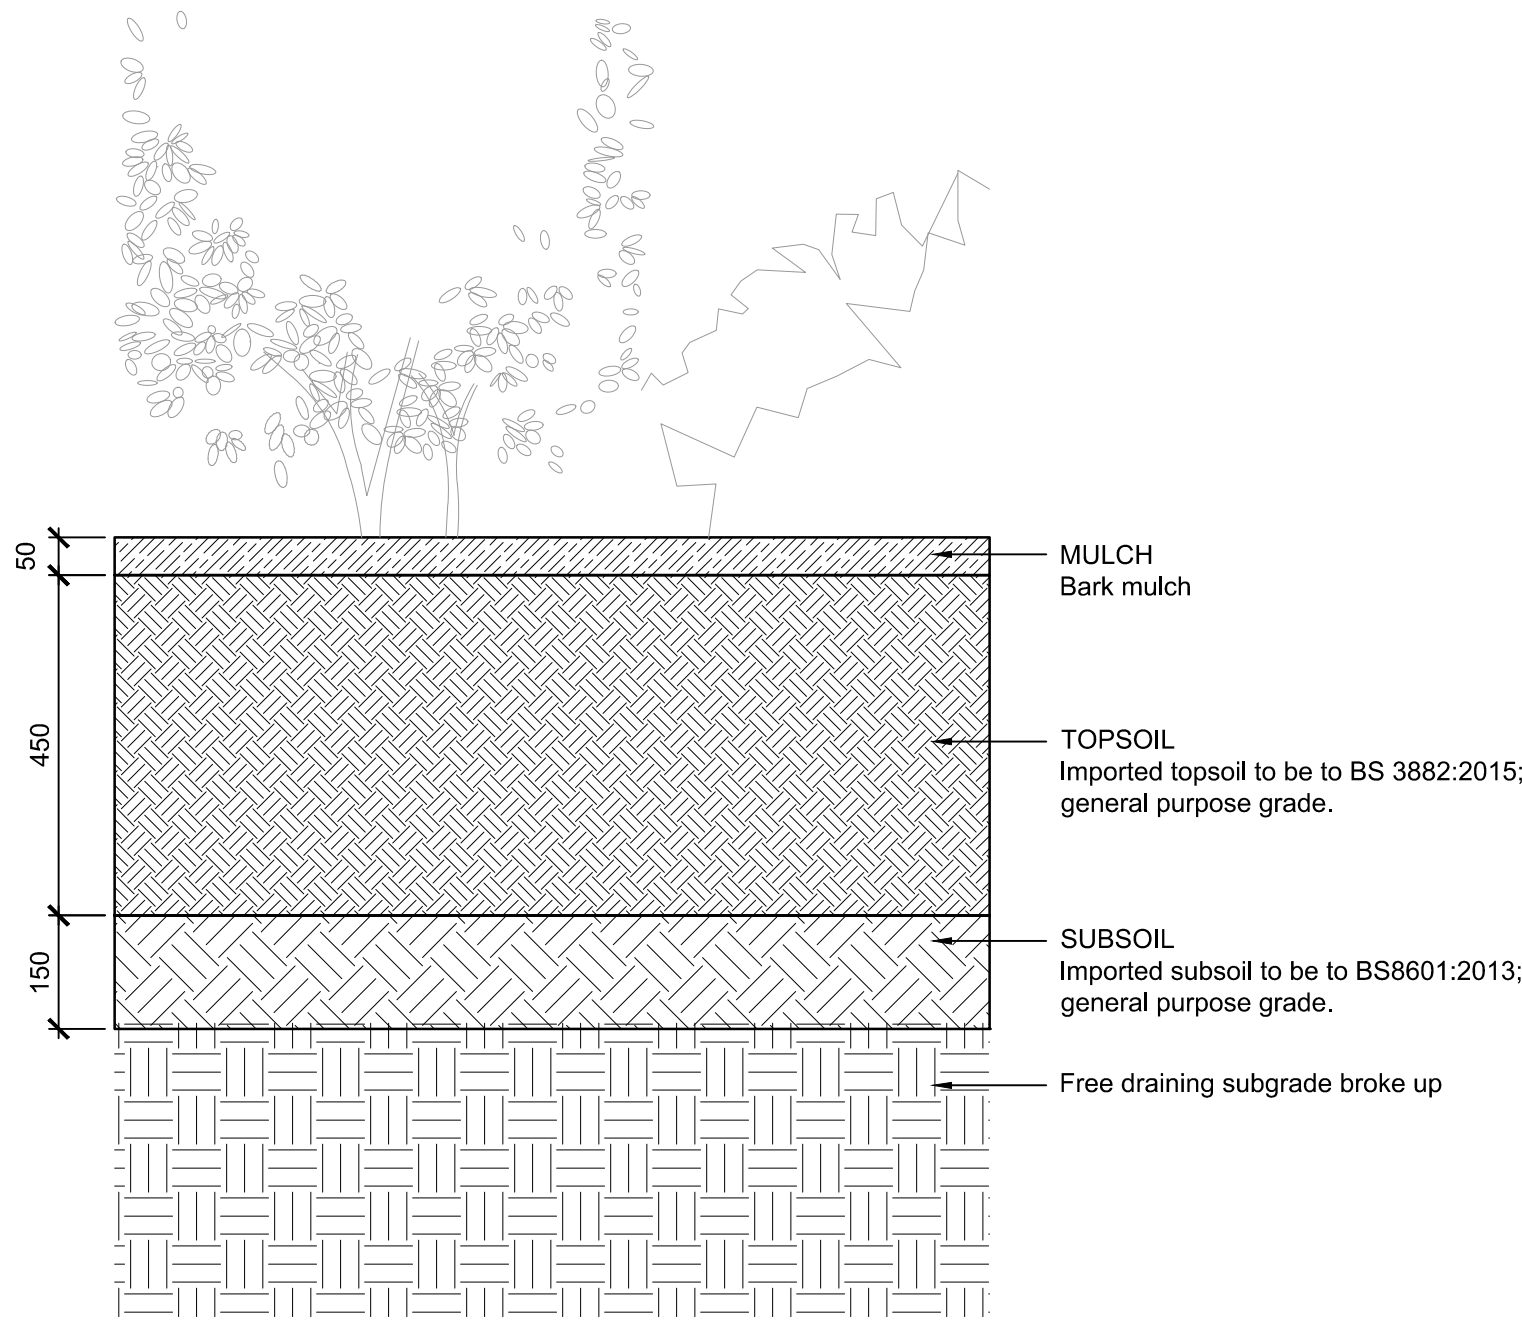

01 | SW1 & SW2 - PROPOSED PLANTING
SECTION 1:10

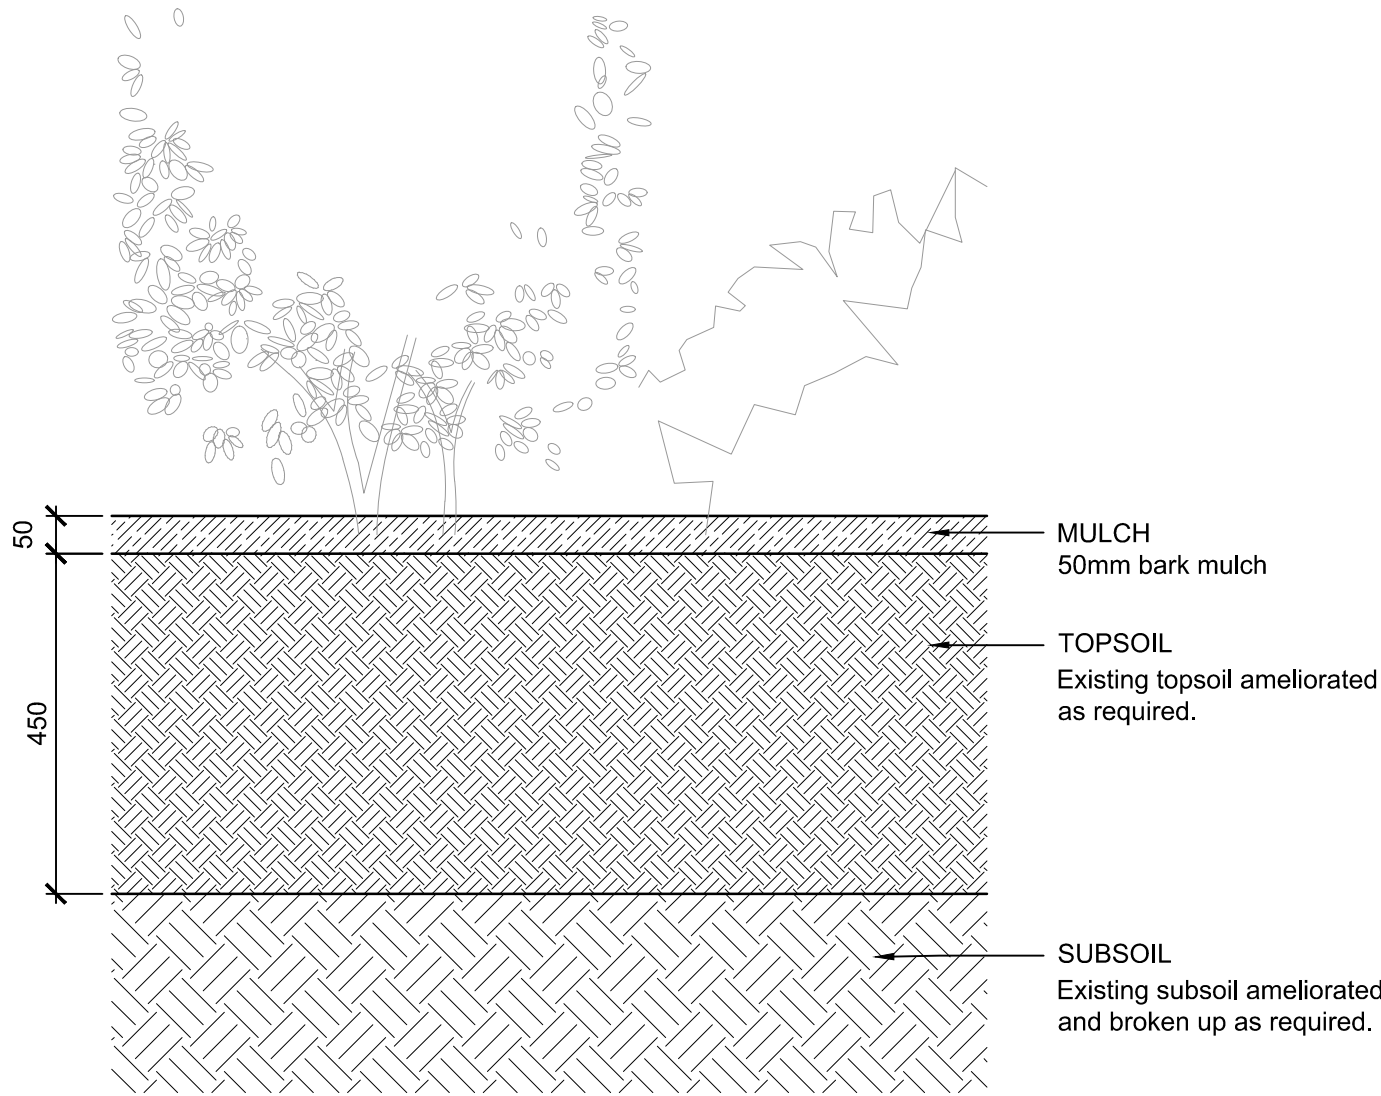

02 | SW8 - EXISTING WOODLAND EDGE
SECTION 1:10

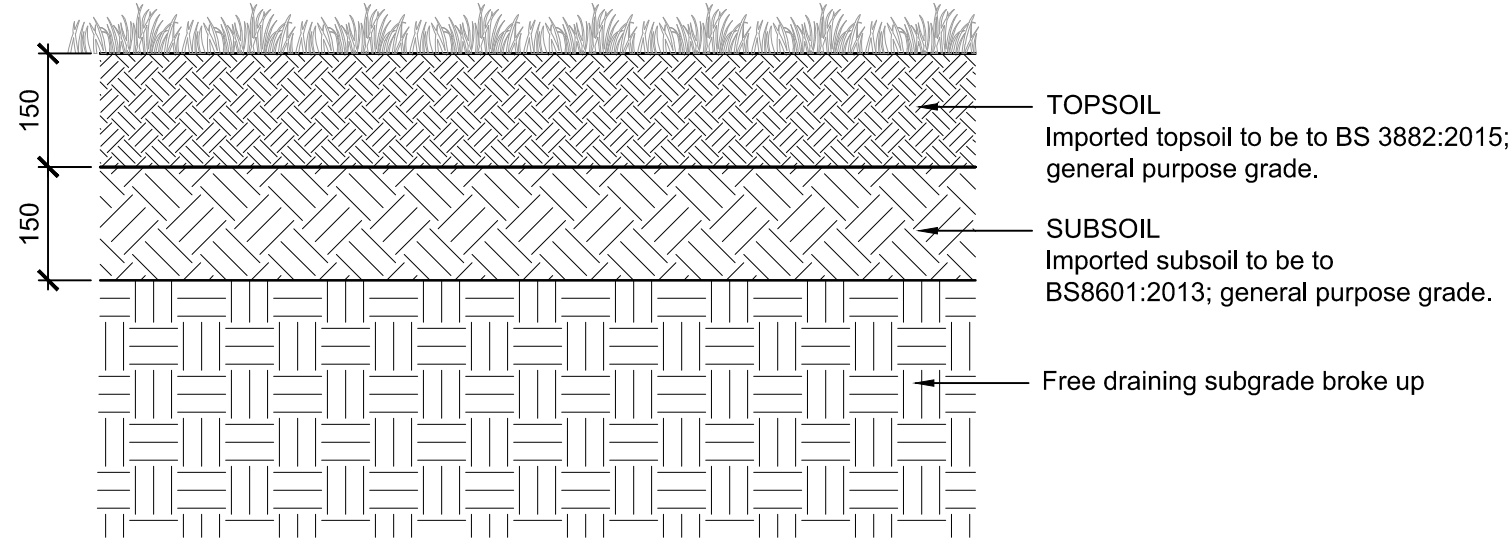

03 | SW4 - PROPOSED GRASSED AREAS
SECTION 1:10