


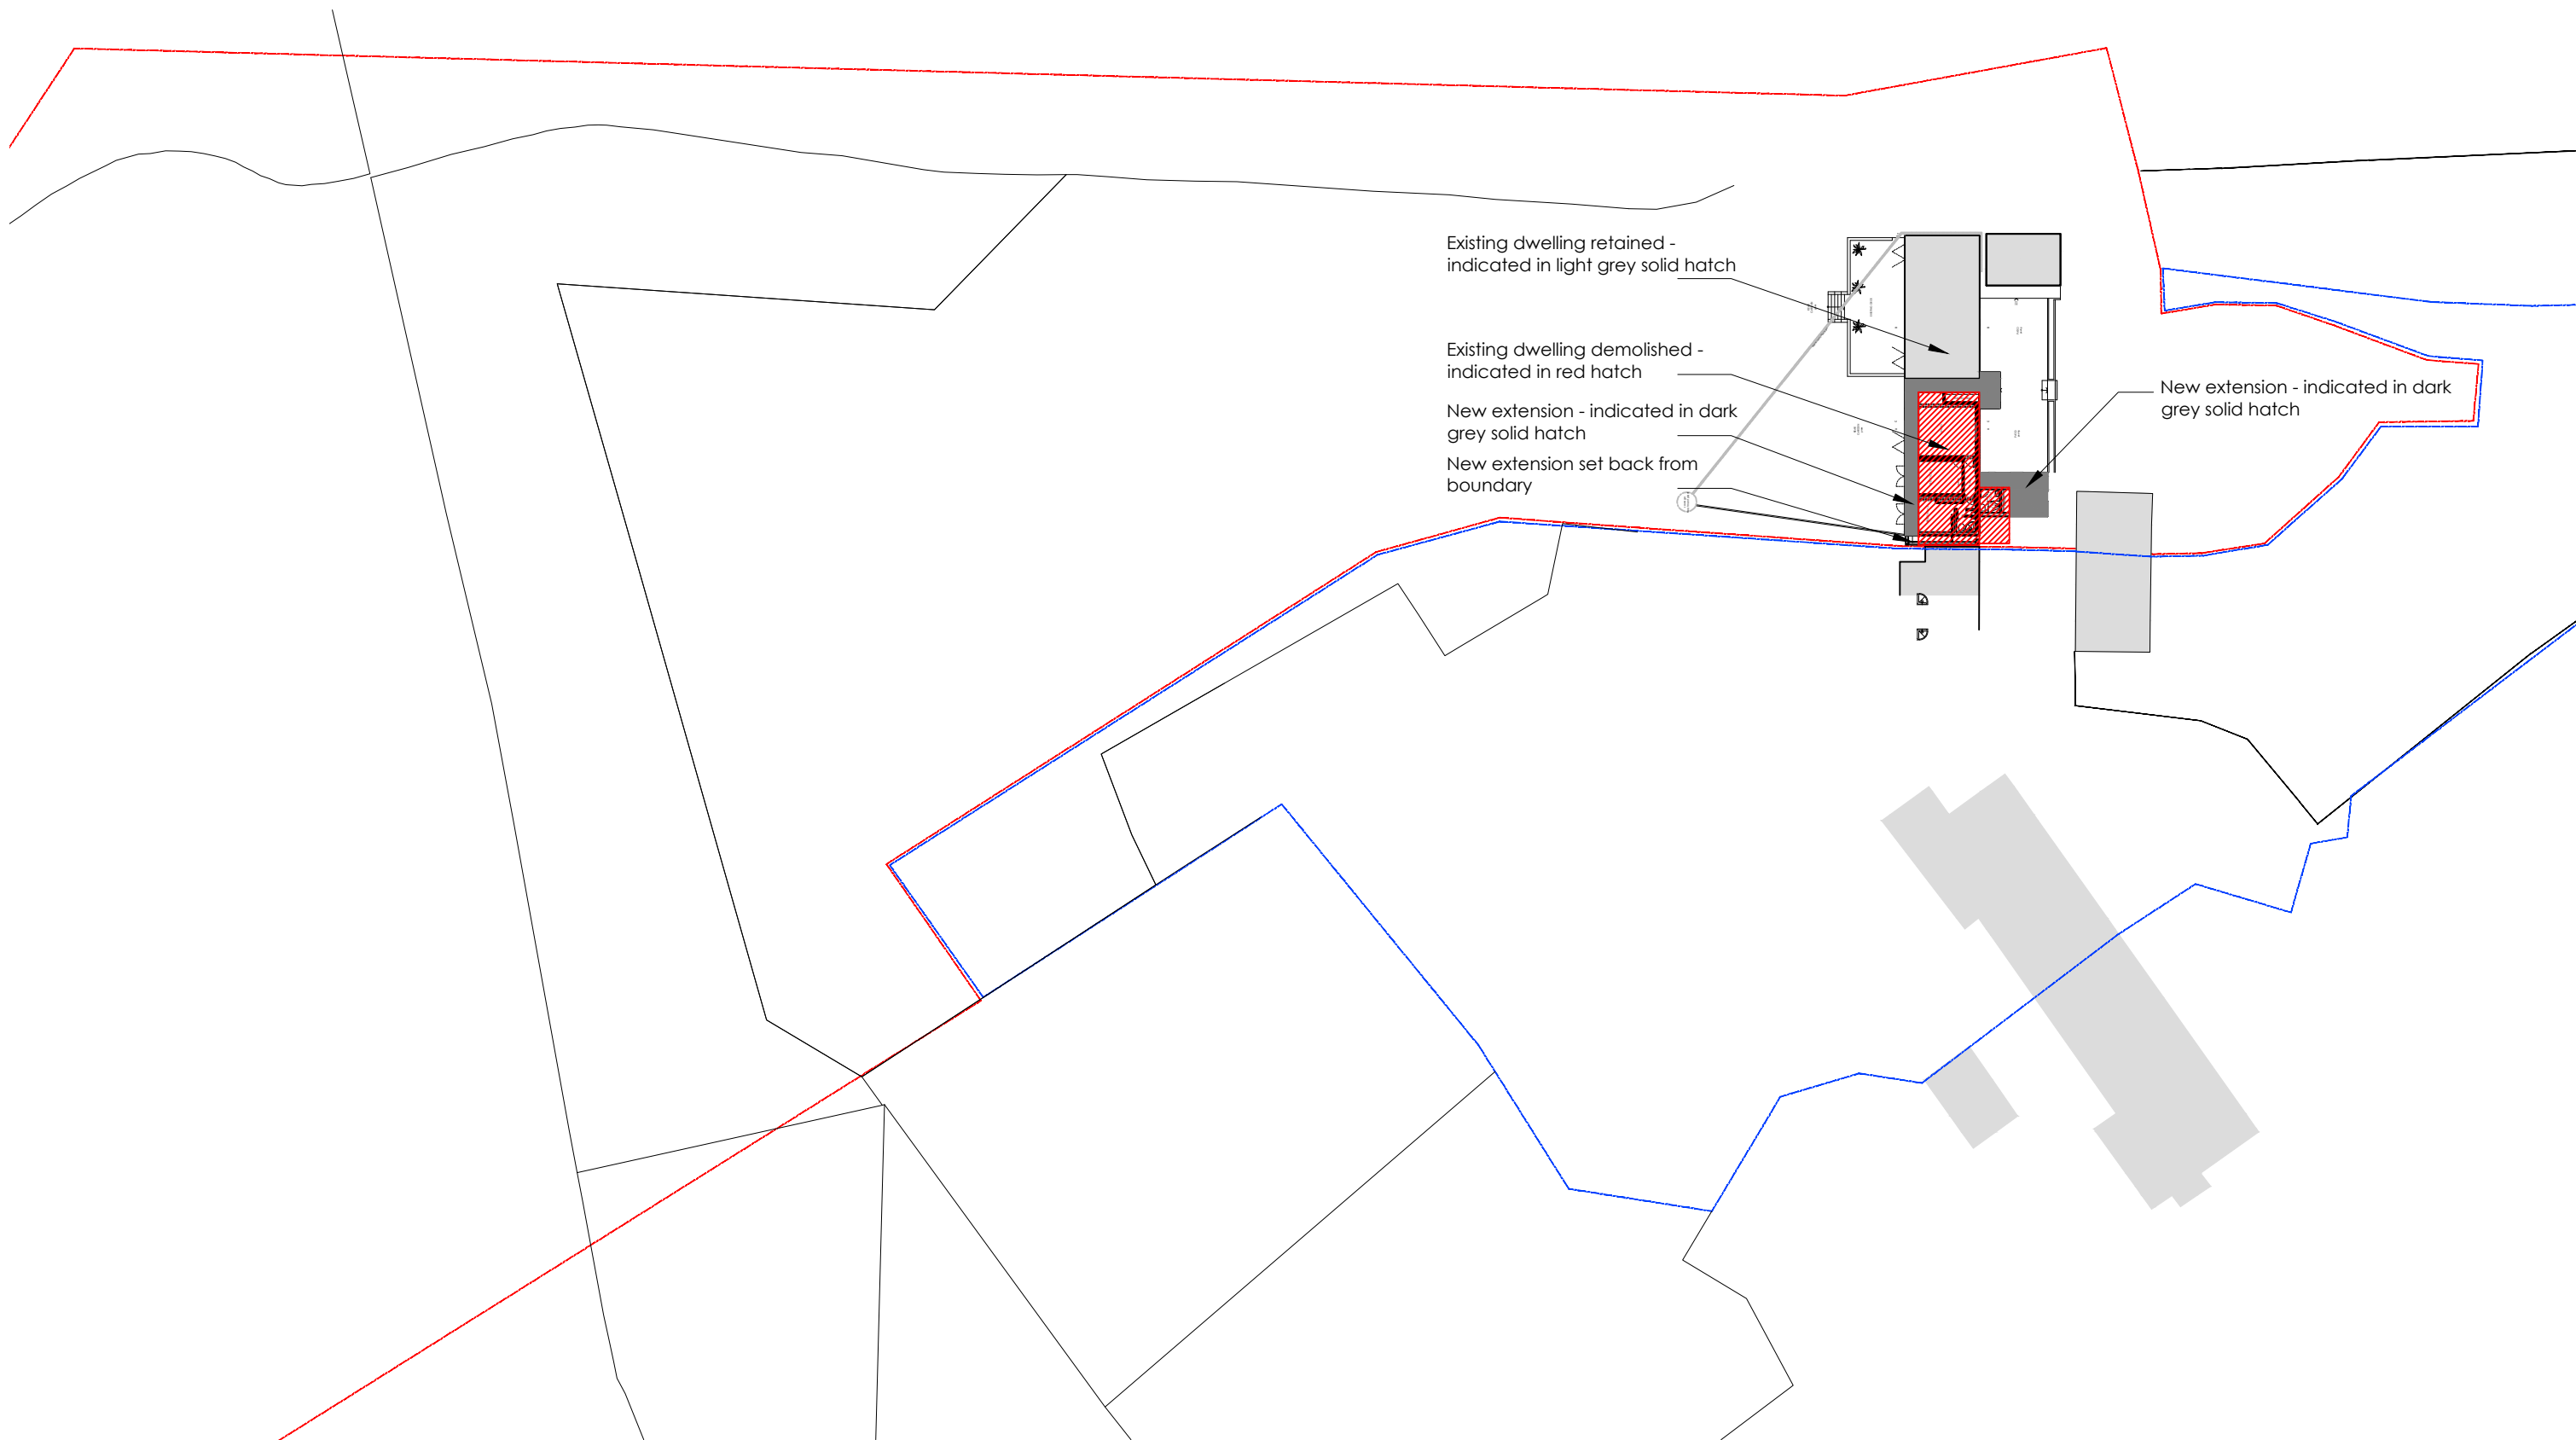

1 PROPOSED SITE BLOCK PLAN
SCALE 1:500



- EXISTING
- DEMOLISHED
- PROPOSED

REVISIONS	DATE
A Site scale revised, demolished added	2026.06.30

STATUS	PROJECT		
PROPOSED	THE STABLES, MILL HOUSE, ROWFANT		
TITLE			
PROPOSED SITE BLOCK PLAN			
SCALE	DATE	DRAWING NUMBER	REV
1:500	2026.05.04	200	A

VICTORIA MUSTARD ARCHITECT
135 Crawley Down Road, Felbridge, East Grinstead RH19 2PS
Mob 07779 245 093 vicki@victoriarmustardarchitects.com