



Unit 7

Unit 5

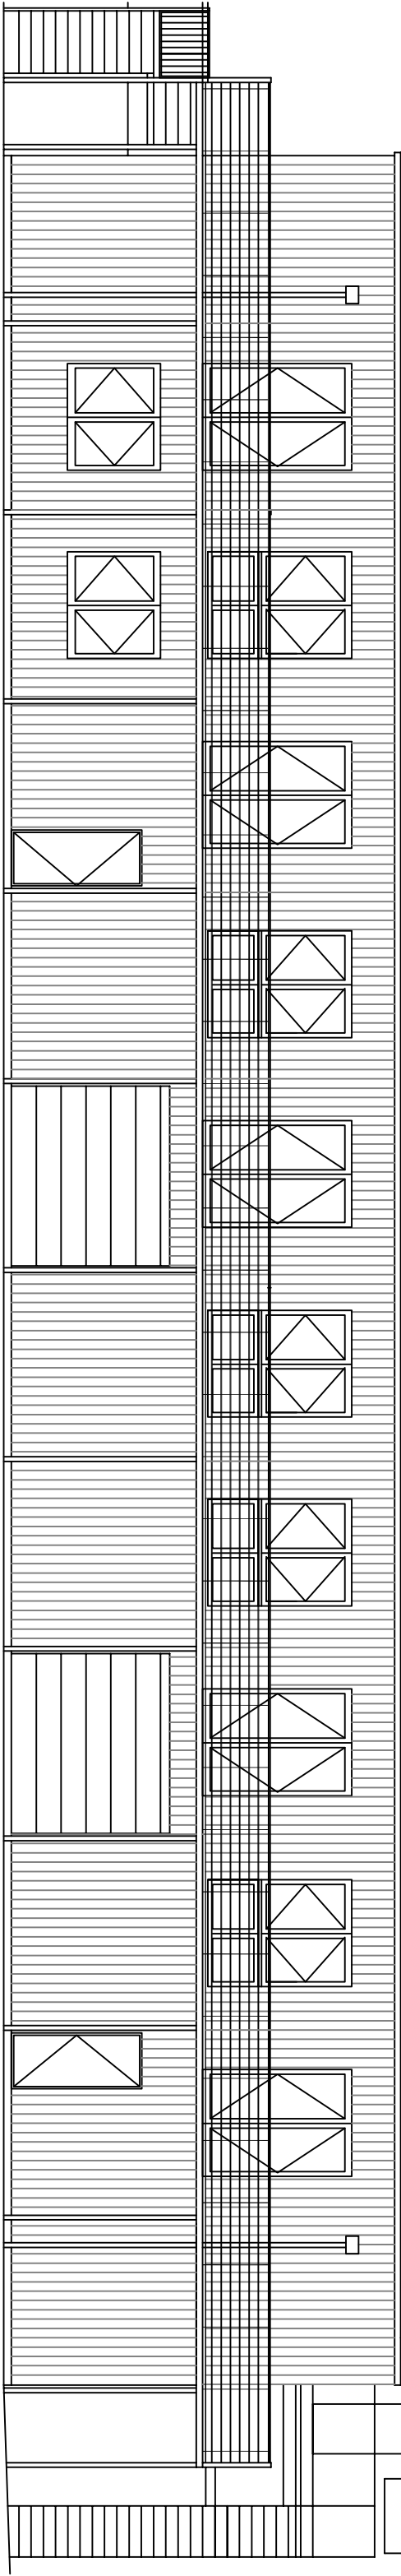

NORTH ELEVATION

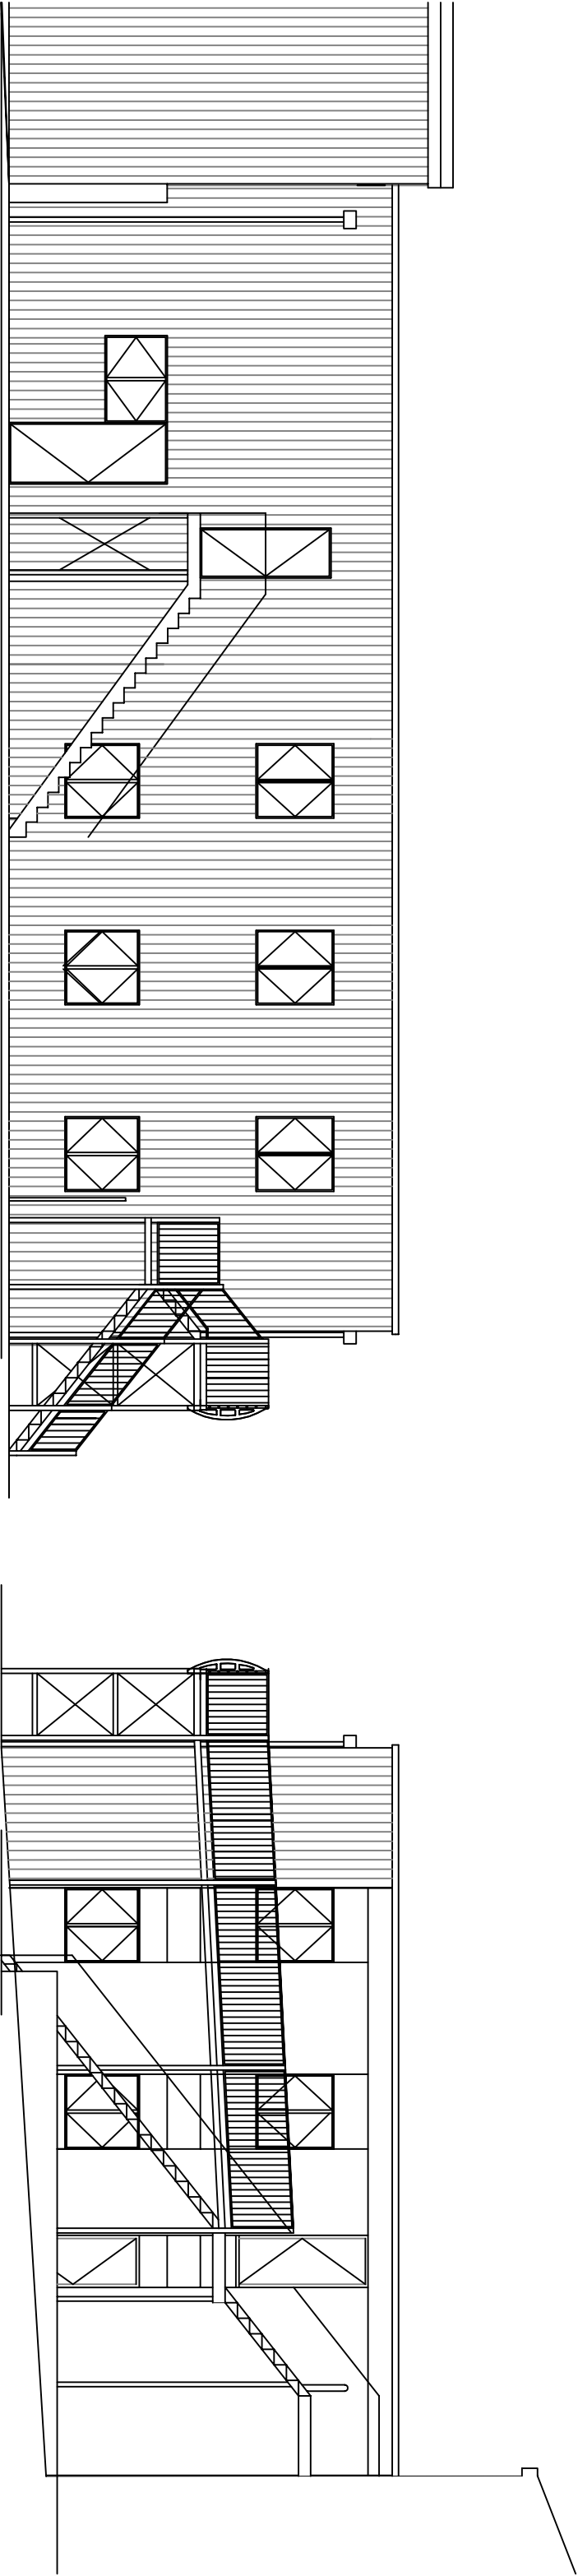

EAST ELEVATION

WEST ELEVATION

PROPOSED ELEVATIONS
Braybon-223-211-3000B-R11