


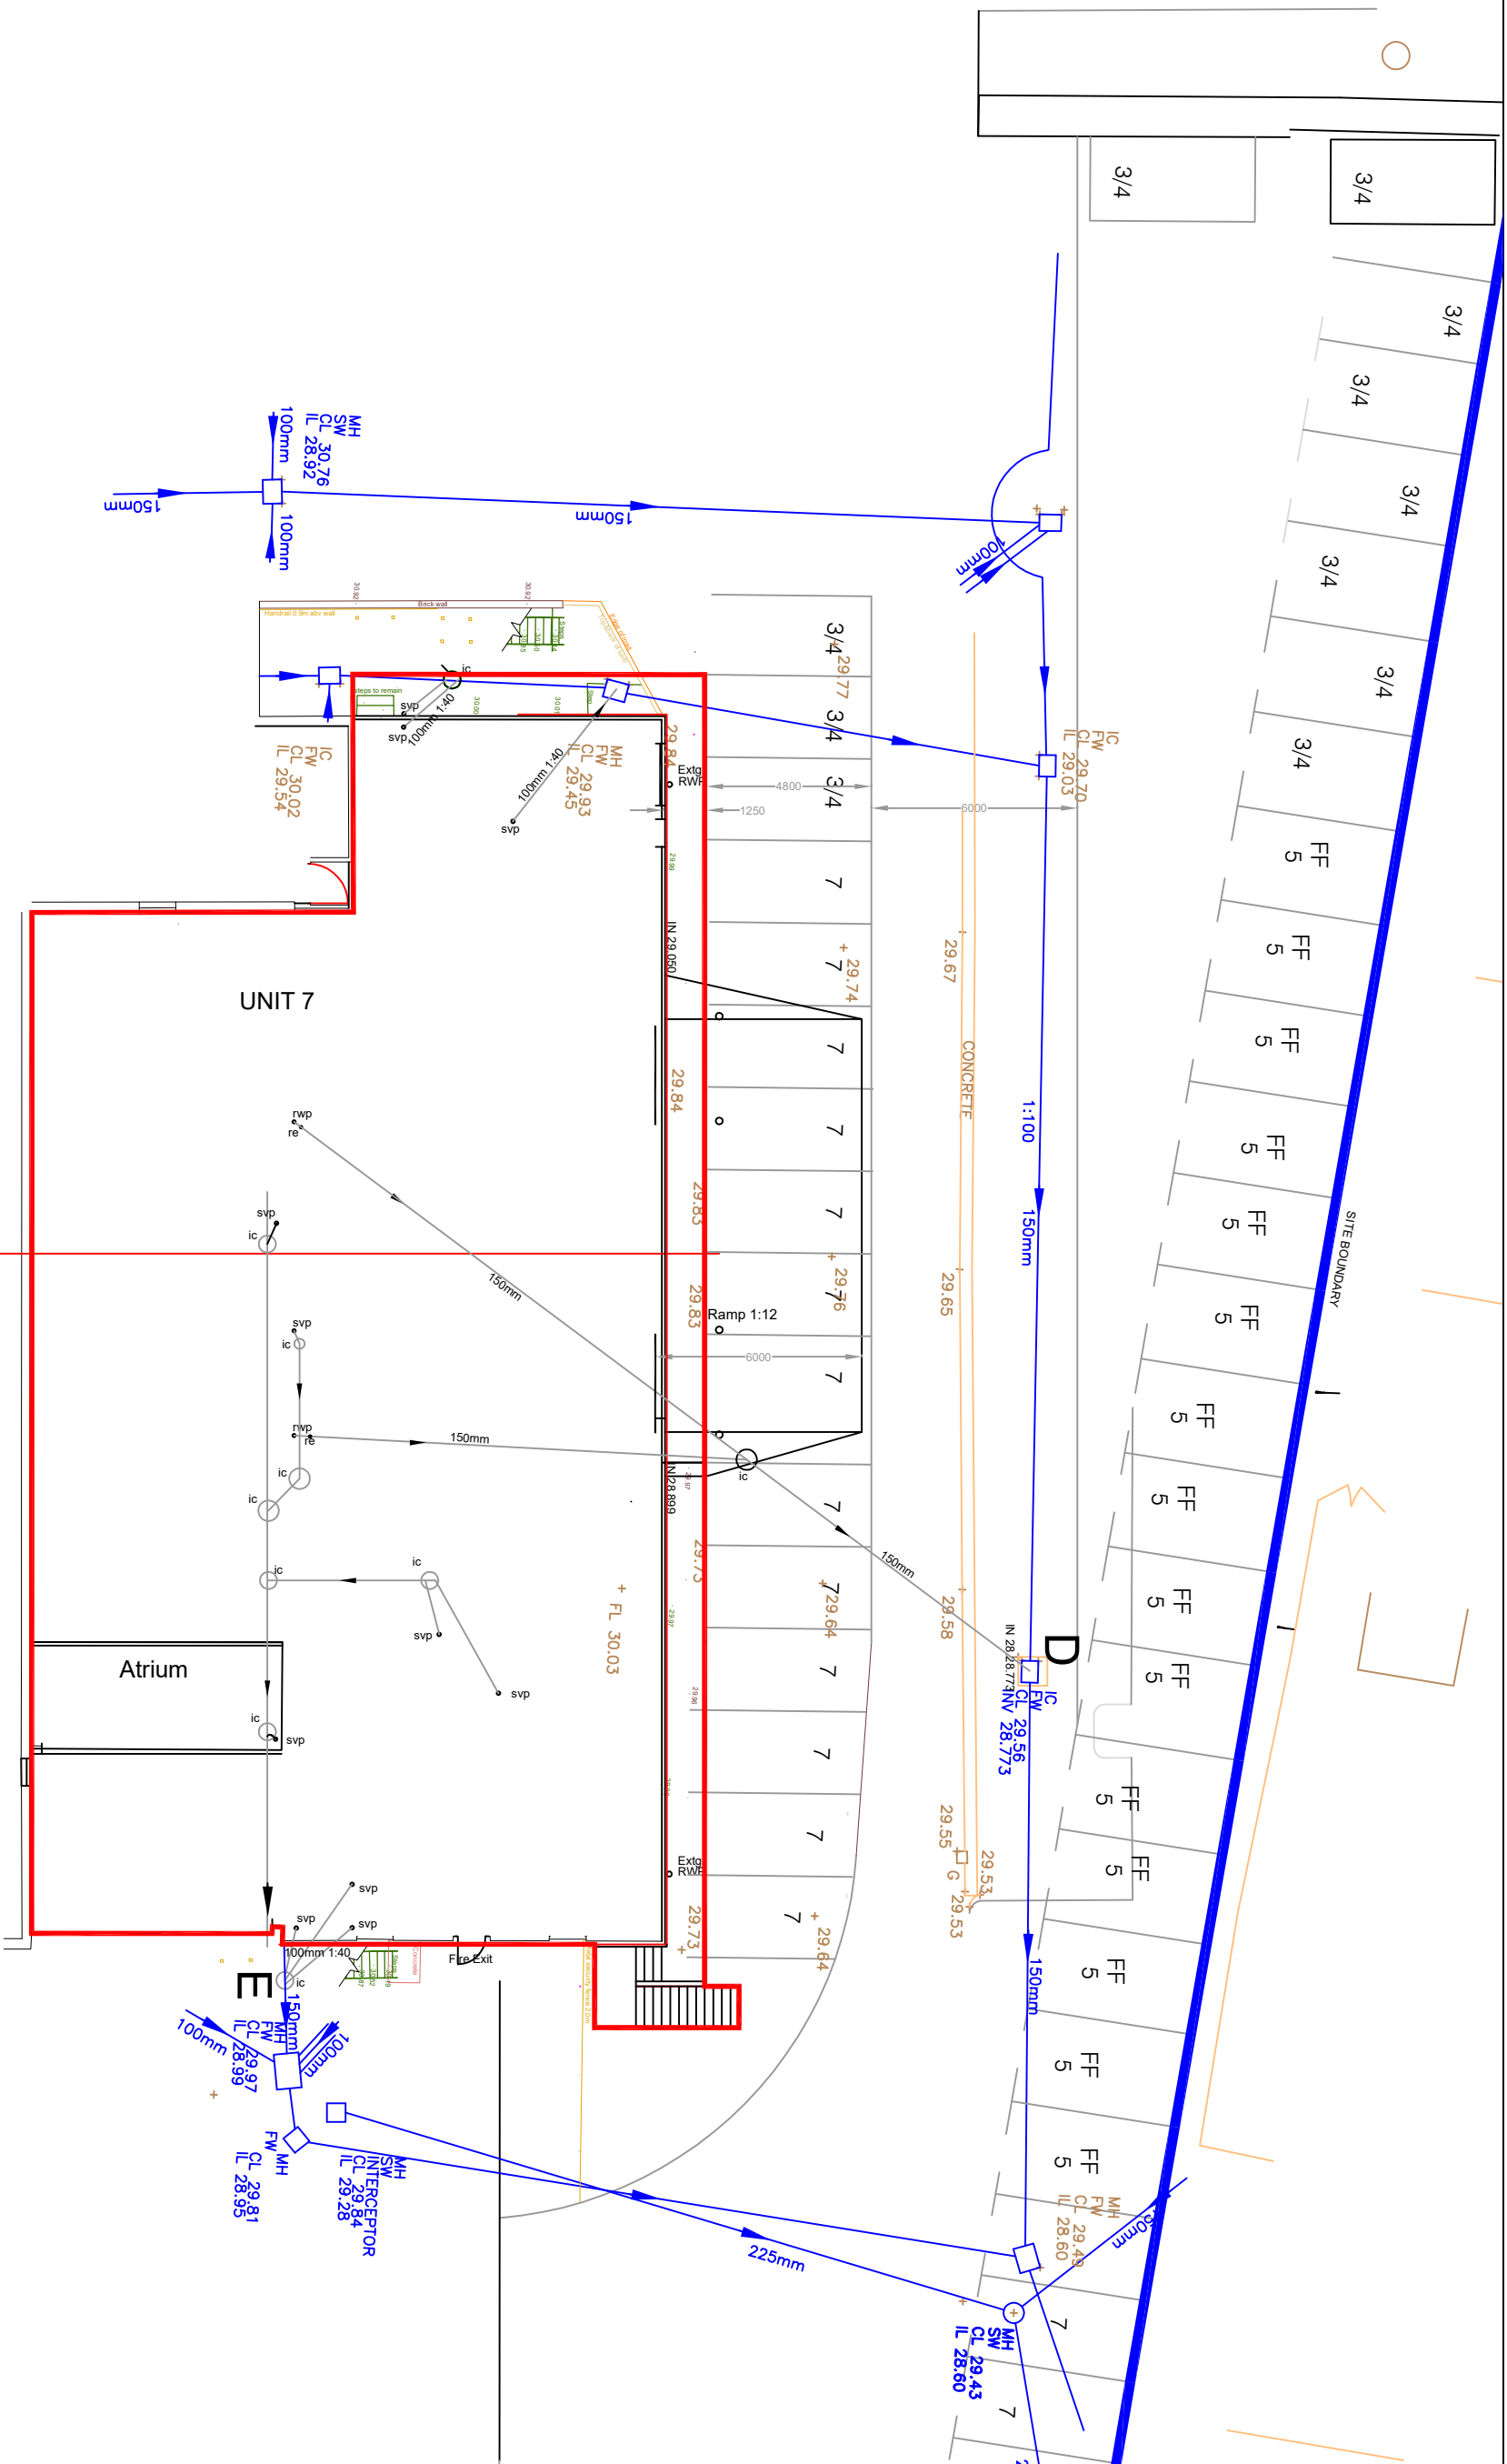

BLOCK PLAN

Braybon-223-213-R12P
A3 at 1:200