


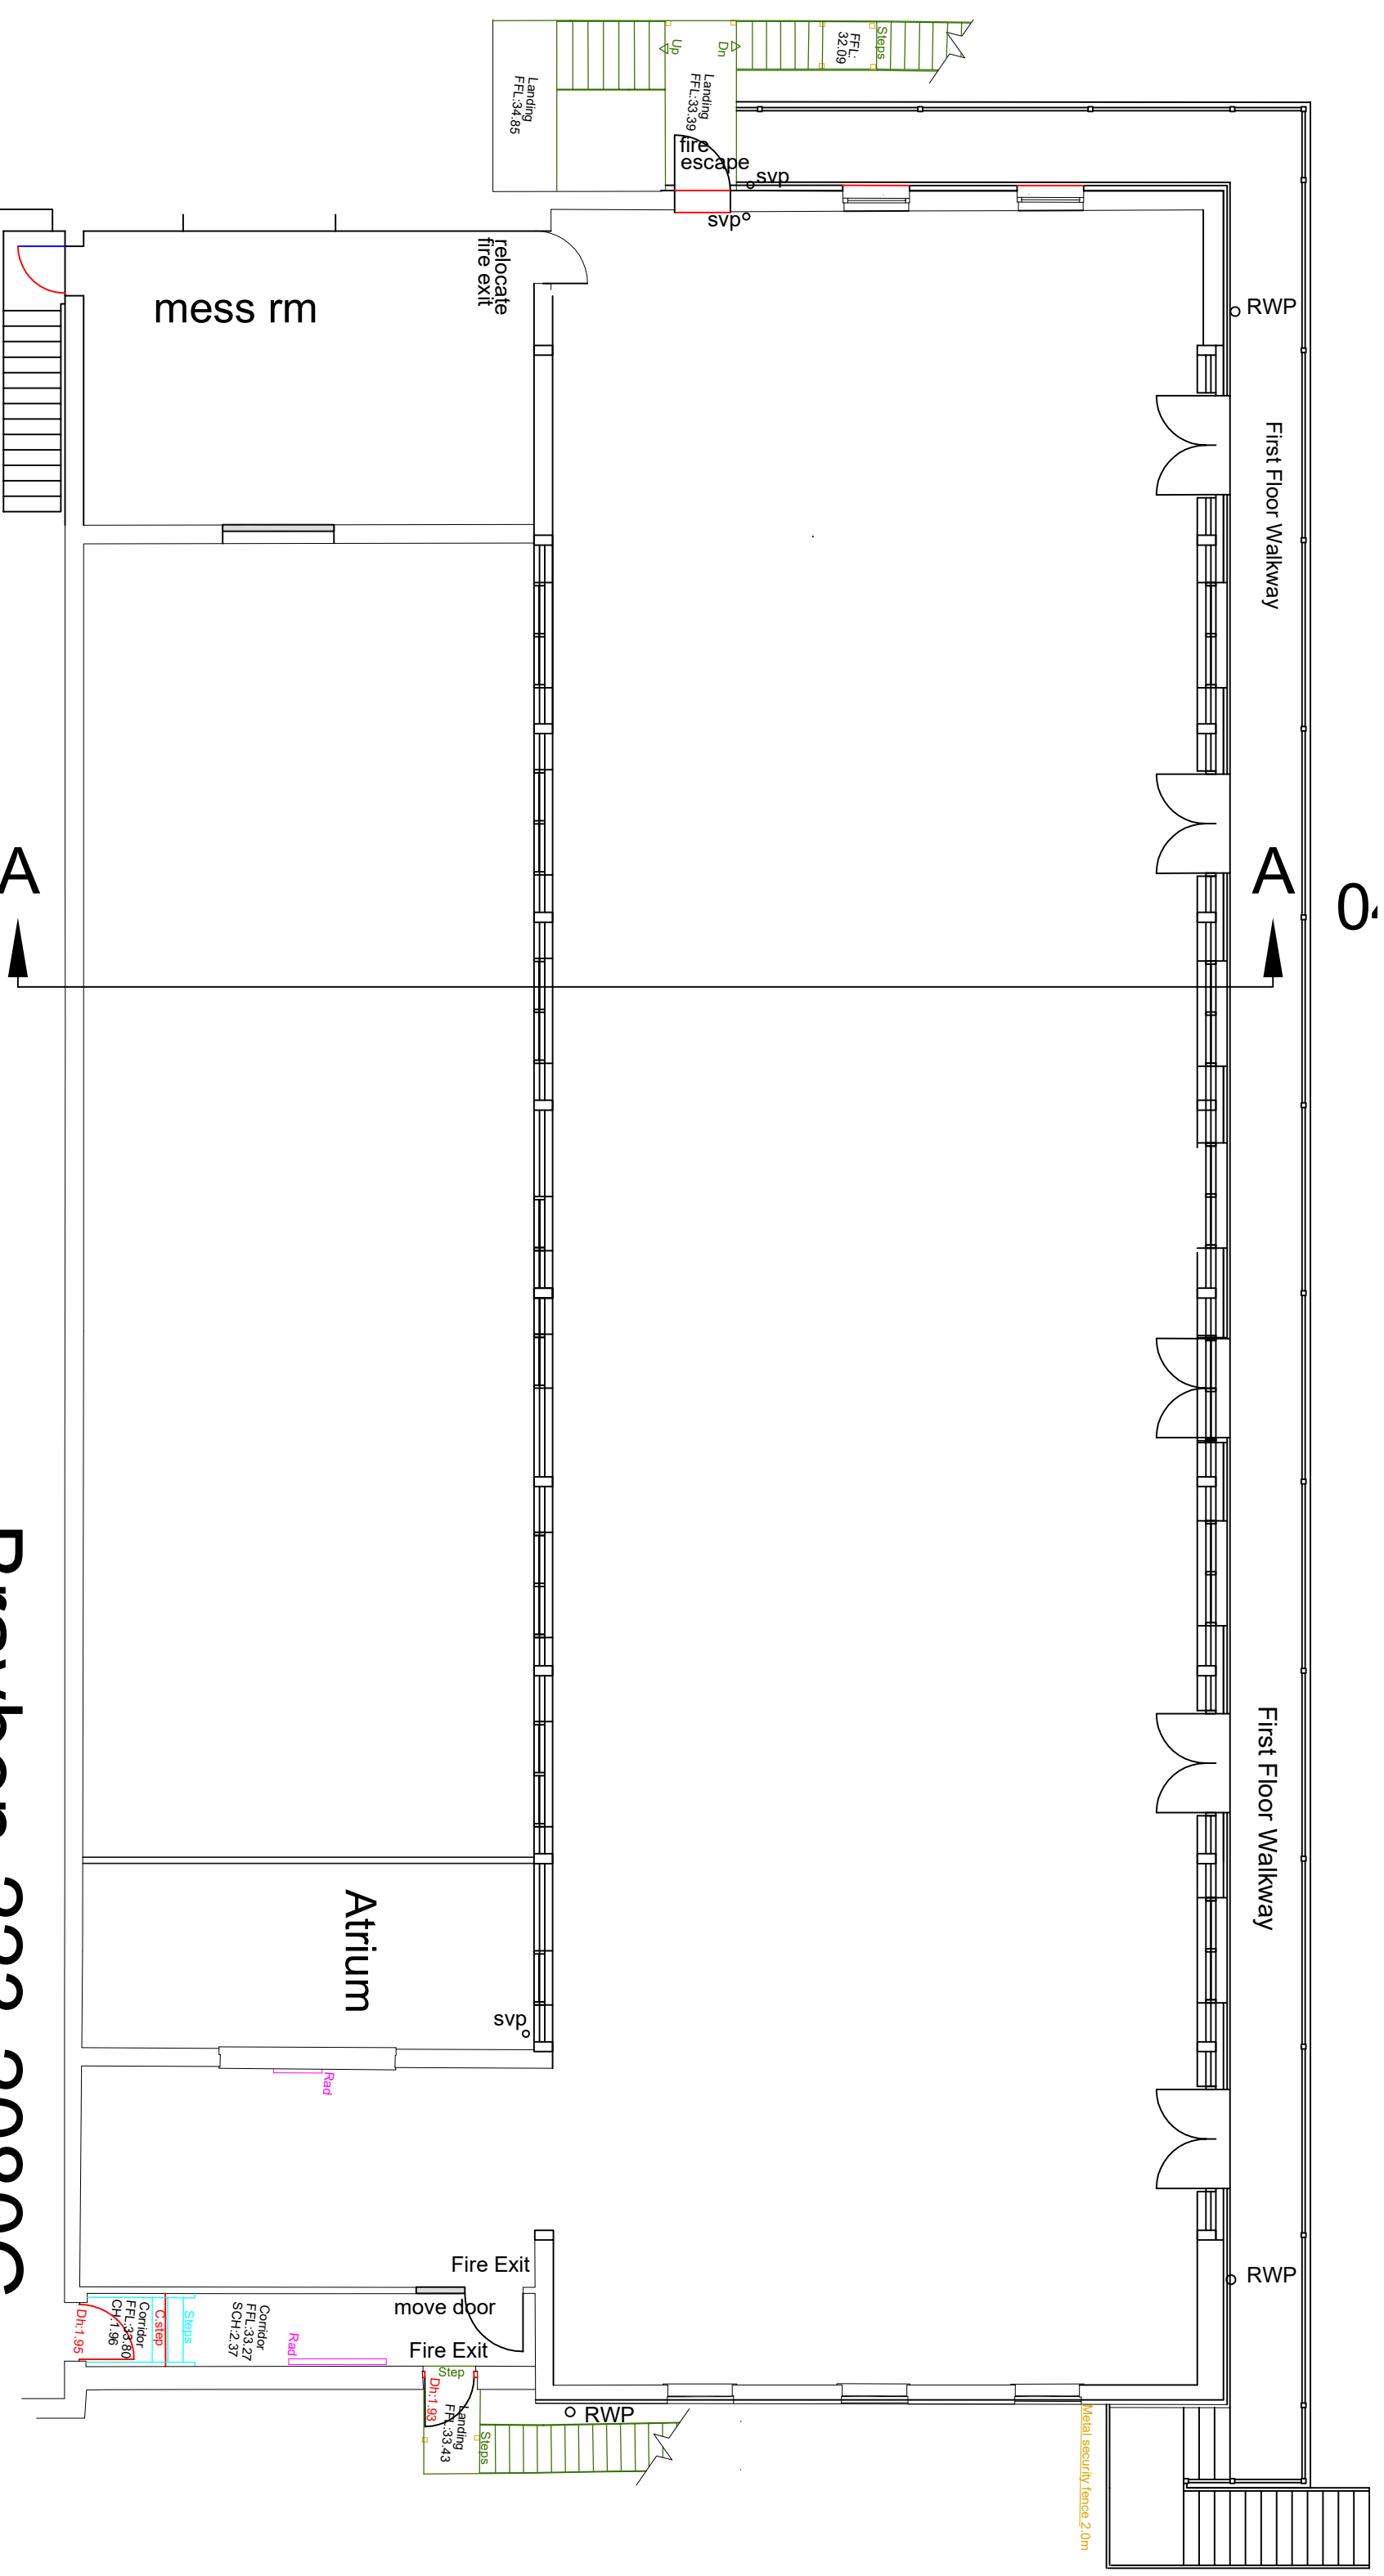

PROPOSED FIRST FLOOR PLAN

UNIT 7

Braybon-223-2080C