


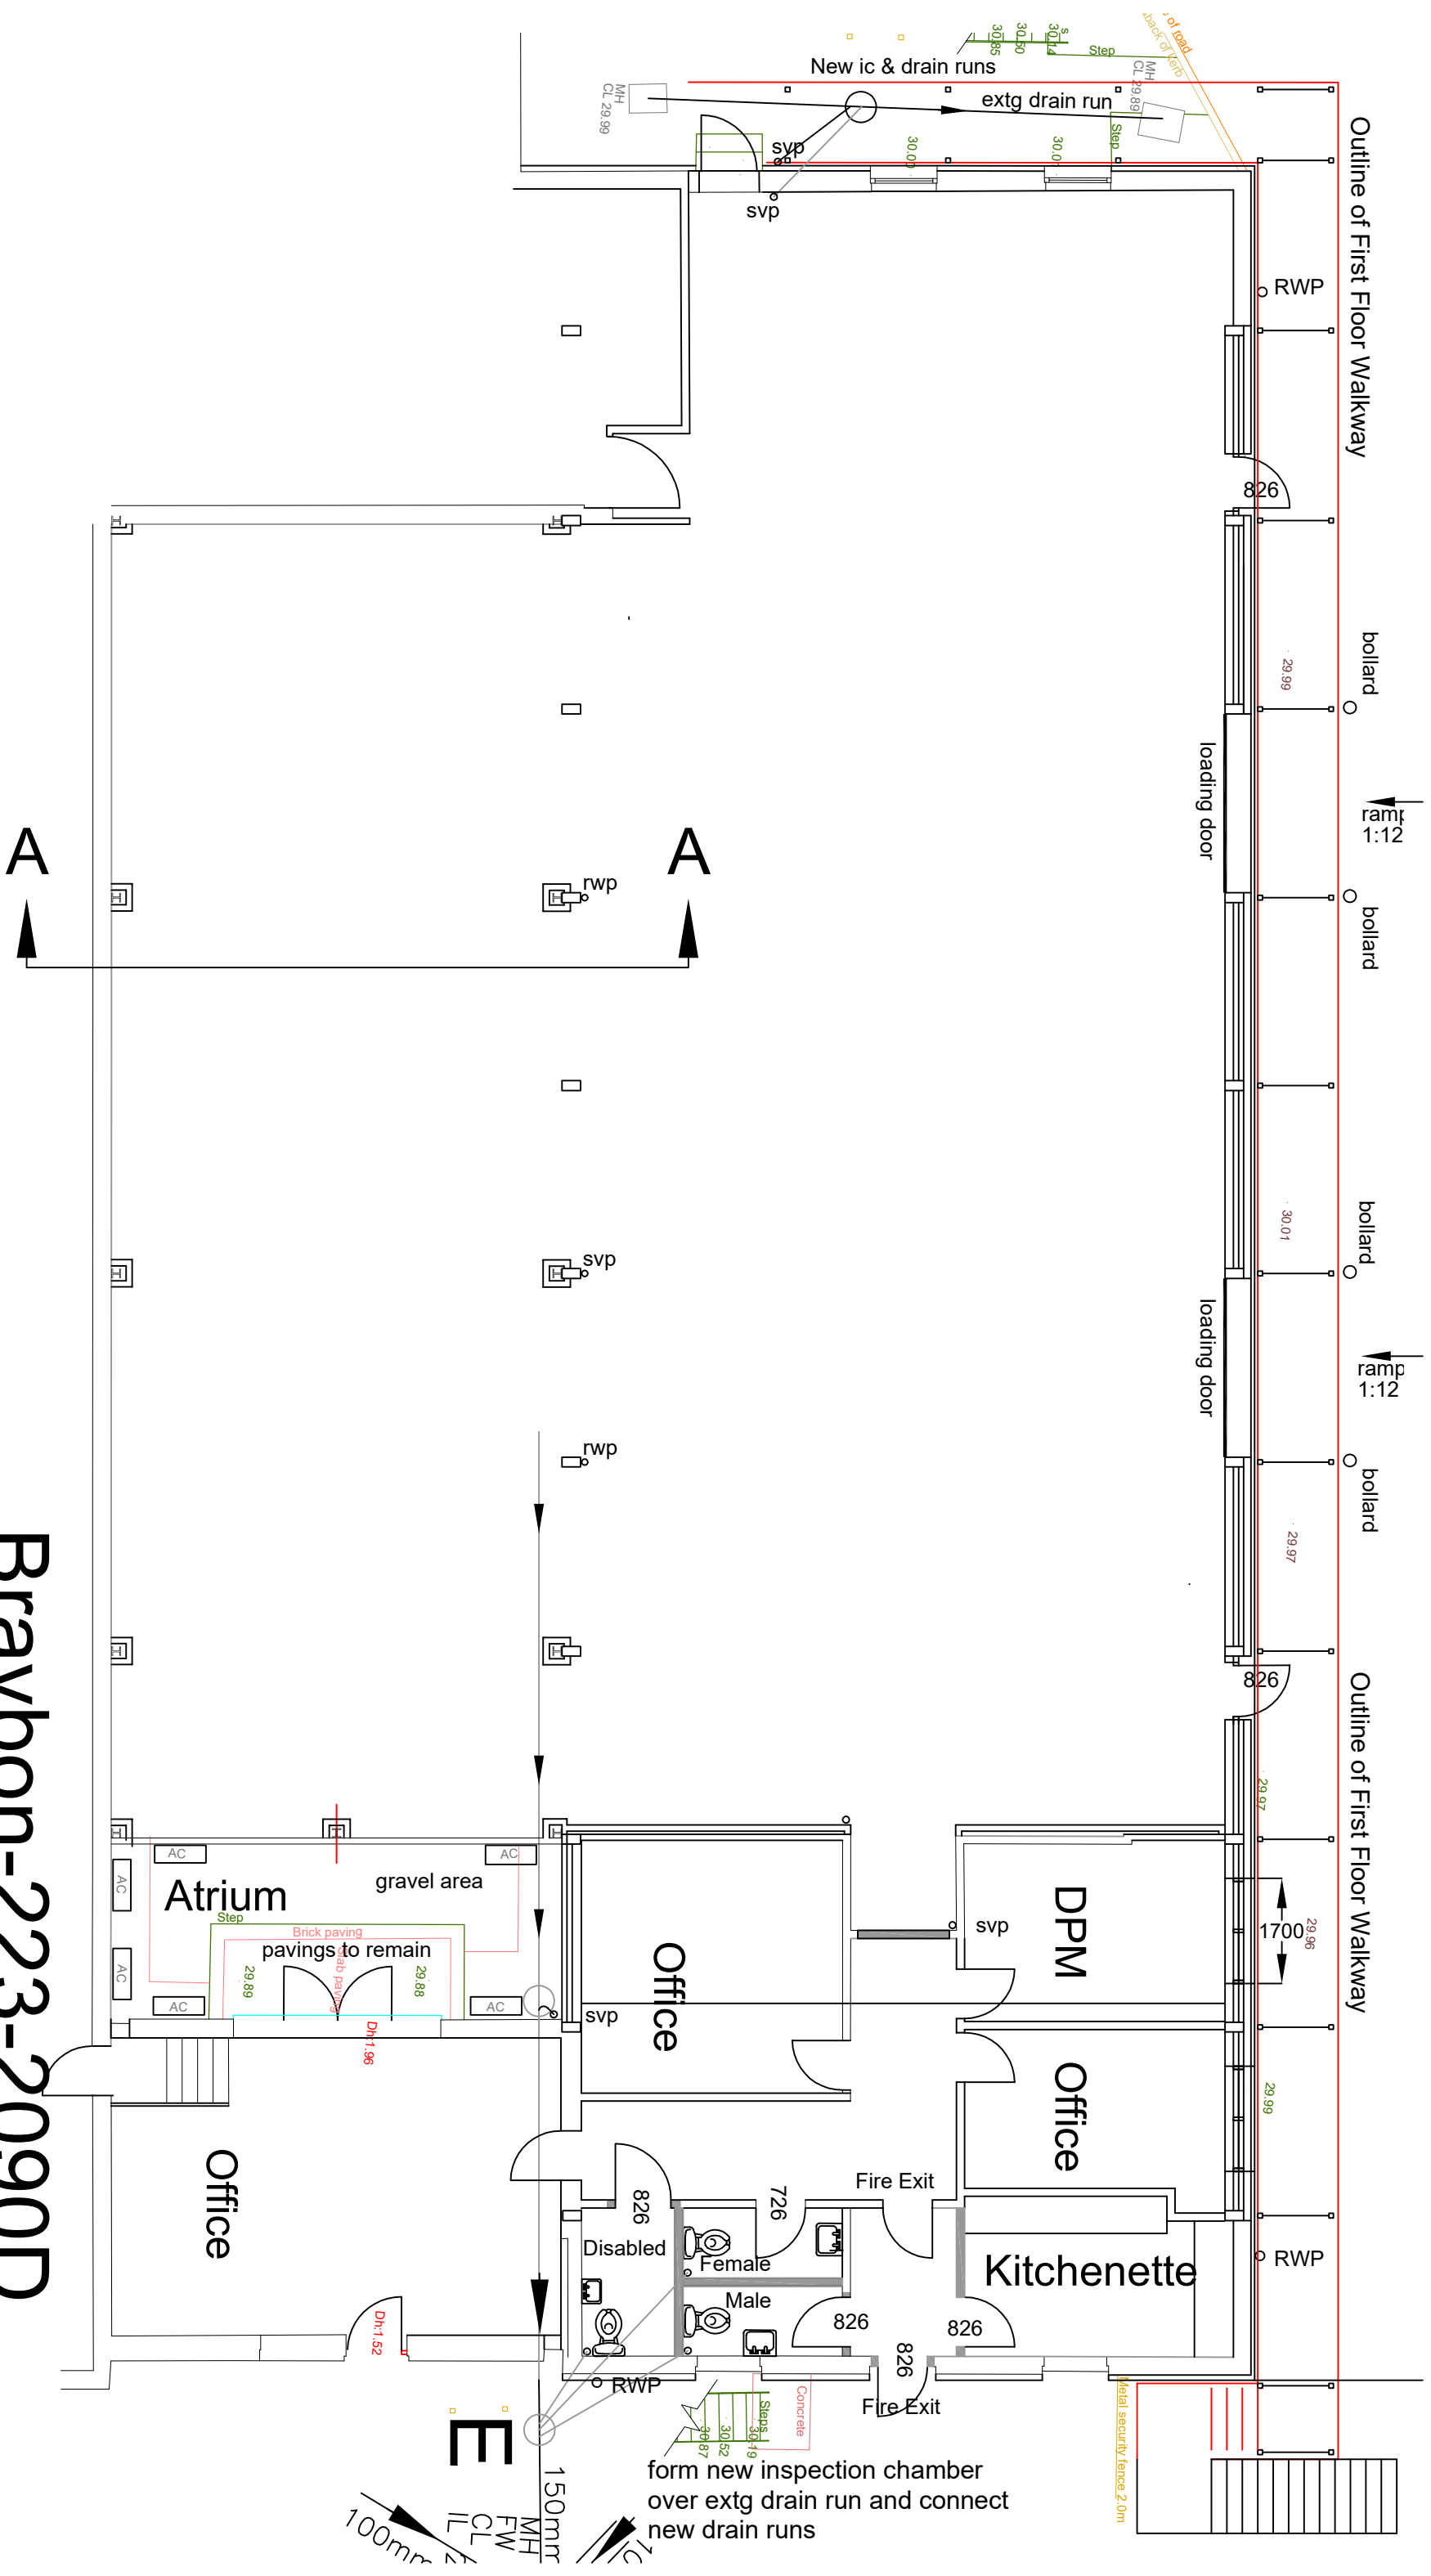

Braybon-223-2090D

A

PROPOSED GROUND FLOOR PLAN

UNIT 7