



Unit 7


Unit 5

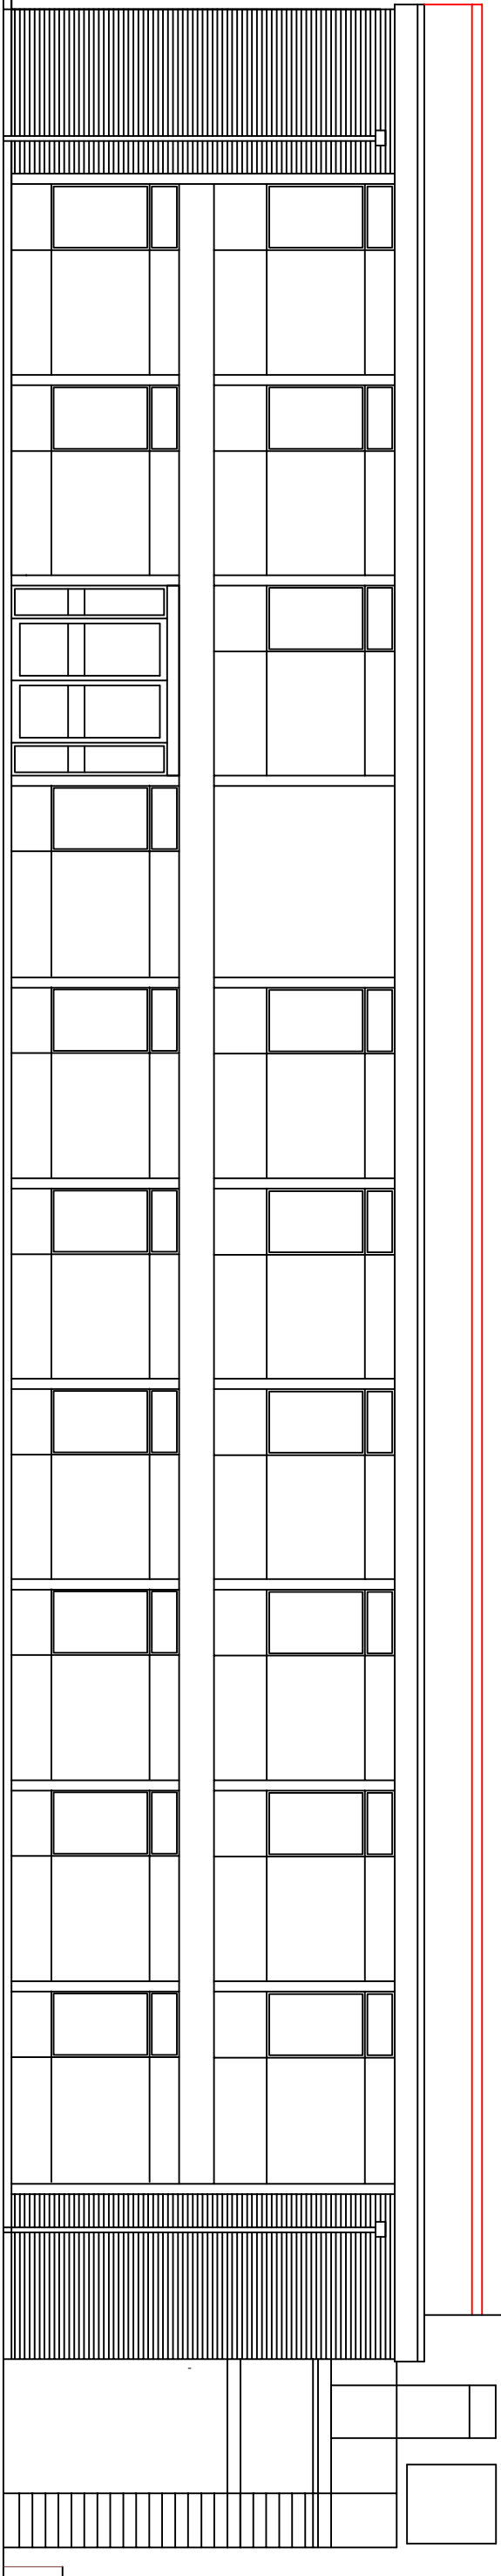

NORTH ELEVATION

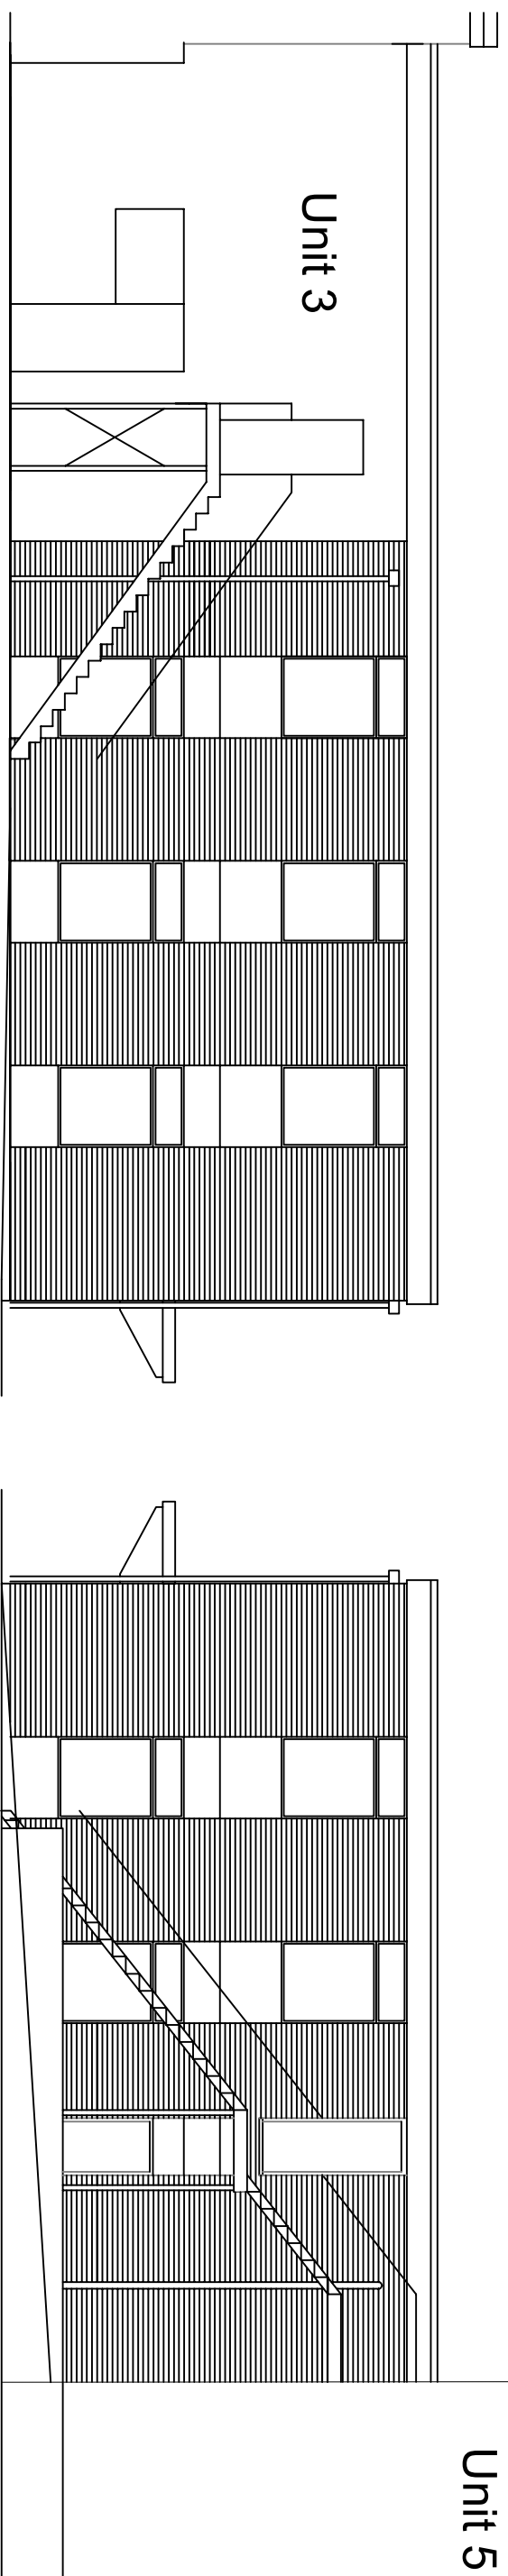

EAST ELEVATION

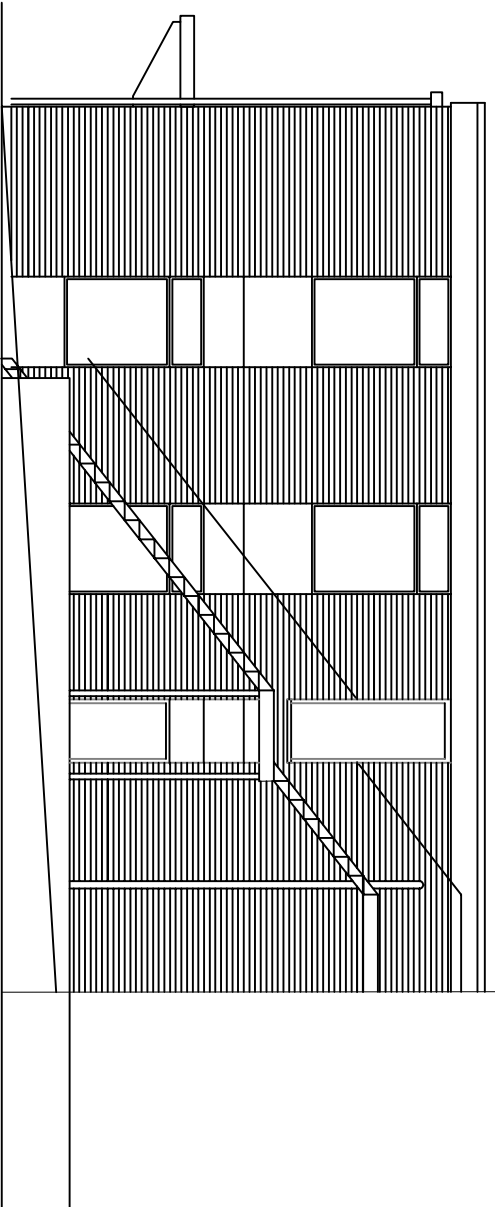

WEST ELEVATION

Braybon-223-3000-ExistingElevations
scale: 1-100 @ A3