
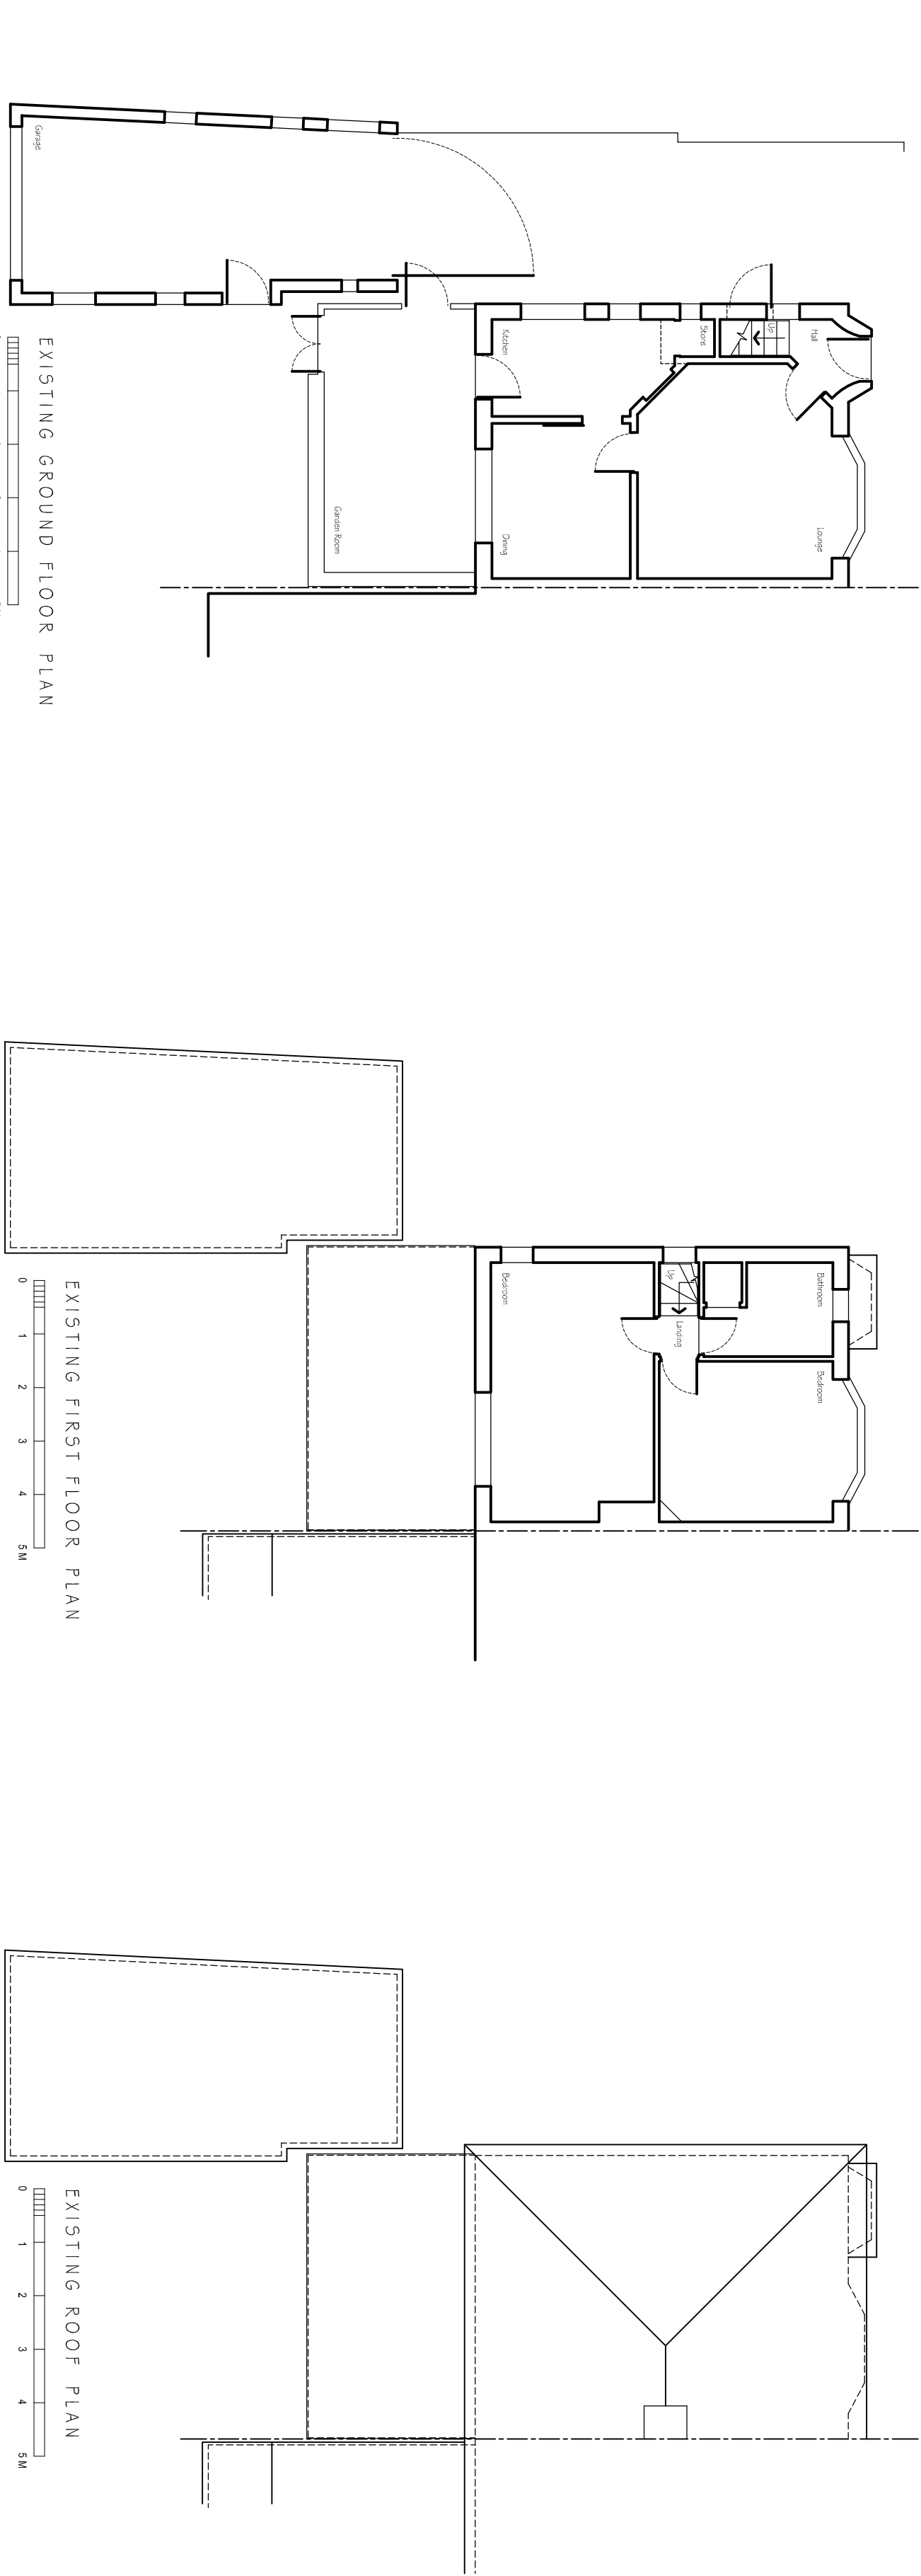
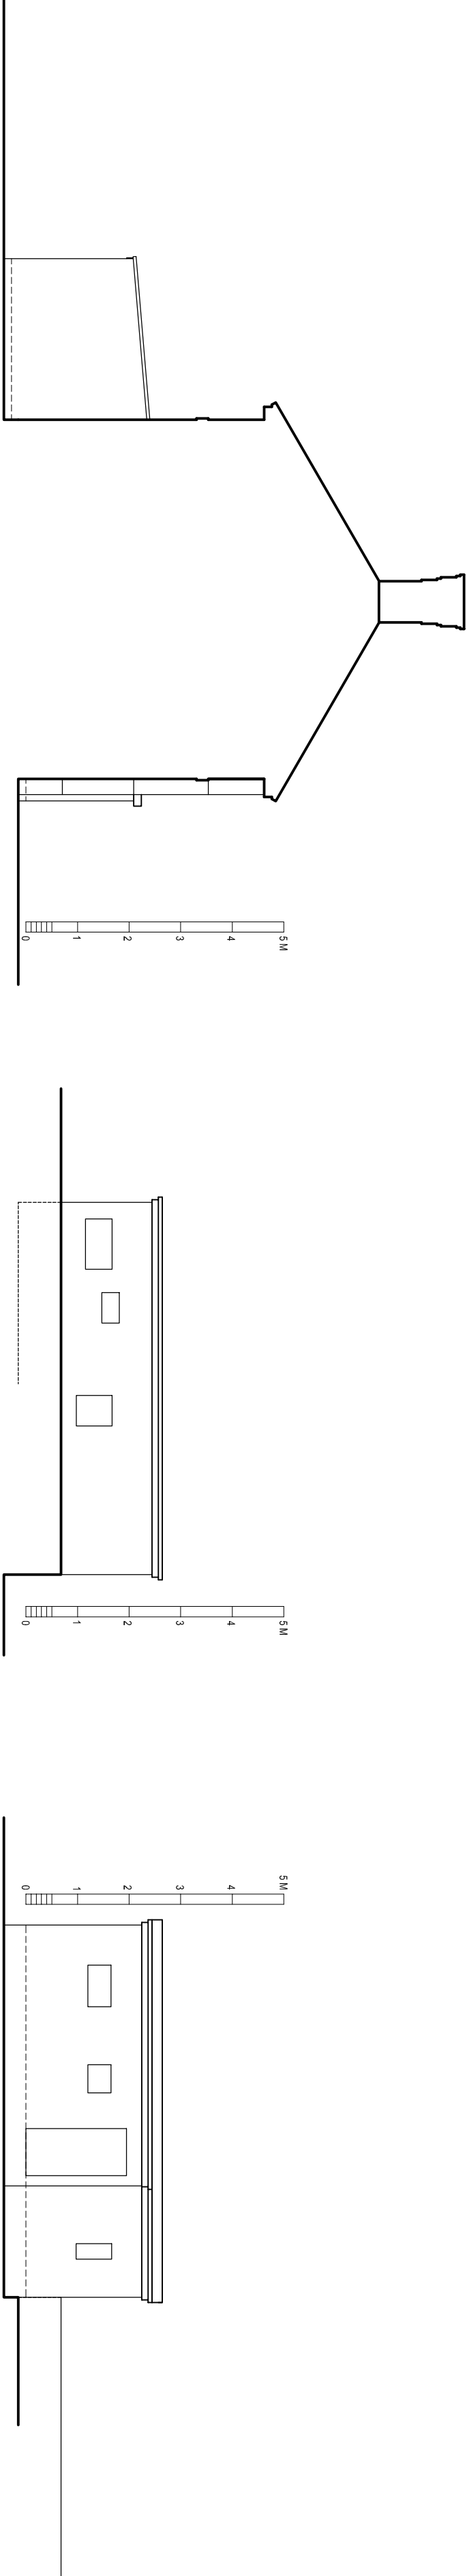


ALL DIMENSIONS AND TOLERANCES SHOWN SHOULD BE CHECKED AND CONFIRMED BY THE CLIENT PRIOR TO MANUFACTURE OR CONSTRUCTION. THIS DOCUMENT SHOULD NOT BE SCALED

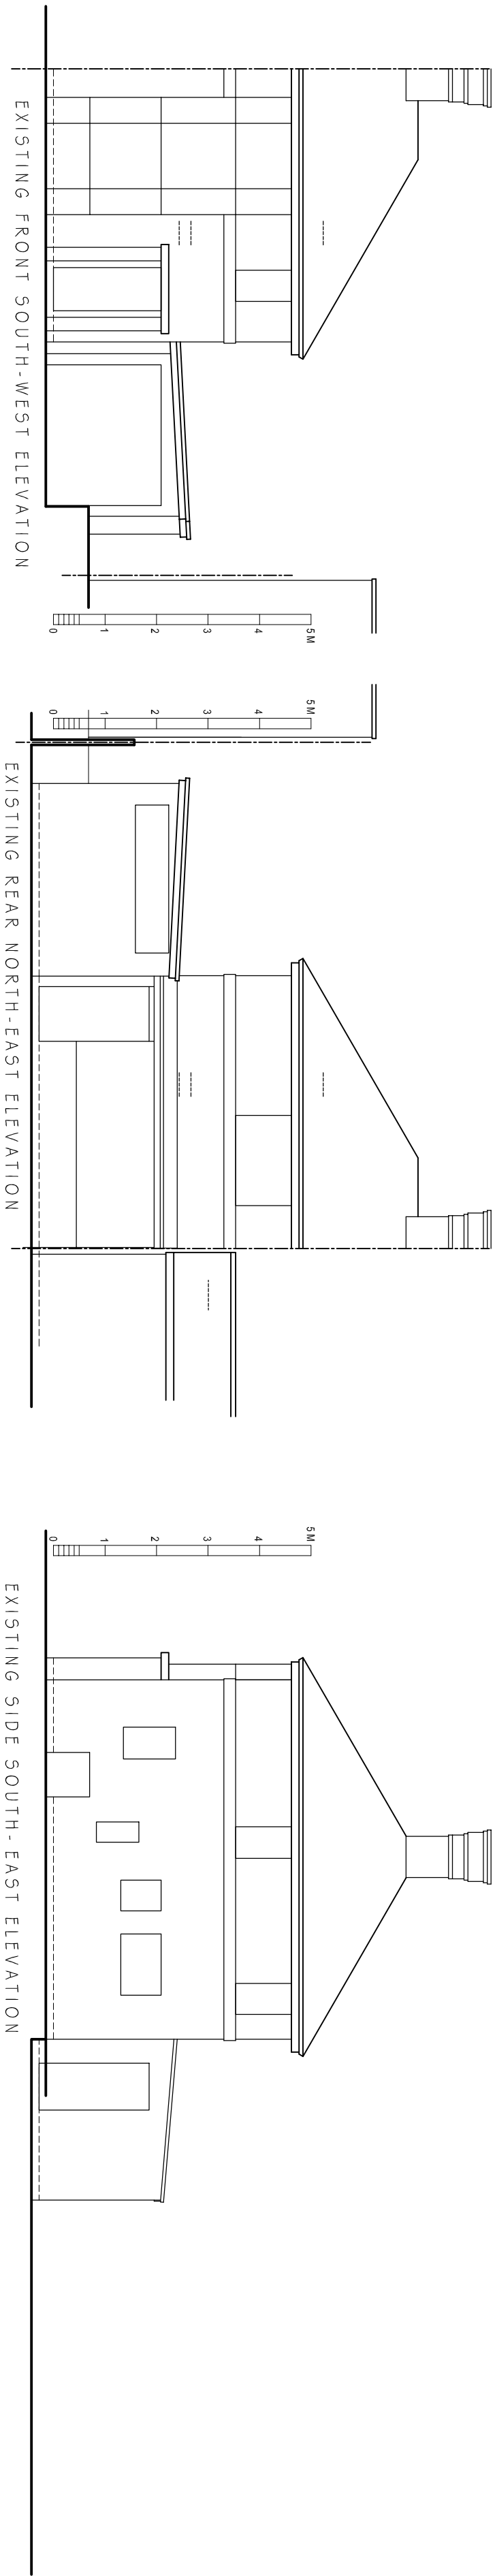

PLANNING

Planning and Building Regulations Design Consultants
Architectural Technologists
Local Authorities Planning Agent Group Member
Local Authorities Building Control Partner Member
Planning Portal Professional Status
Landmark and Pricing Member
Planning Appeal Consultants

www.cadmonkies.co.uk
cadmonkies@btconnect.com
01280 - 70 44 44



Head Office : The Boathouse, 19 Westminster Court,
BRACKLEY, Northants, NN13 7ED
London Offices : Studio A2, Headroom Road,
Thornhill Heath, London, CN7 8JQ
Cadmonkies Studio A2 Castle Yard,
Richmond, LONDON, TW9 0 6TF

CLIENT:
Mr and Mrs S Aylott

ADDRESS:
G Franklands Village
HAYWARDS HEATH, RH16 3RA

CONTACT:
Mr S Aylott

SITE:
G Franklands Village
HAYWARDS HEATH
RH16 3RA

SCHEME:
Proposed Side Part Rear and Porch
Extensions with Associated Internal and
External Works.

DRAWING TITLE:
Existing Plans

DATE: September 2022
DRAWN: david berious

SCALE: 1:100
REV: 2
@ E

DRAWING No:

P/22/150/002