

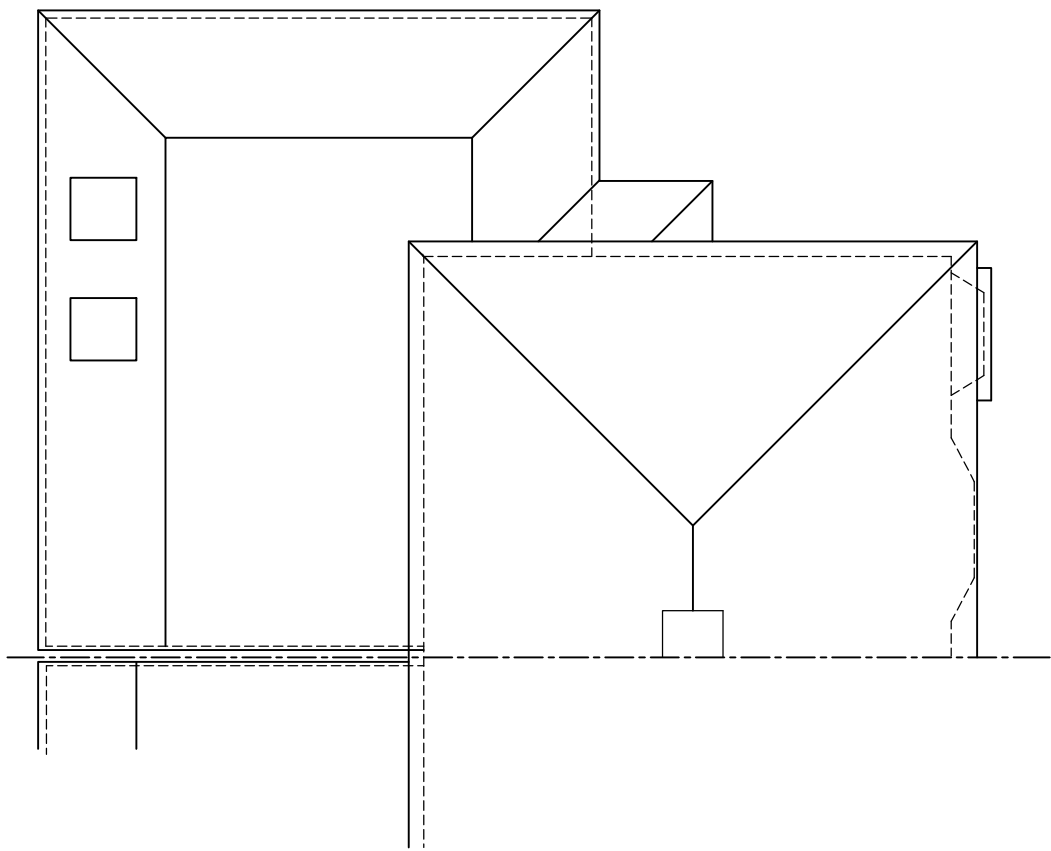
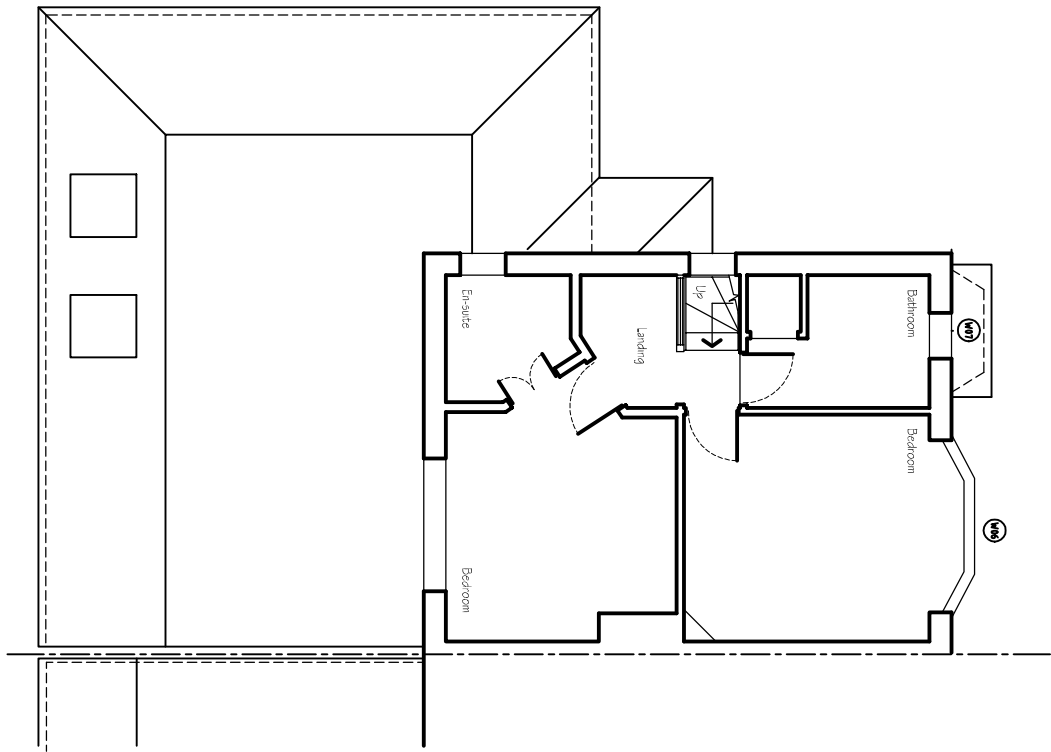
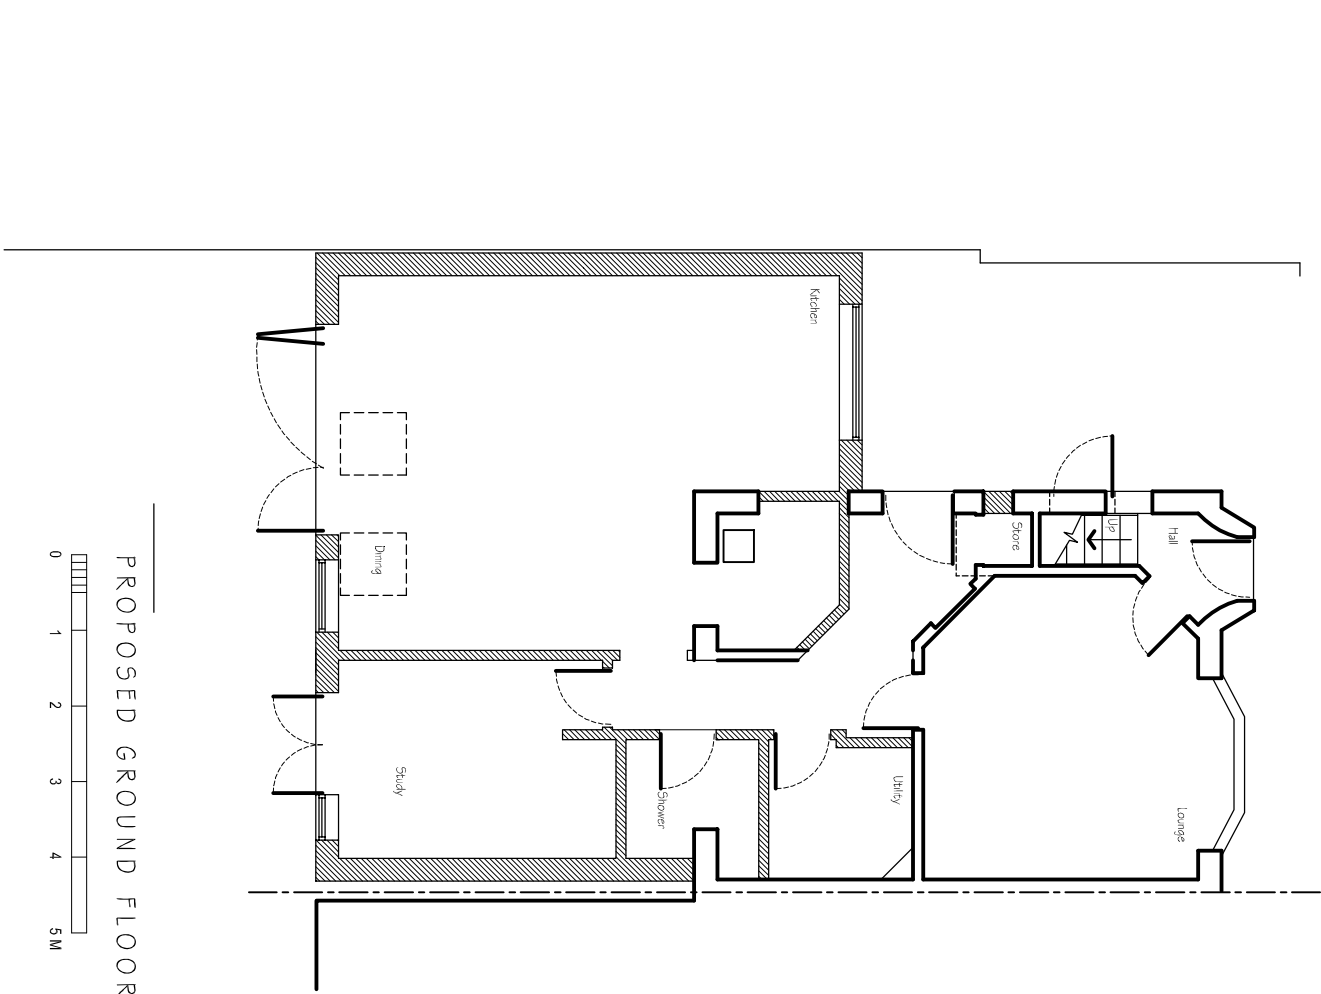


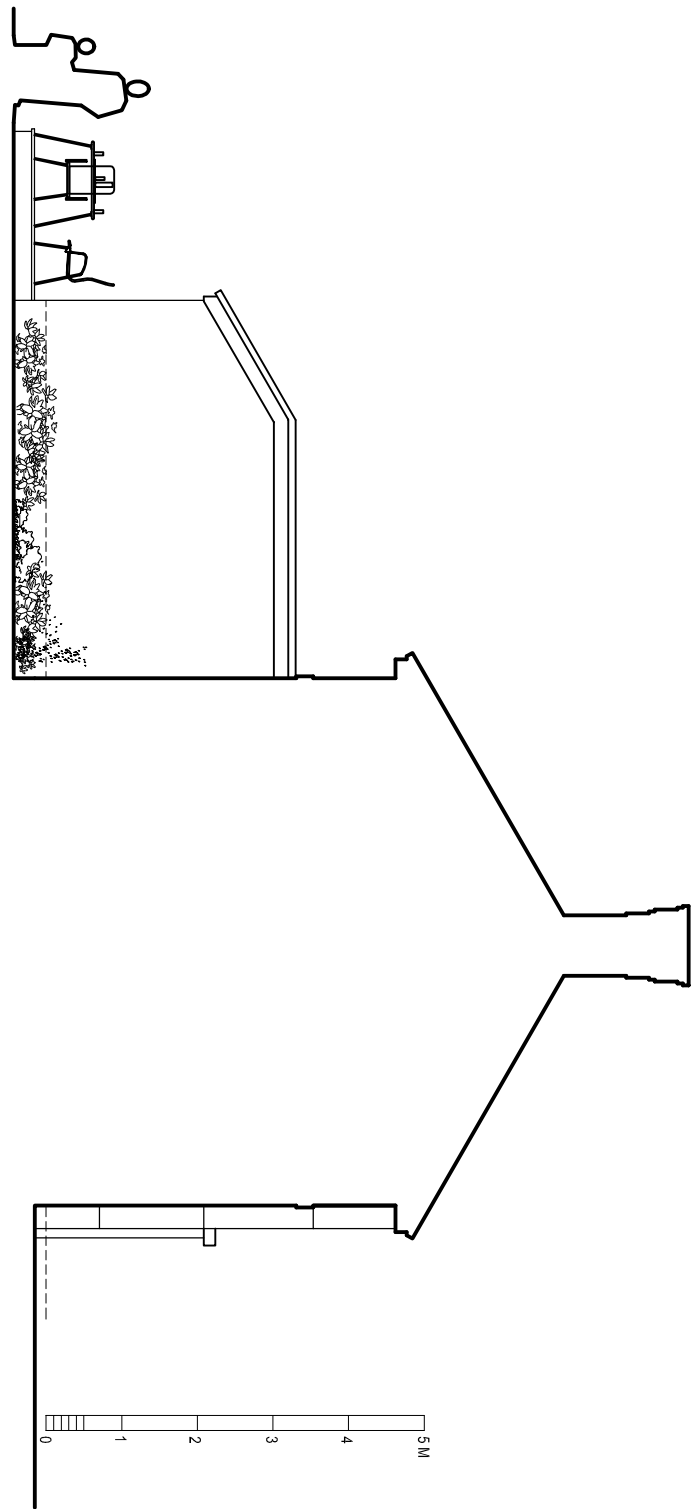

PLANNING

Planning and Building Regulations Design Consultants
Architectural Technologists
Local Authorities Planning Agent Group Member
Local Authorities Building Control Partner Member
Planning Portal Professional Status
Landmark and Planning Member
Planning Appeal Consultants

www.cadmonkies.co.uk
cadmonkies@btconnect.com
01280 - 70 44 44

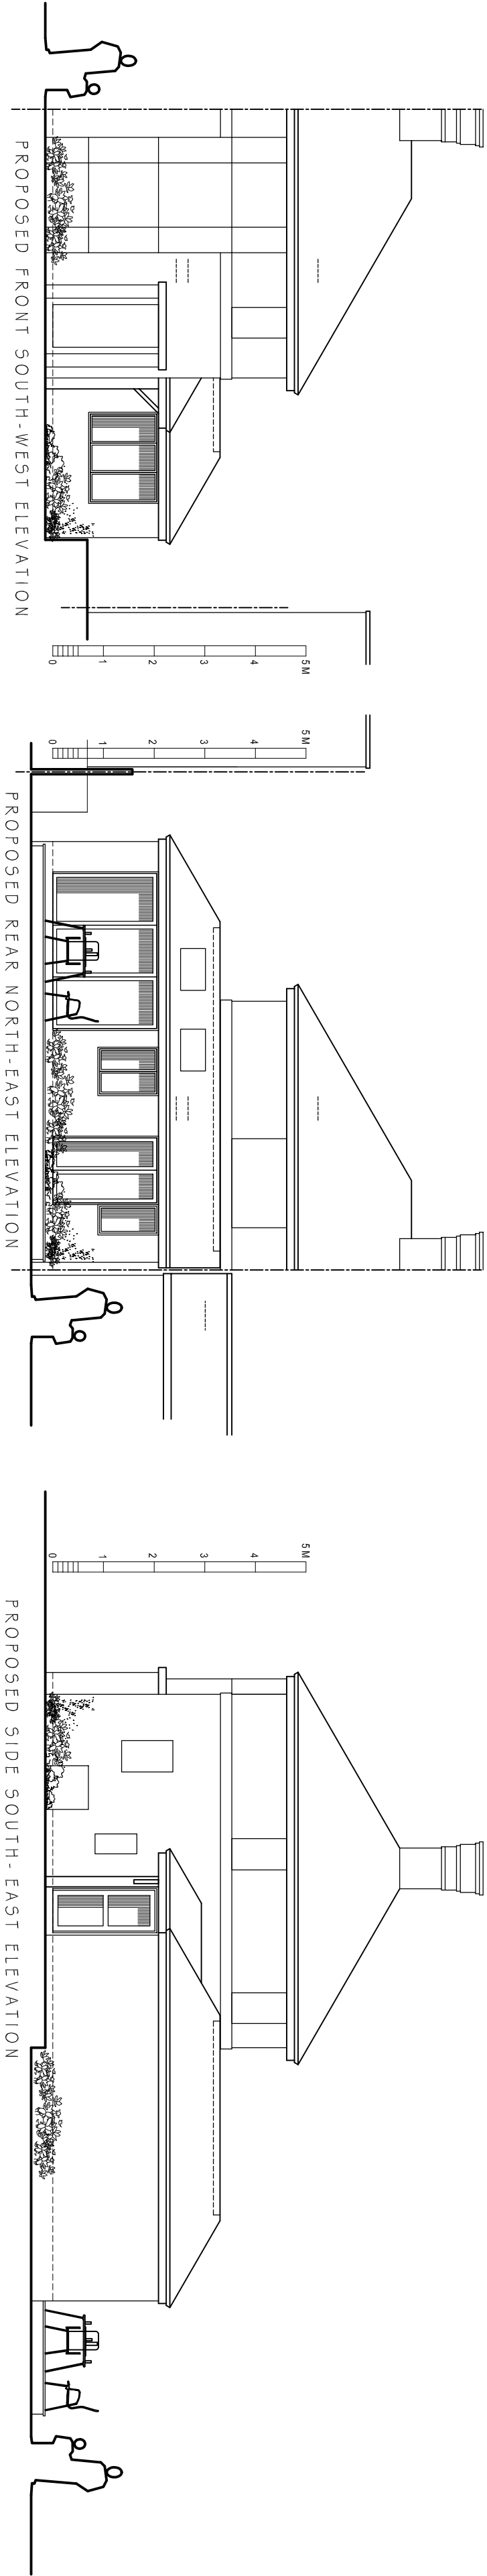

Head Office : The Beathouse, 19 Westminster Court,
BRACKLEY, Northants, NN15 7ED
London Offices : Studio A2, Headroom Road,
Thornhill Heath, London, CN7 8JQ
Cadmonkies Studio A2 Castle Yard,
Richmond, LONDON, TW9 0TF

CLIENT:
Mr and Mrs S Aylott

ADDRESS:
6 Franklands Village
HAYWARDS HEATH, RH16 3RA

CONTACT:
Mr S Aylott

SITE:
6 Franklands Village
HAYWARDS HEATH
RH16 3RA

SCHEME:
Proposed Side Part Rear Extension
with Associated Internal and External
Works.

DRAWING TITLE:
Proposed Plans

DATE: September 2022
DRAWN: david perkins

SCALE: 1:100
REV: 2
@ E

DRAWING No:

P/22/150/003