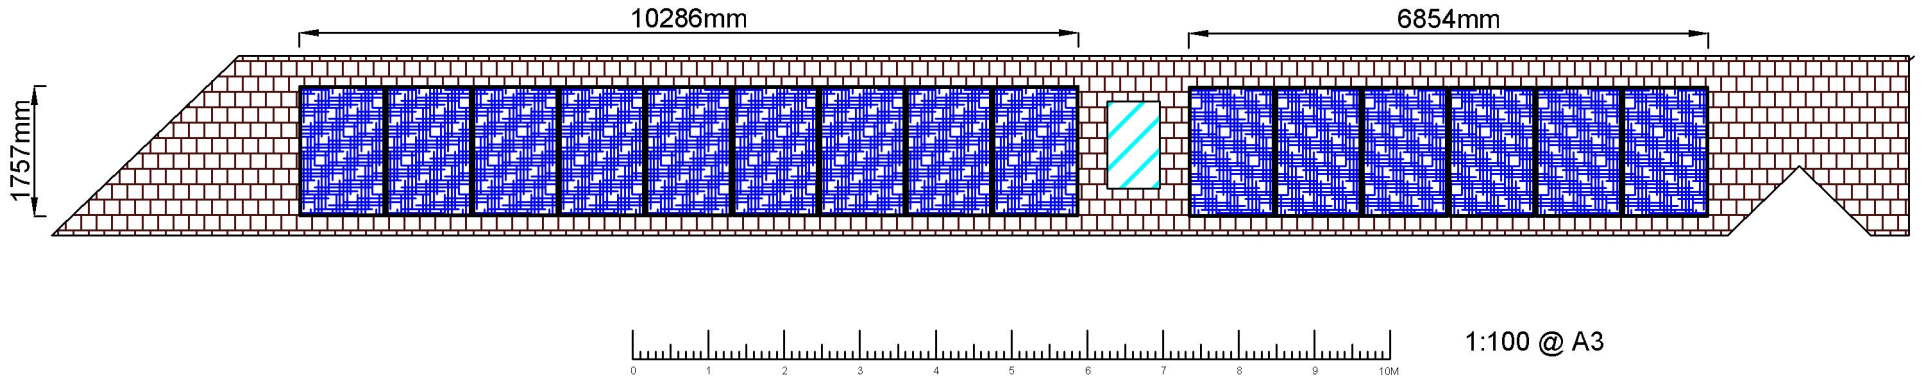

1:100 @ A3

Bird Proofing Example

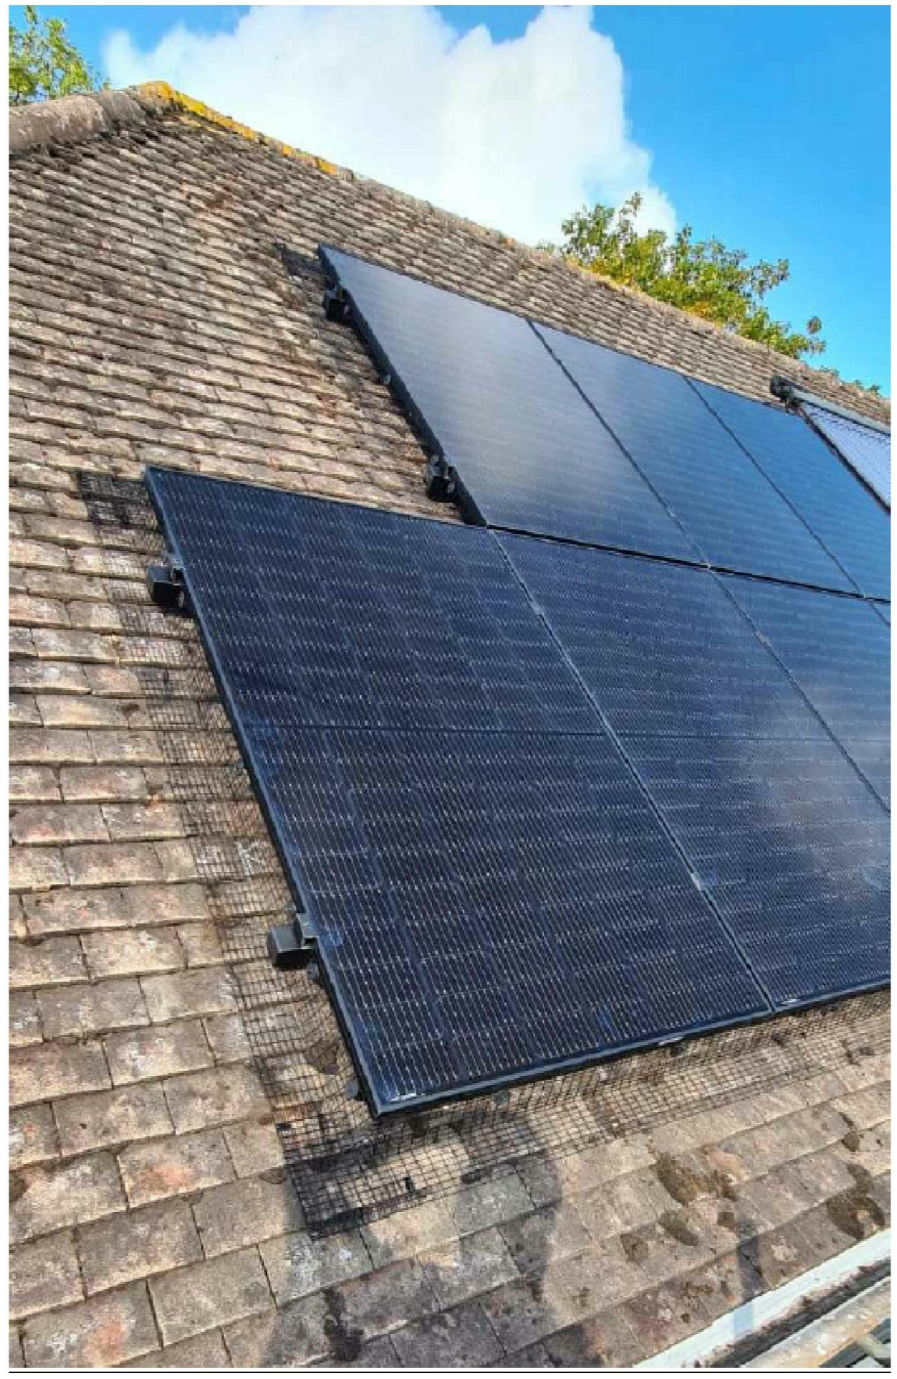

PDP SERVICES
Electrical Plumbing Heating Solar Renewables

Unit 3,
Sovereign Business Park
Albert Drive
Burgess Hill
West Sussex
RH15 9TY
01444 480444
www.pdp.services

Rev.	Reason.	Date.

Scale	As Noted
Drawn By	MM
Date	03/03/2025

The Old Malt House
Ockley Lane
Hassocks
BN6 8NX

3169-25-1 Panels