
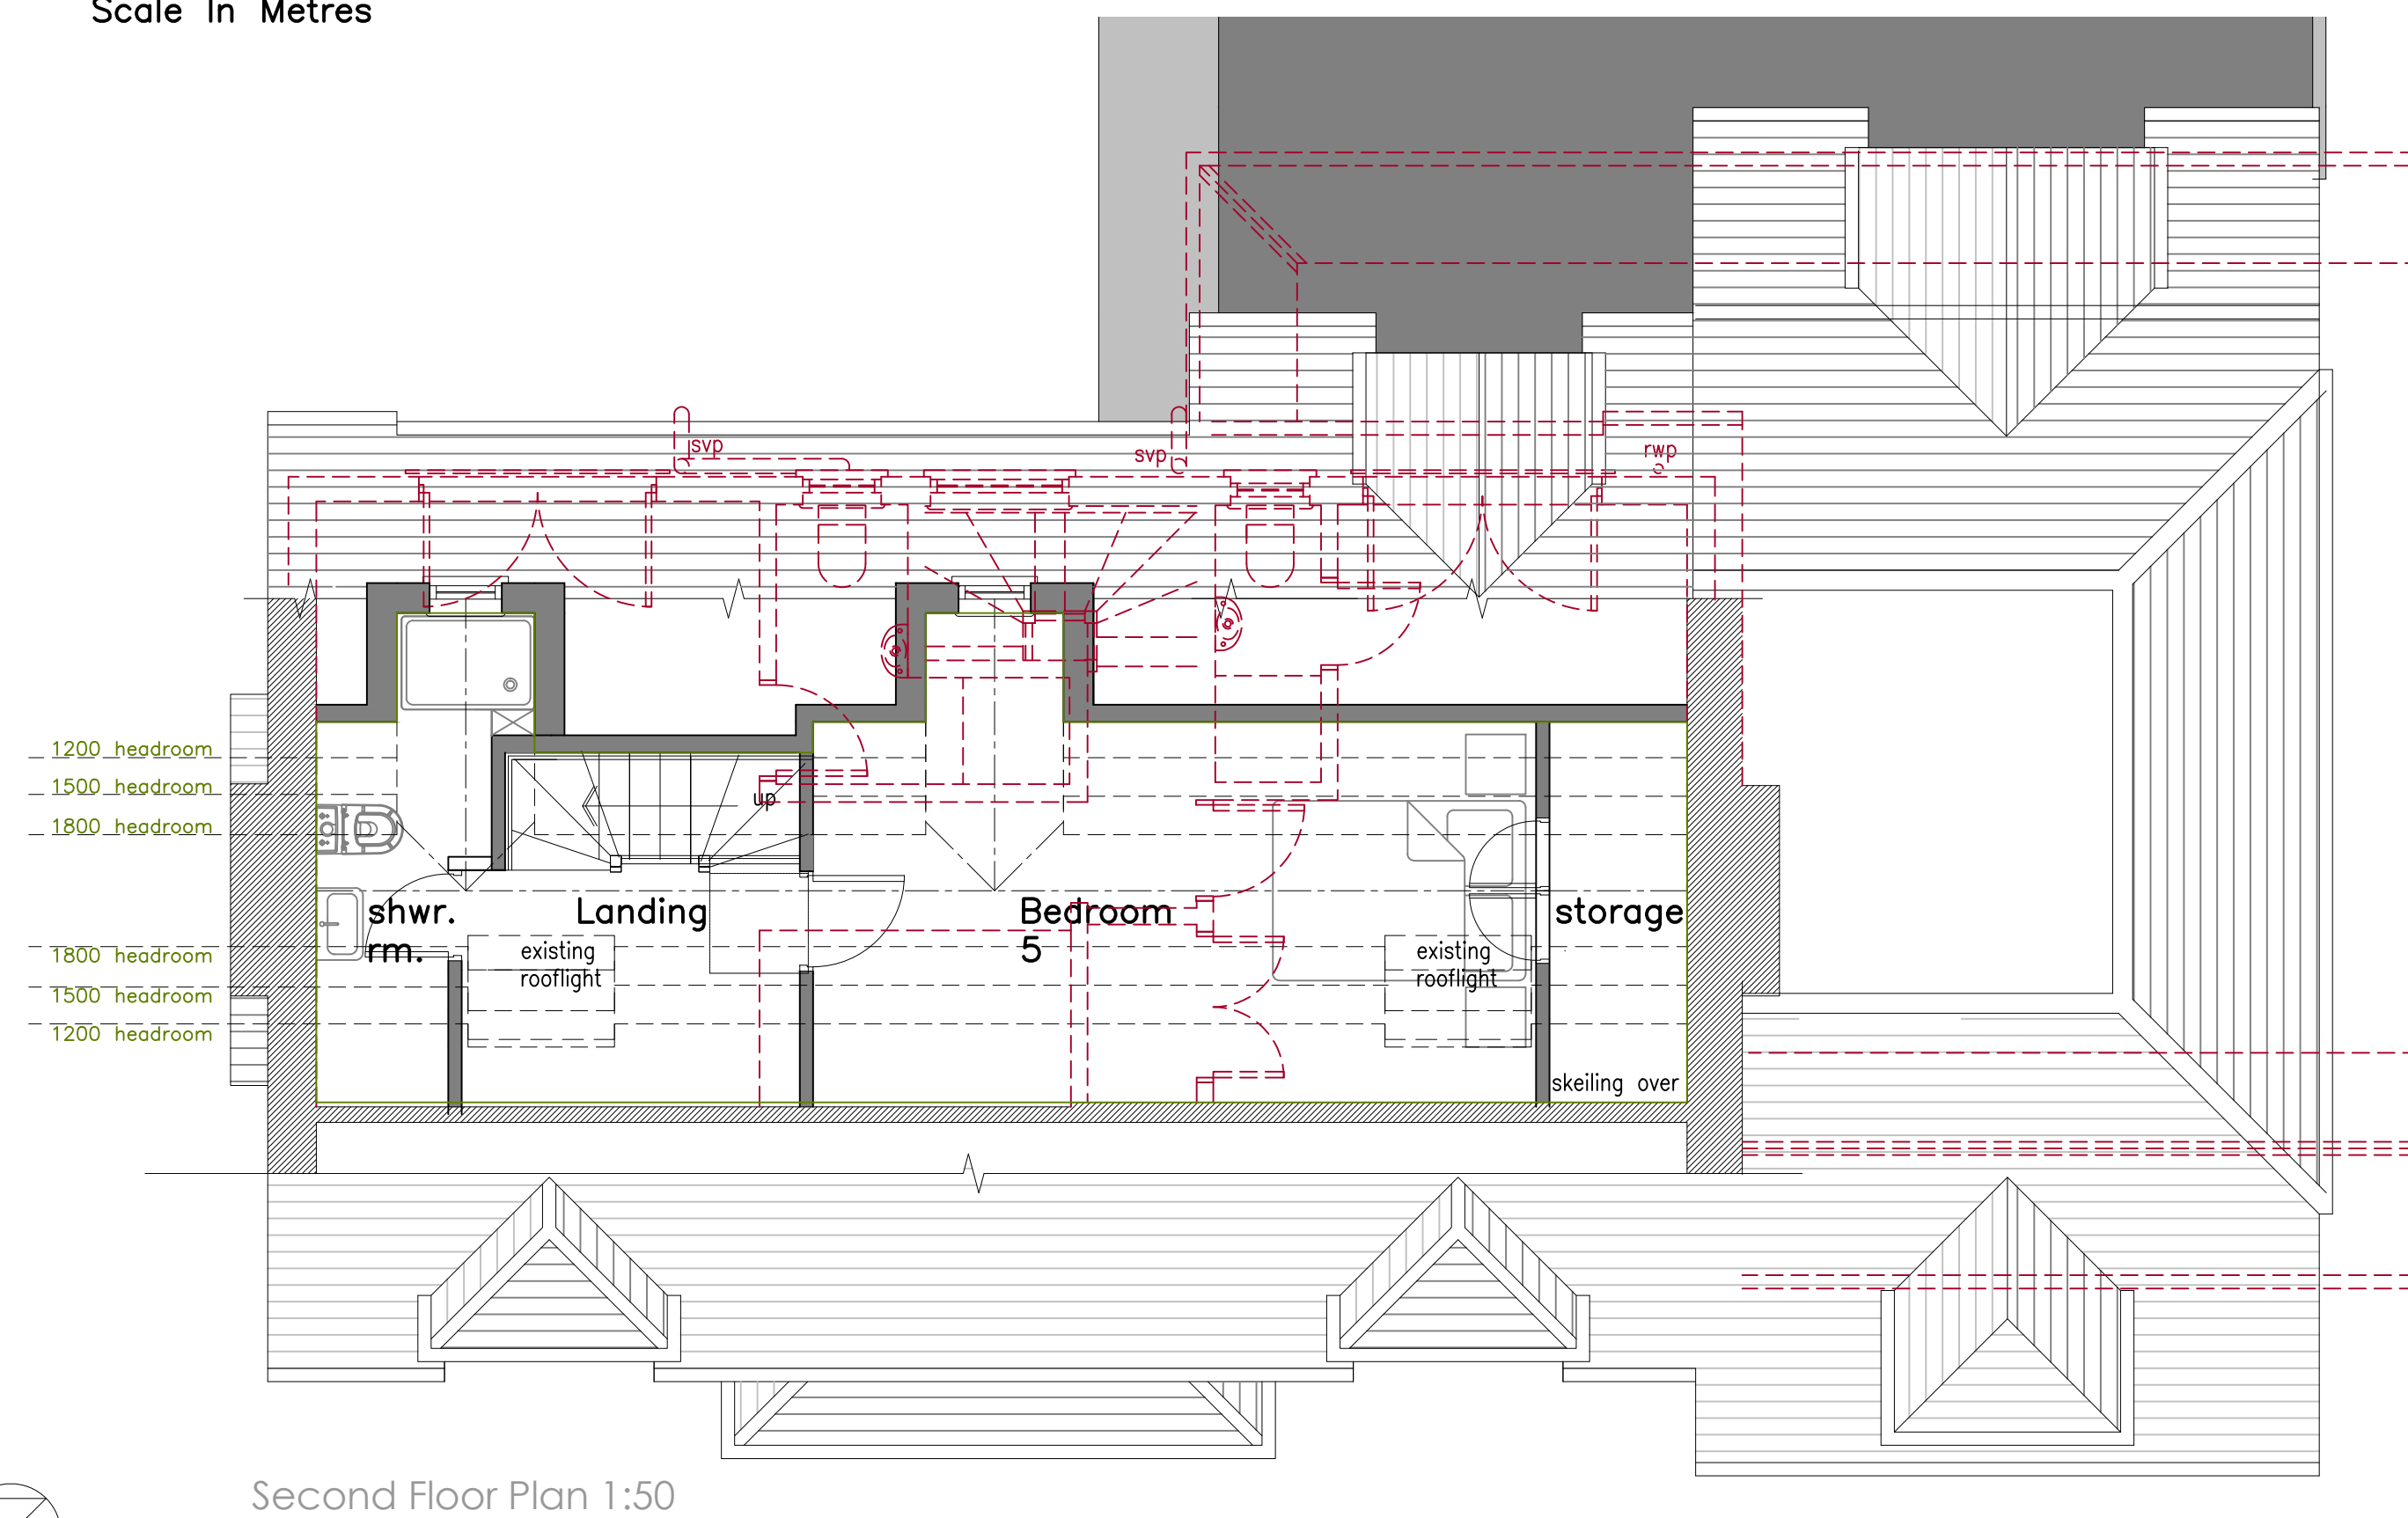
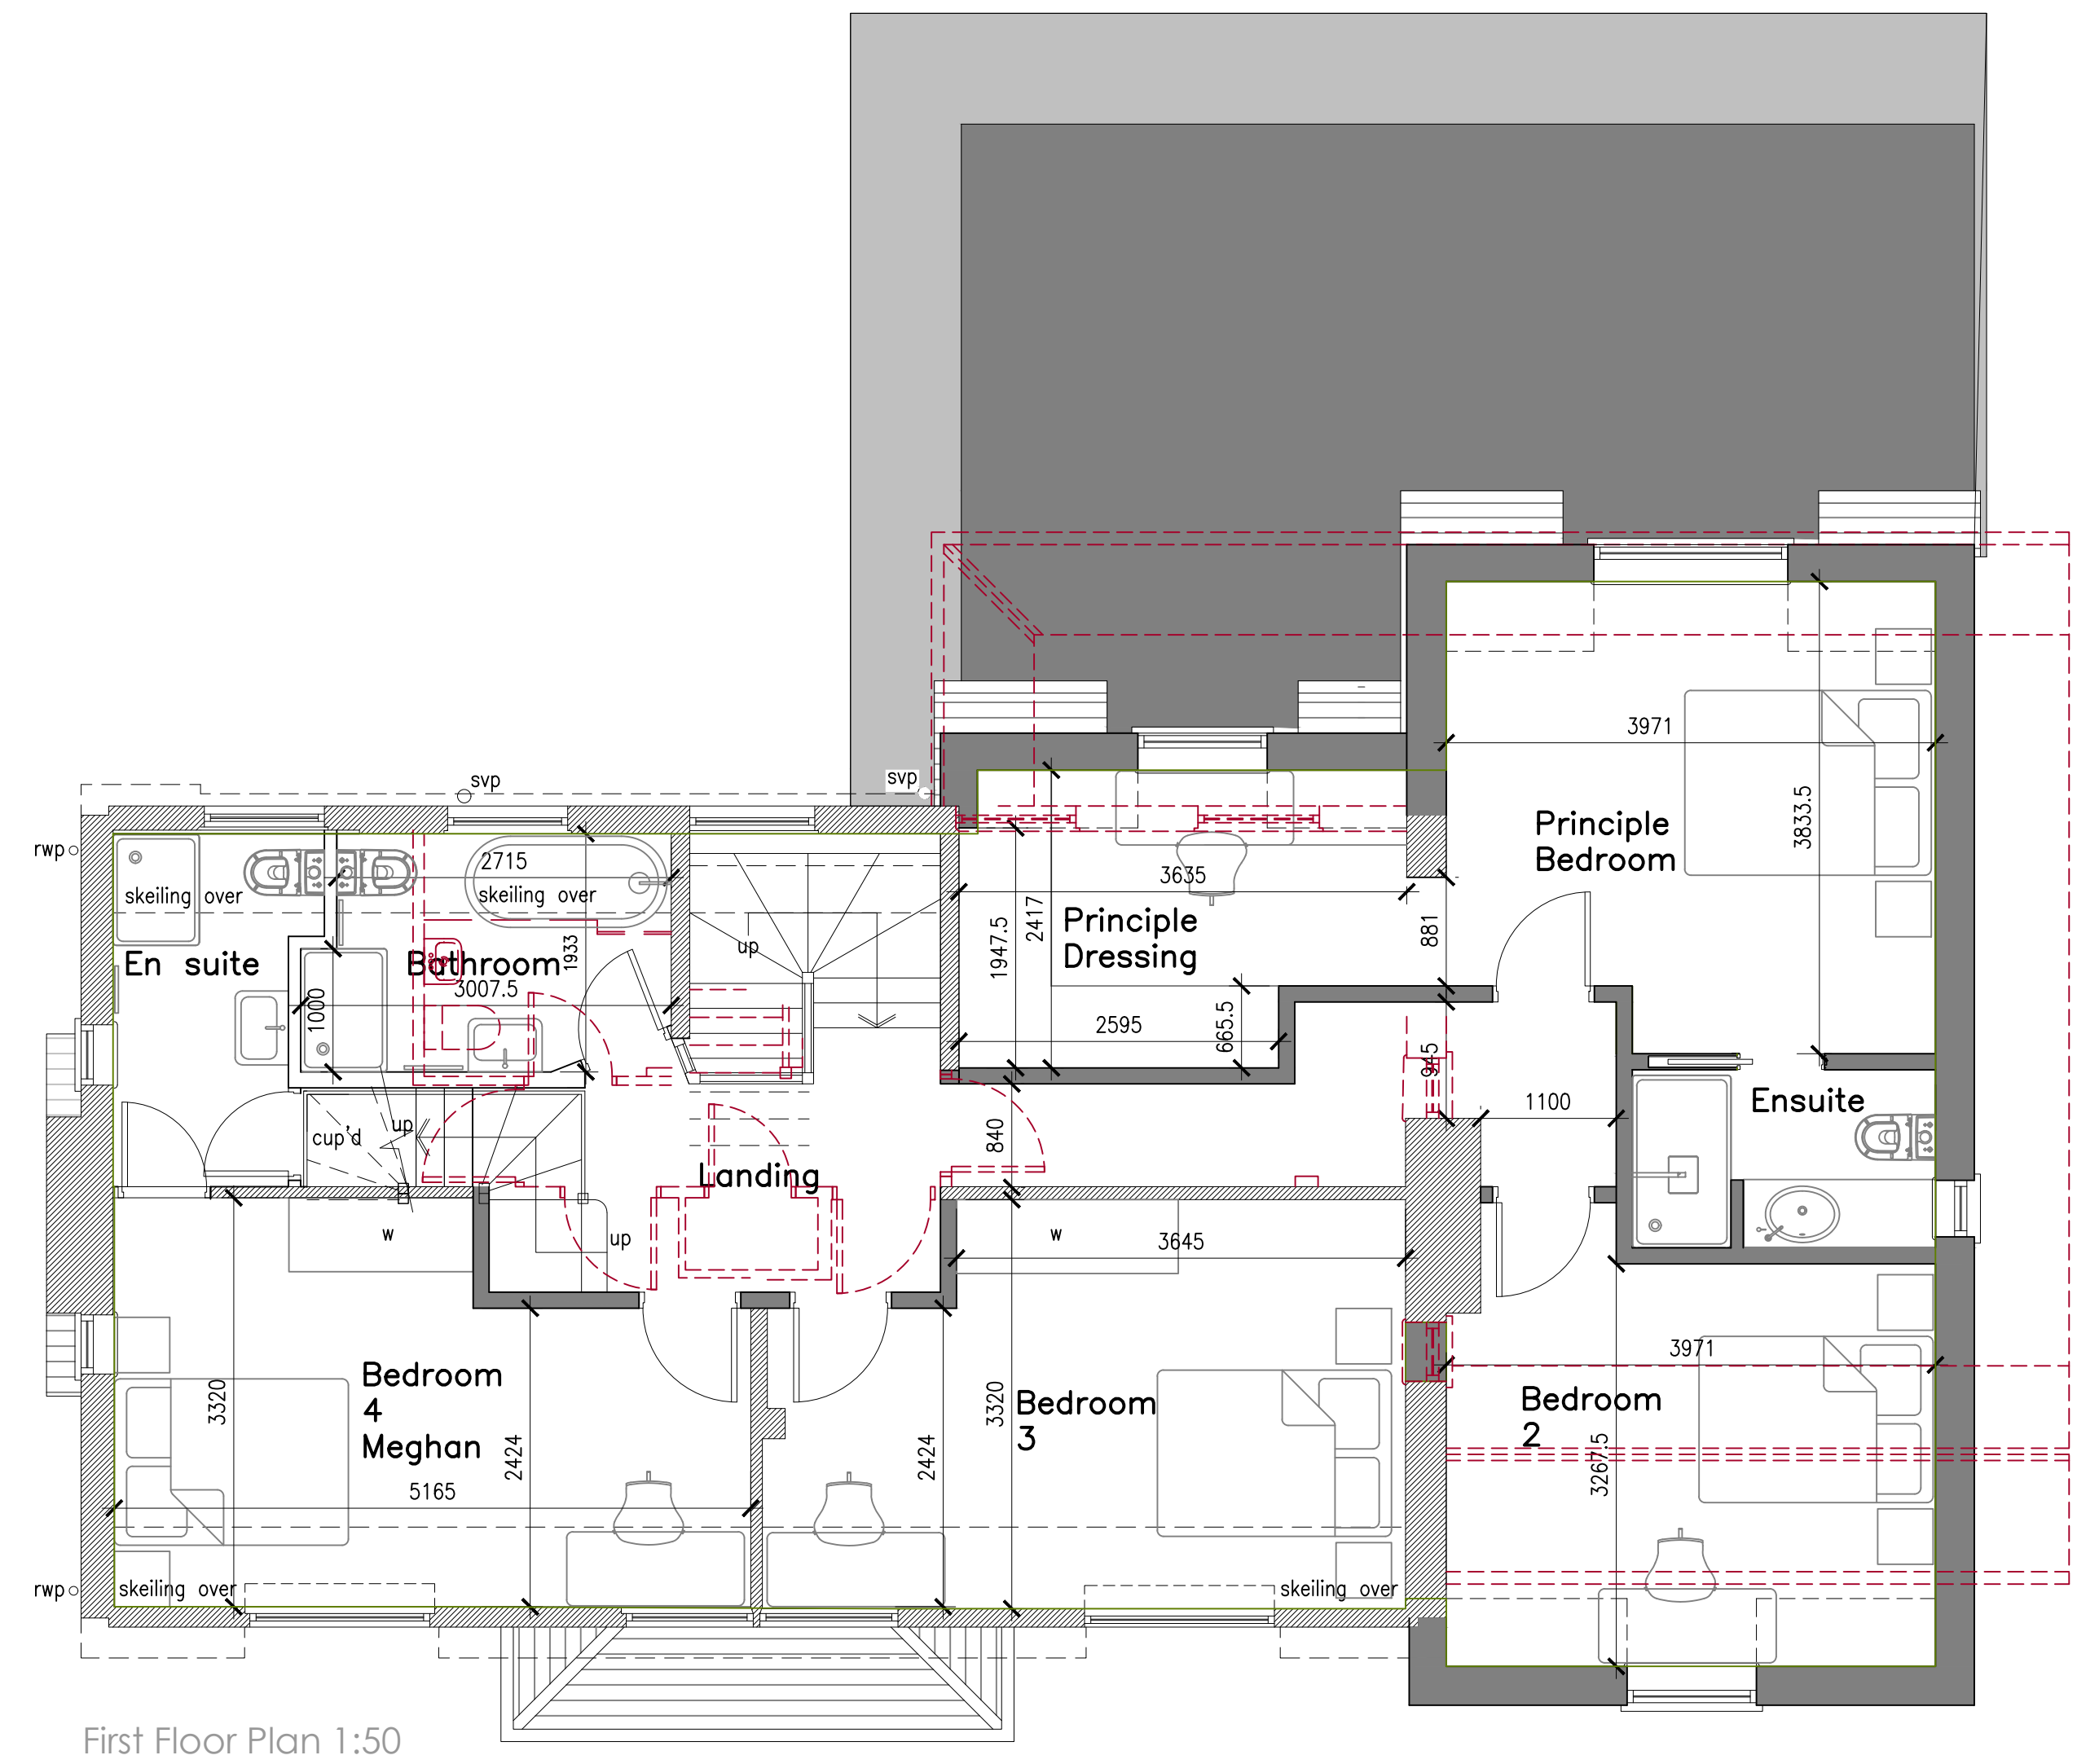


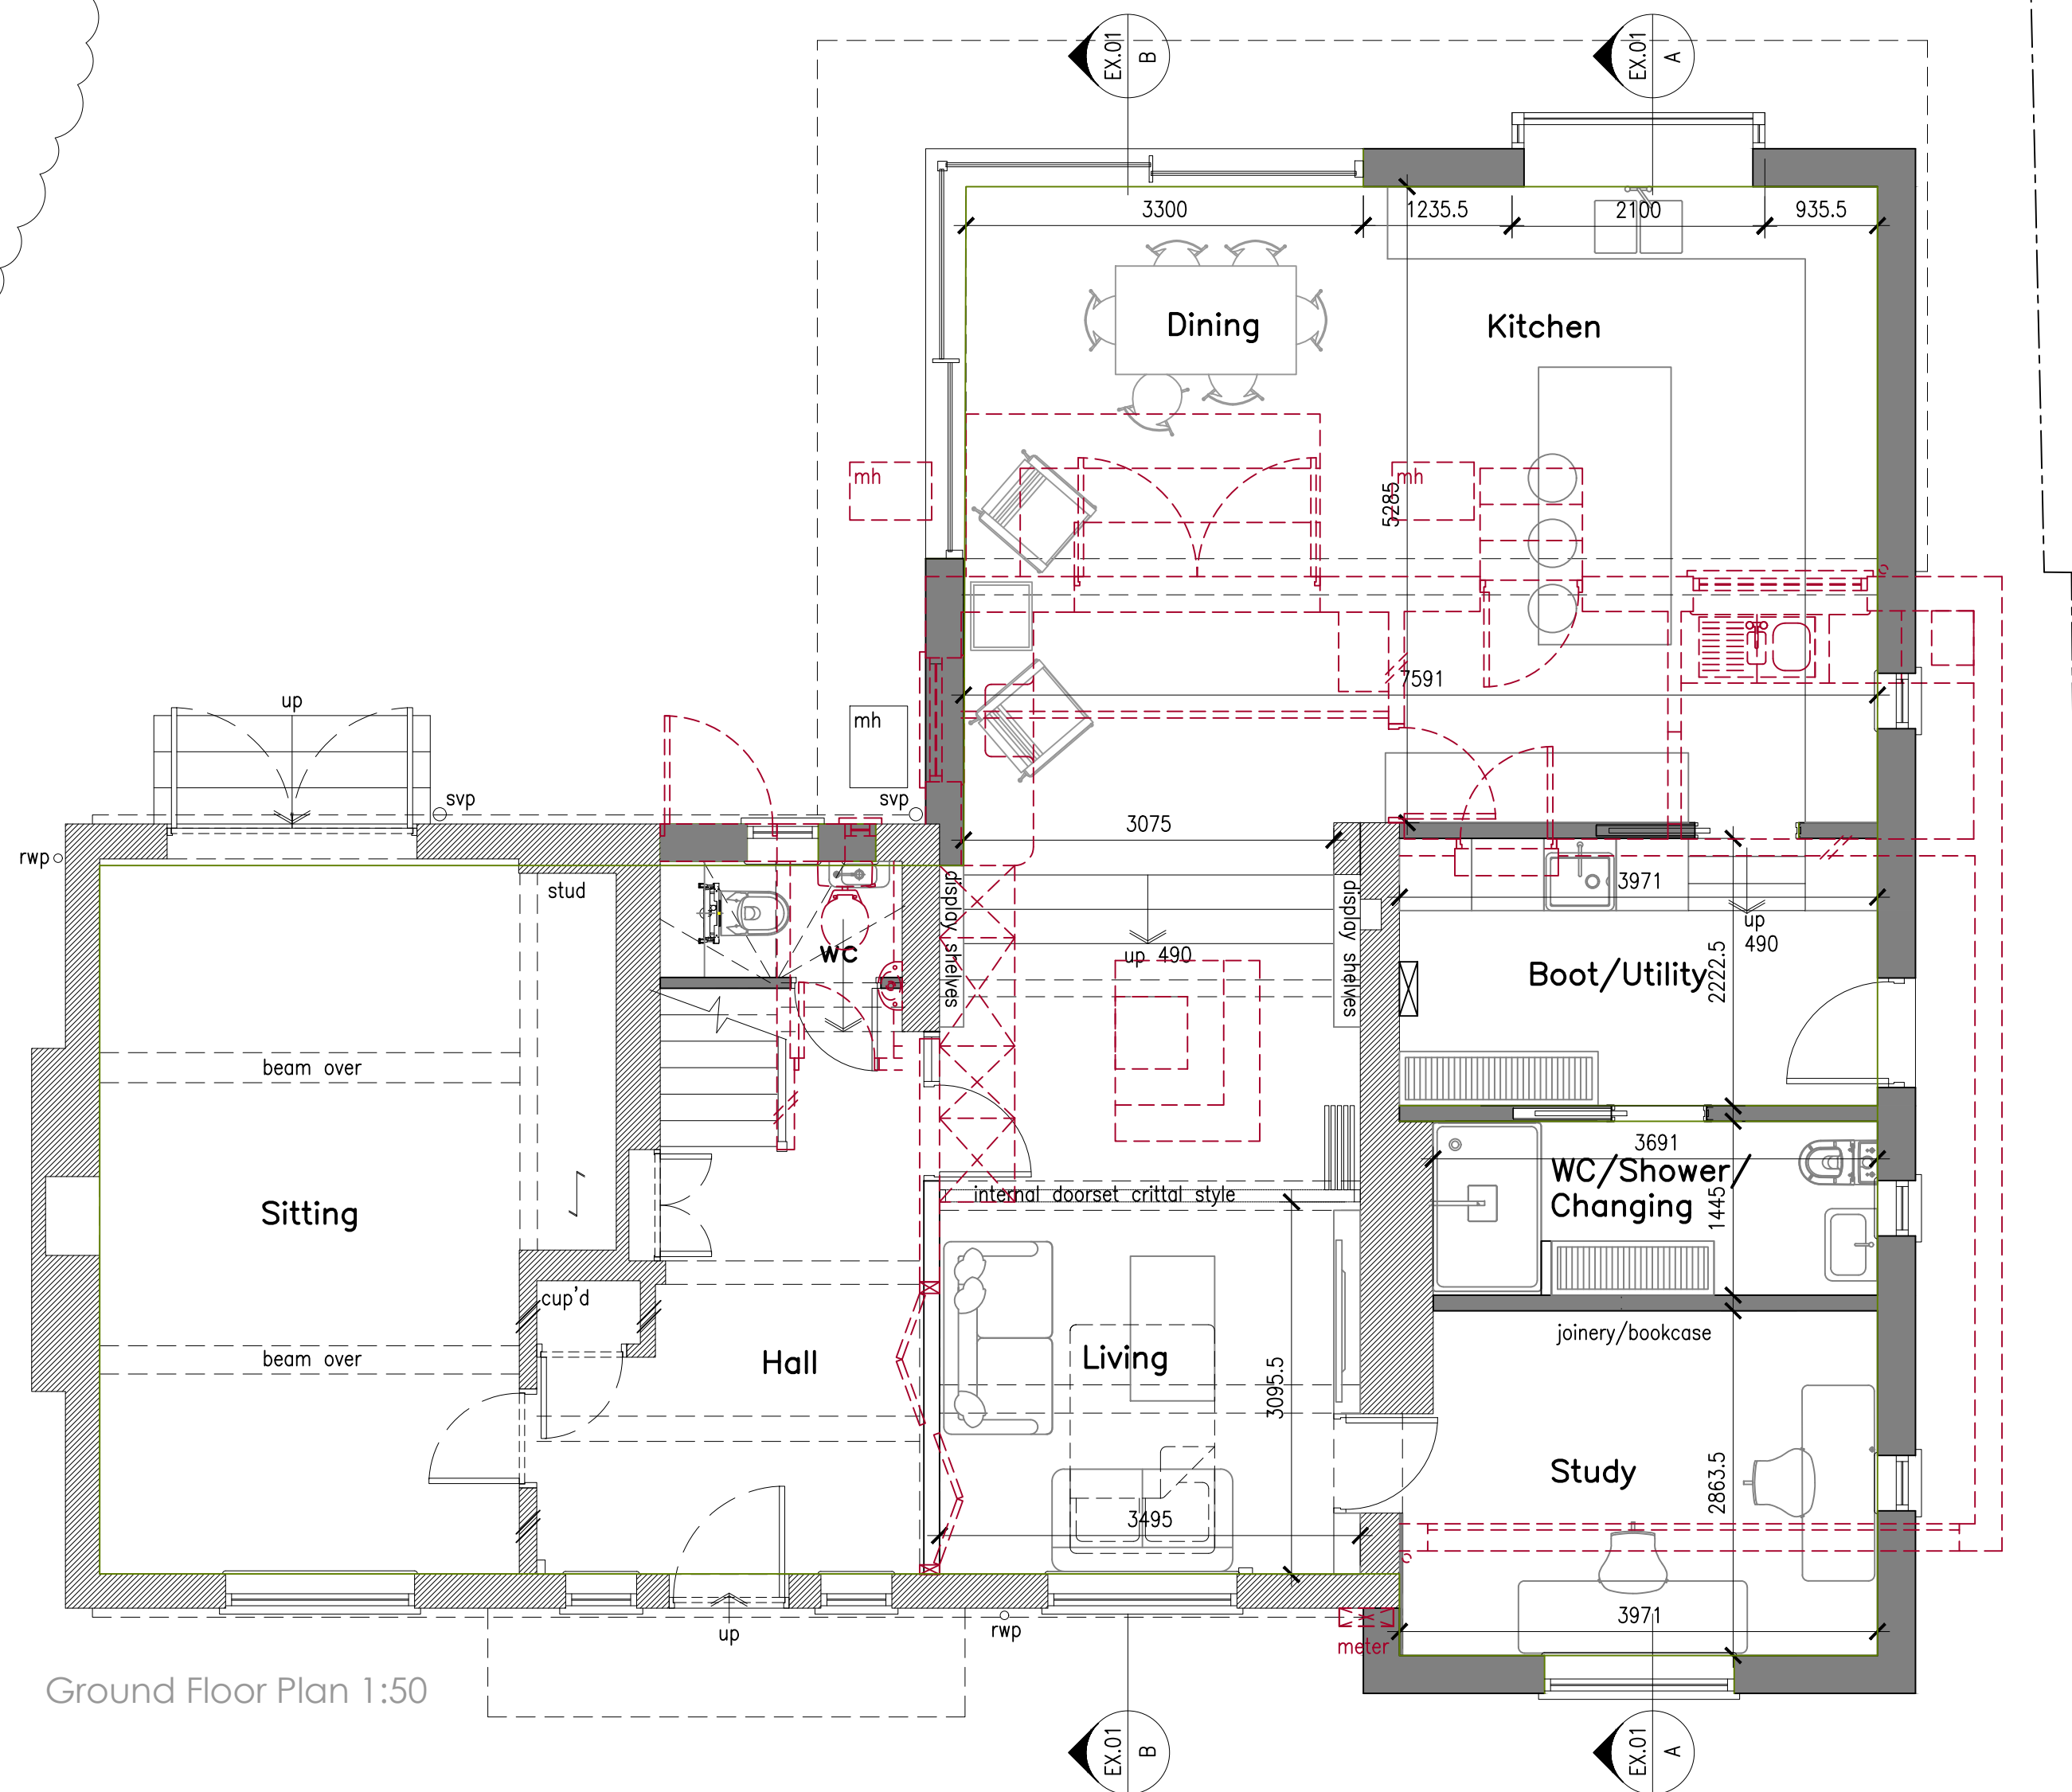

rev.	date	comment
amendments		
klaarchitects		
client	Mr & Mrs D. Henderson	
job	Bramham Moor Tylers Green, Cuckfield Haywards Heath RH17 5EA	
drawing number	295.PL.01	
drawing title	proposed plans	
date	scale/original sheet size	RIBA work stage
Nov' '24	Varies @ A1	n/a
Do not scale off drawing Check all dimensions on the before all work is commenced All goods materials workmanship to conform with current building regulations BS and CDM © Copyright KLA Architects Ltd.		
KLA architects limited 27 Parkside Road Haywards Heath West Sussex BN16 1PU		
telephone 07712 649 542 email kla.architects@gmail.com www.klaarchitects.co.uk		
Company No. 6588521 Registered Office 27 Parkside Road Haywards Heath, BN16 1PU		