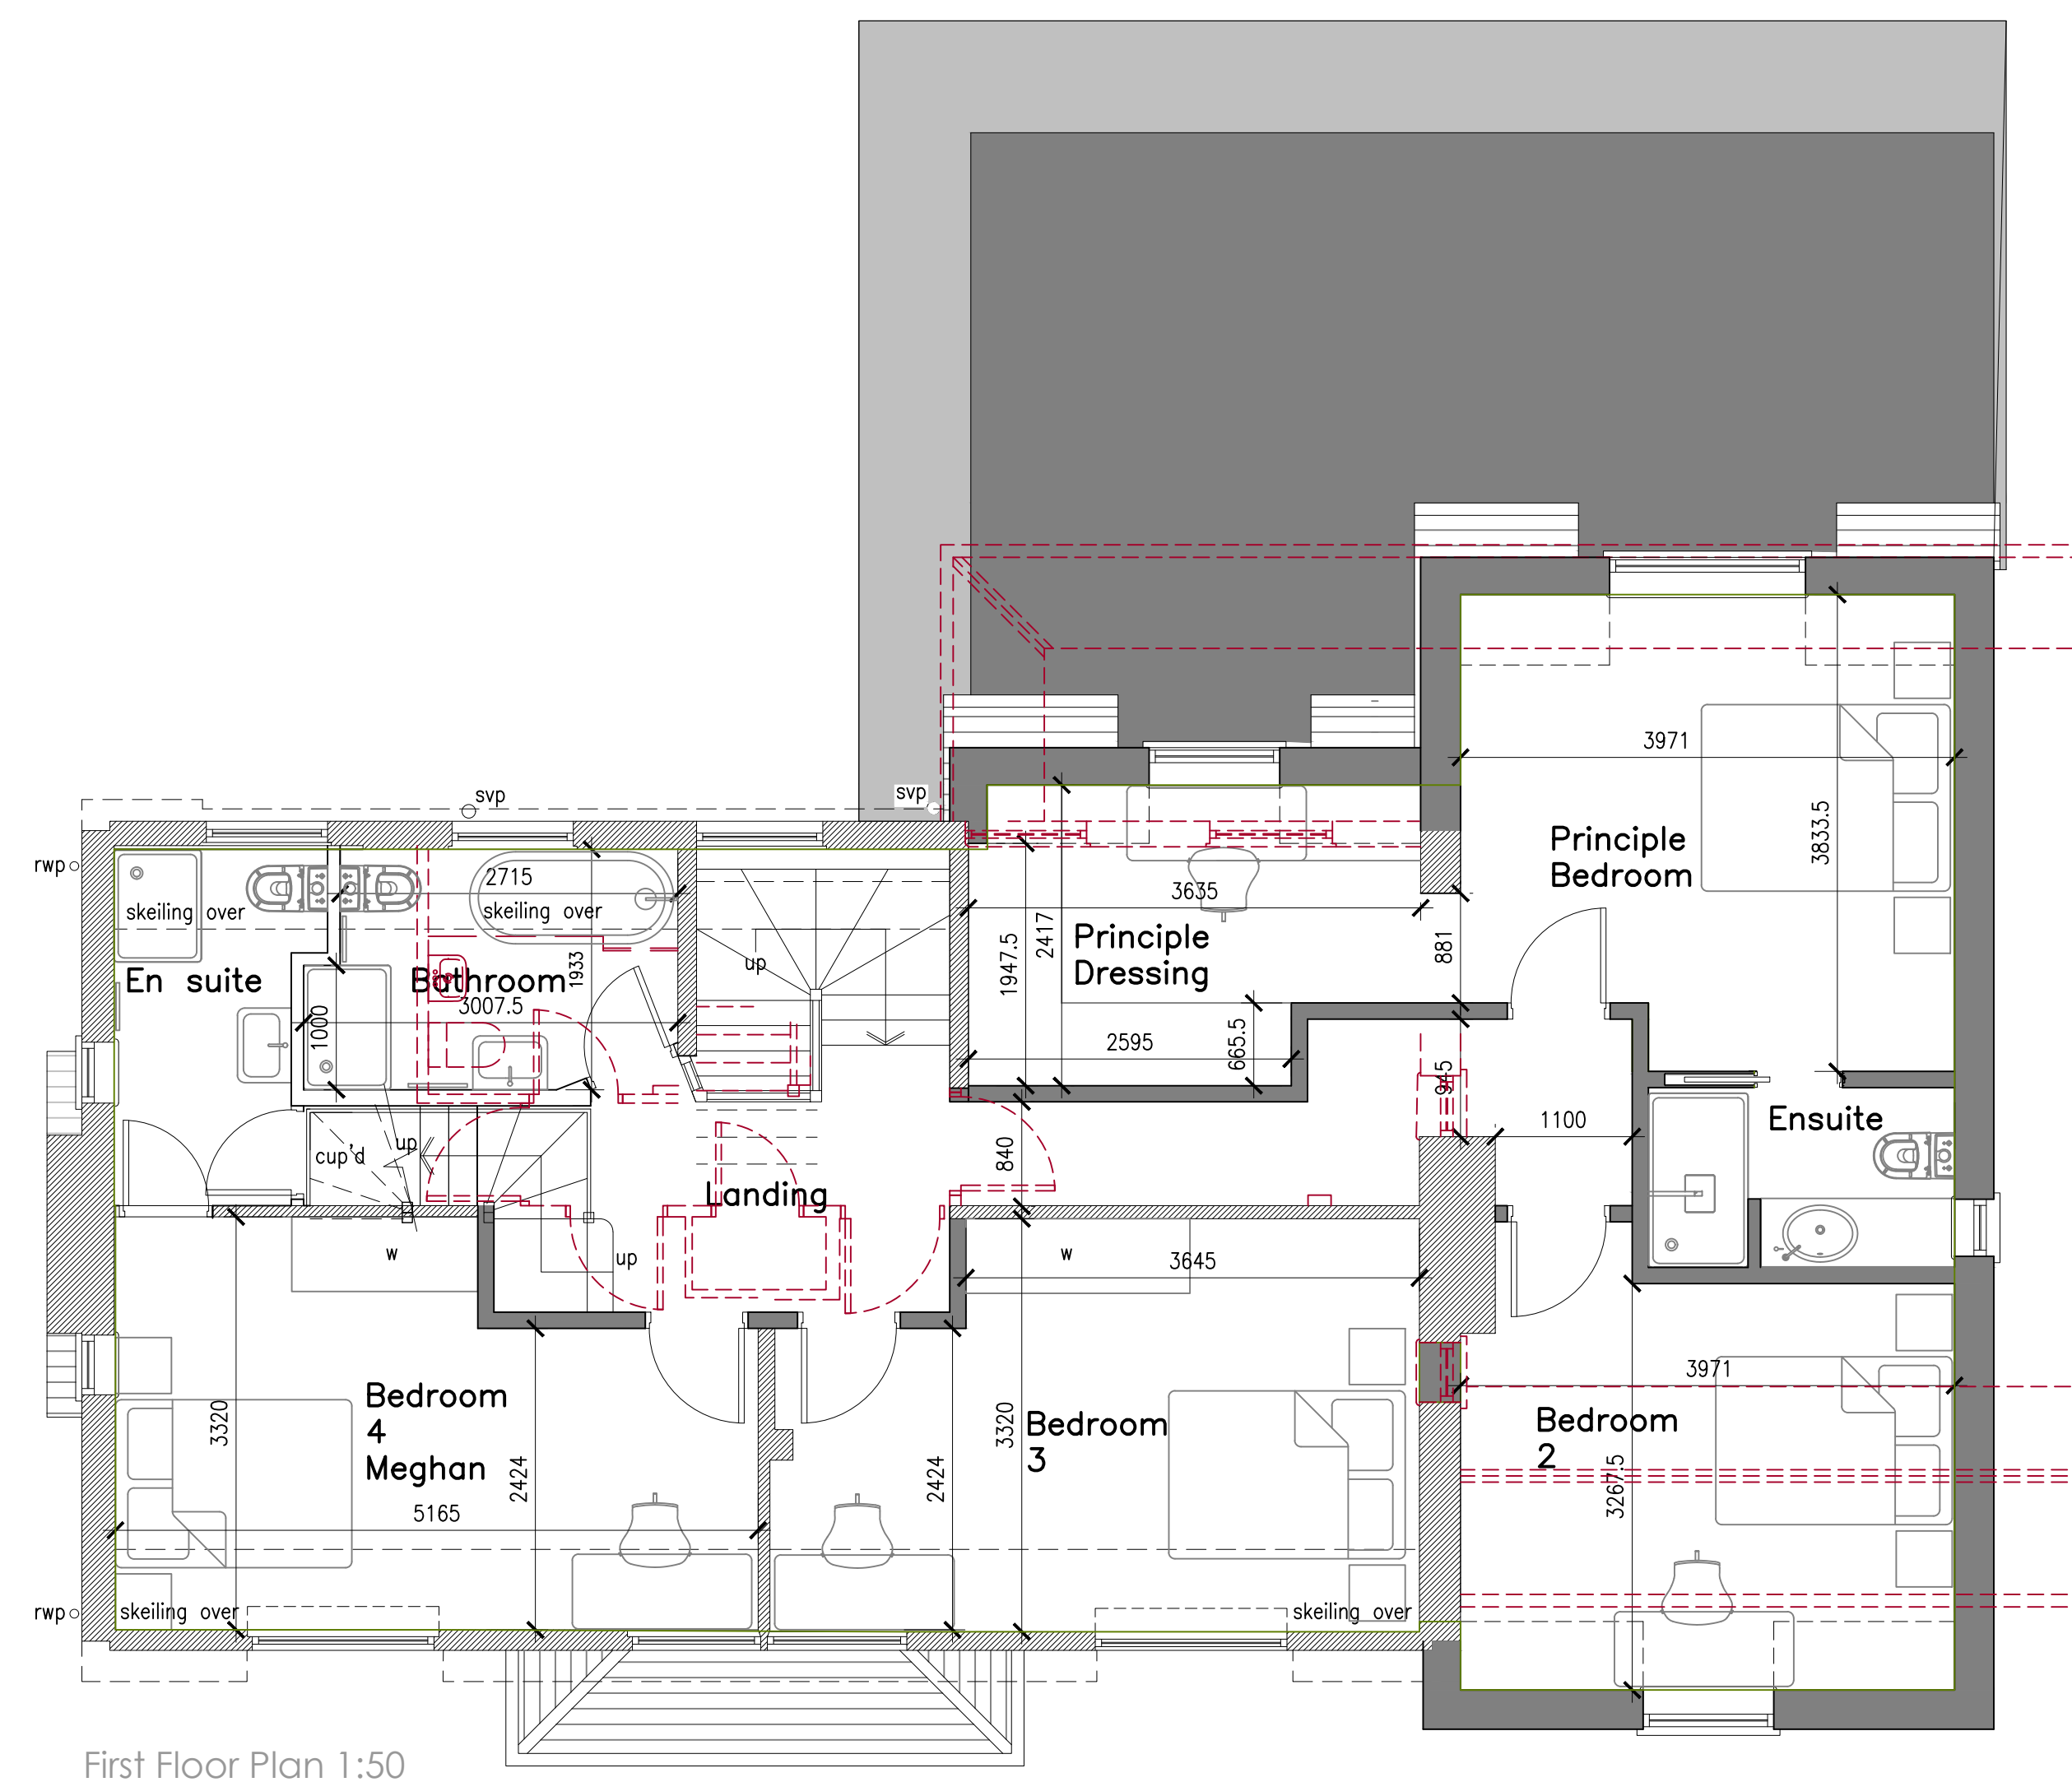
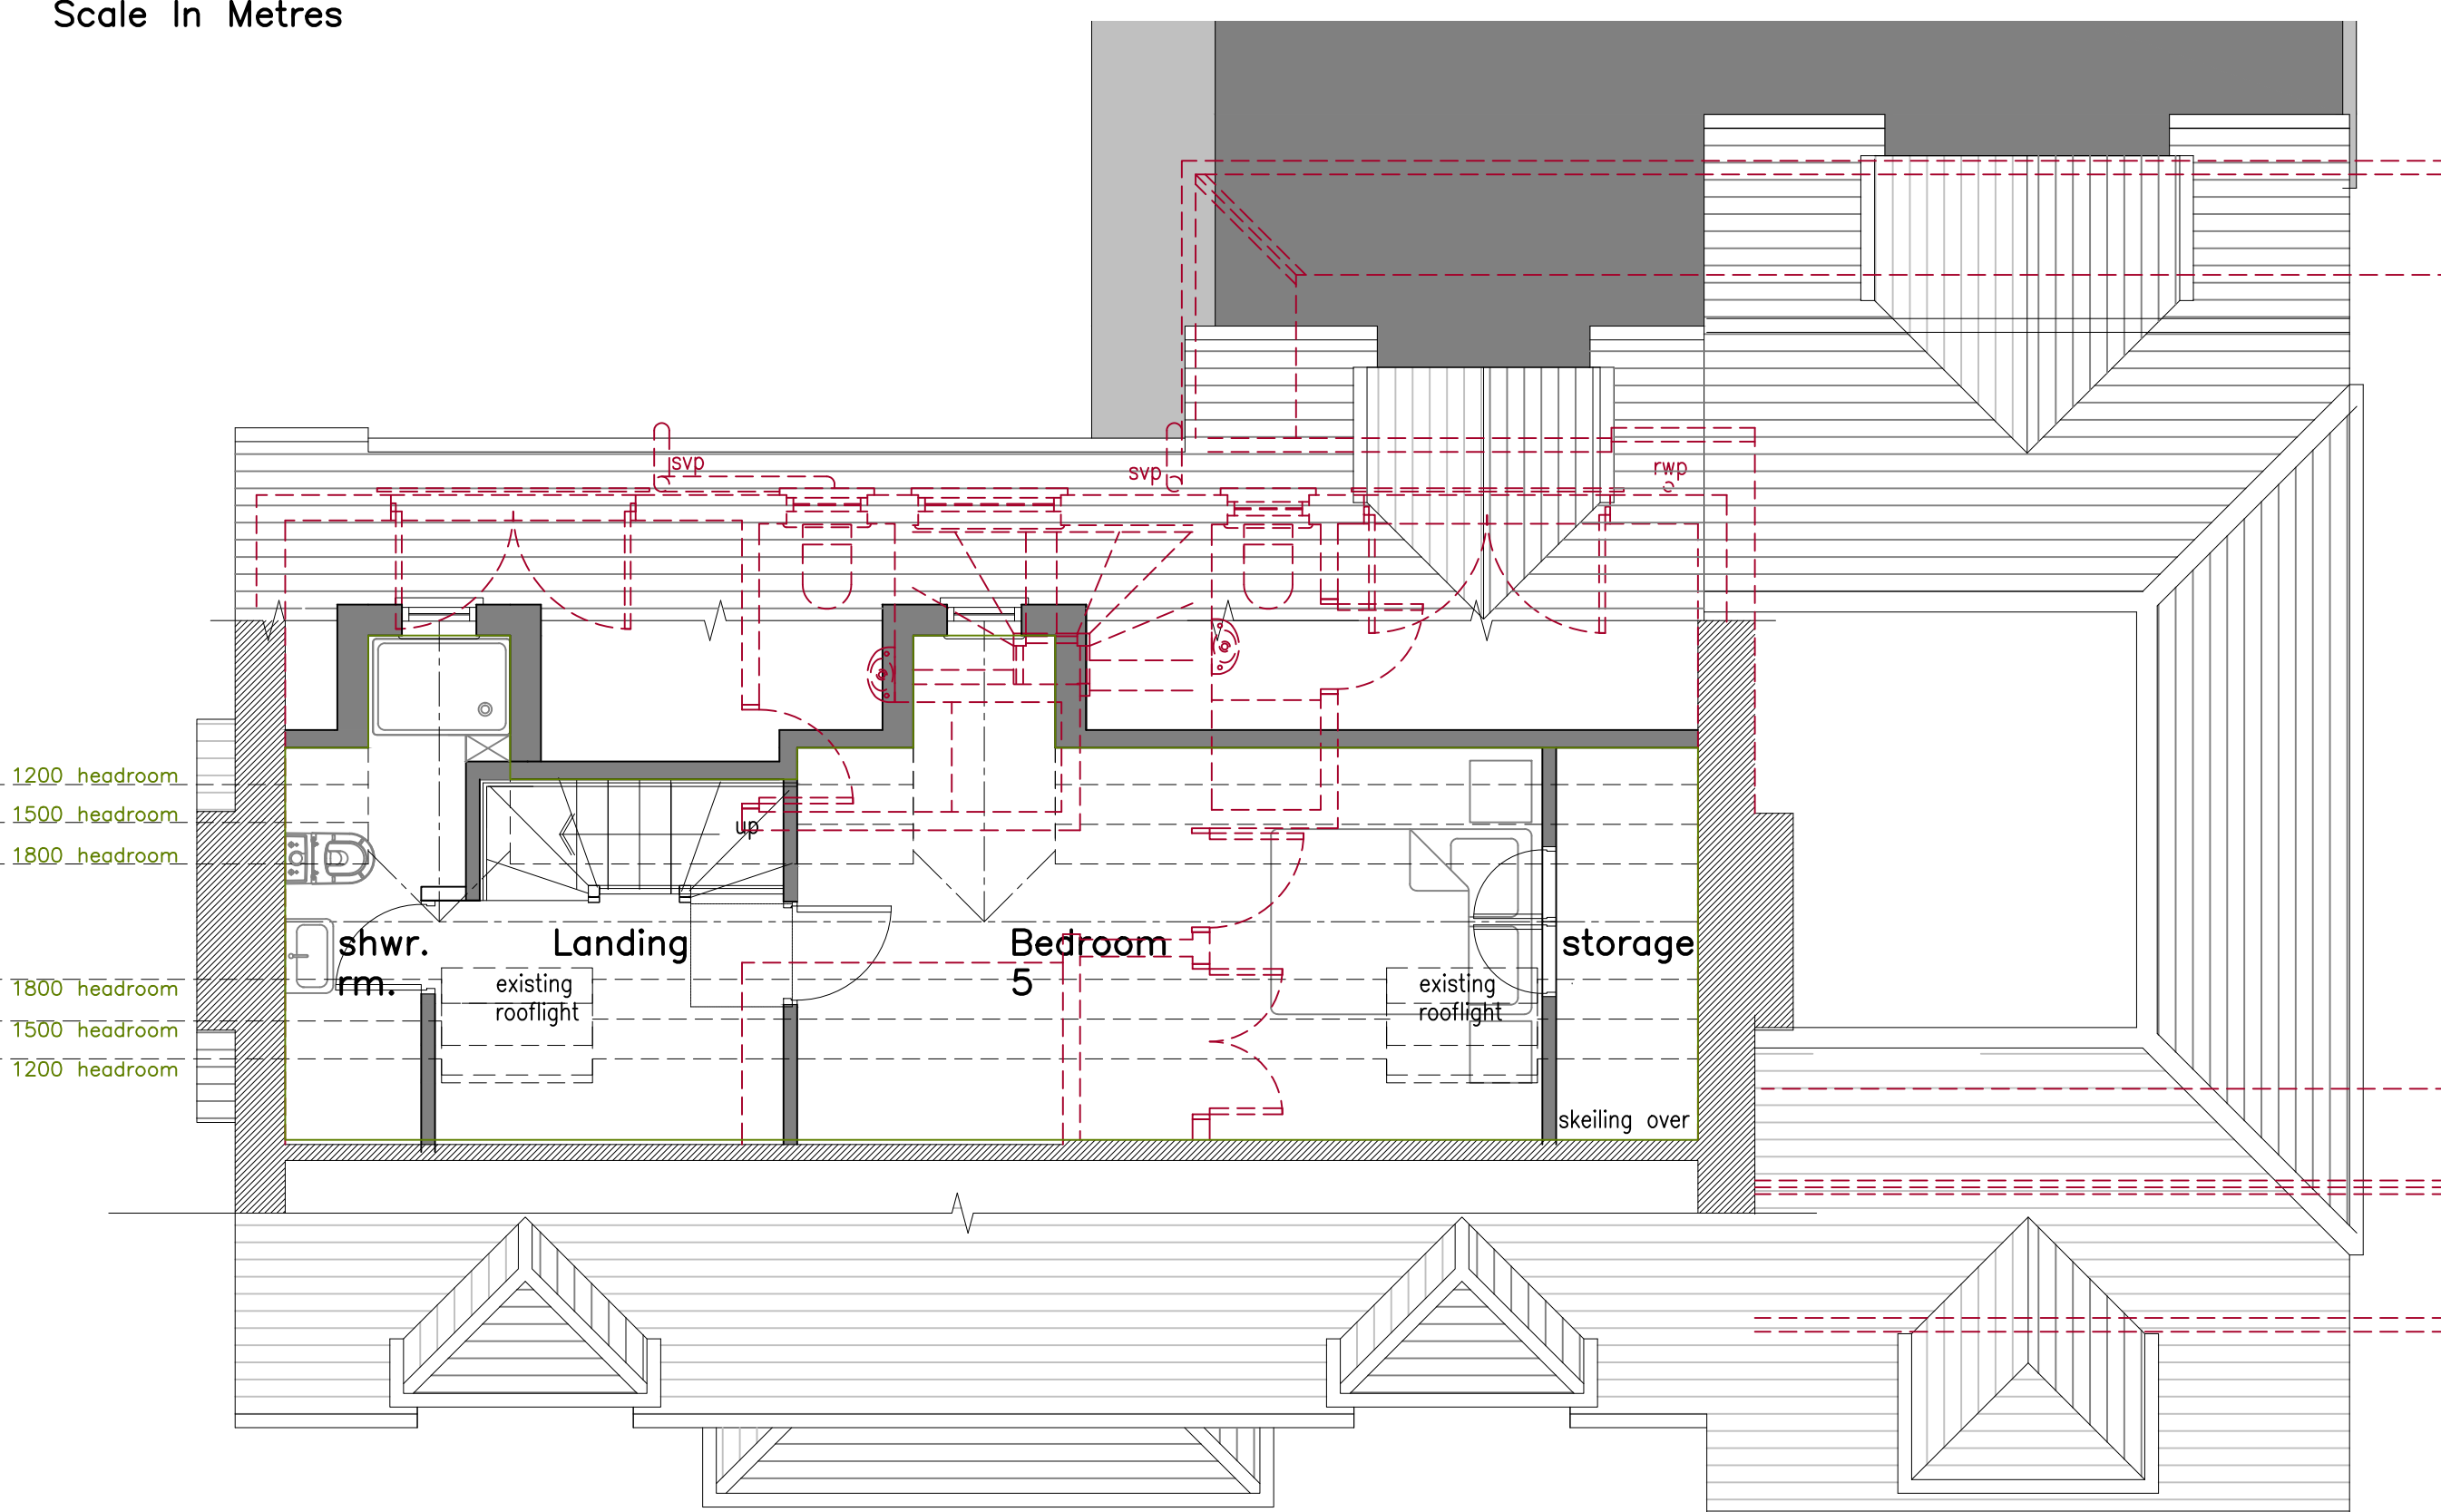
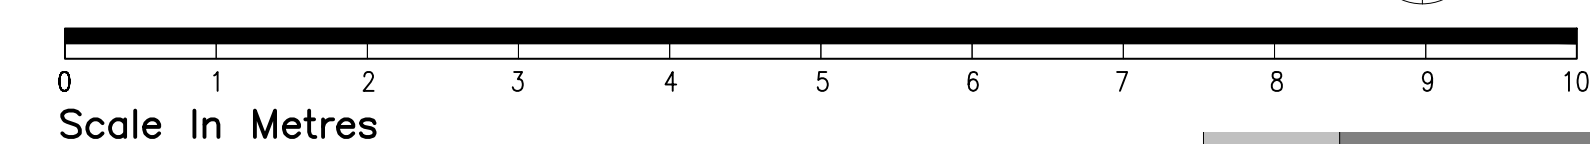
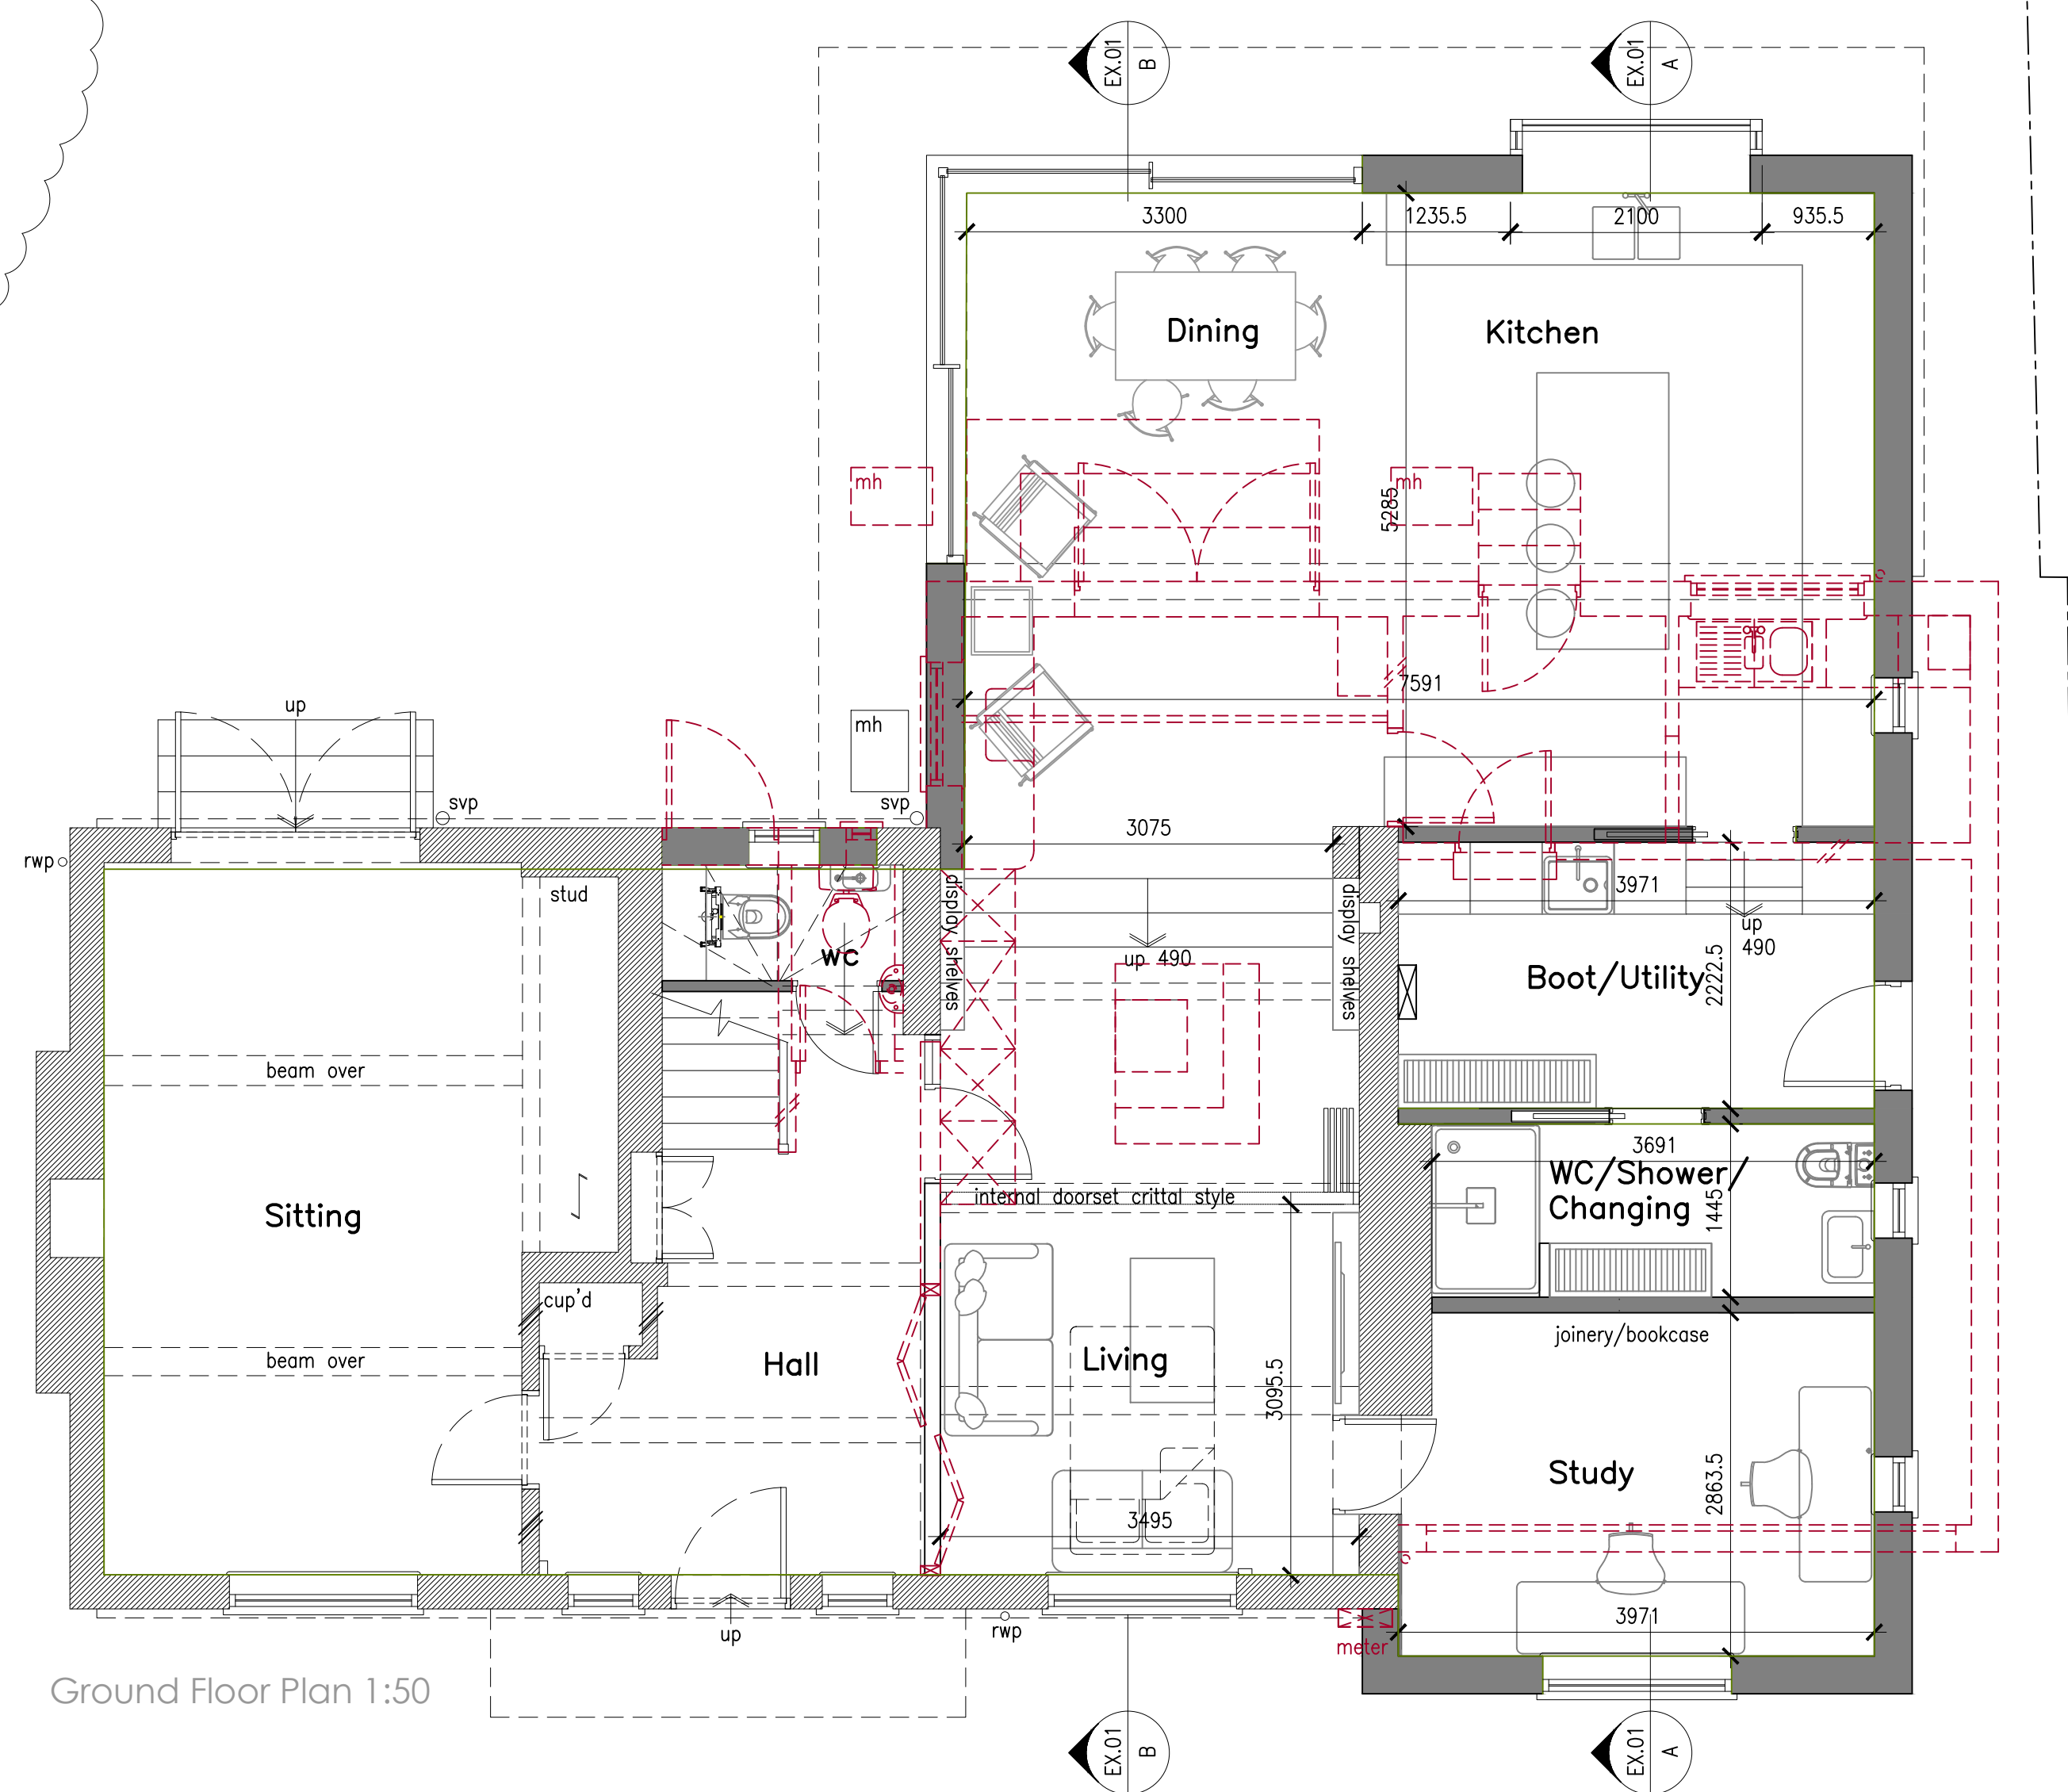


rev.	date	comment
amendments		
		
client		
Mr & Mrs D. Henderson		
job		
Bramham Moor Tylers Green, Cuckfield Haywards Heath RH17 5EA		
drawing number		
295.DPL.01		
drawing title		
proposed plans		
date	scale/original sheet size	RIBA work stage
Nov' 12	Varies @ A1	n/a
Do not scale off drawing Check all dimensions on the before all work is commenced All goods materials workmanship to conform with current building regulations BS3 and COP4 © Copyright JLA Architects Ltd		
JLA architects limited 37 Peninsula Road Haywards Heath Surrey RH17 5LH	telephone 07712 449 562 email kla.architects@gmail.com www.klaarchitects.co.uk	Company No. 4538321 Registered Office 37 Peninsula Road, Haywards RH17 5LH