
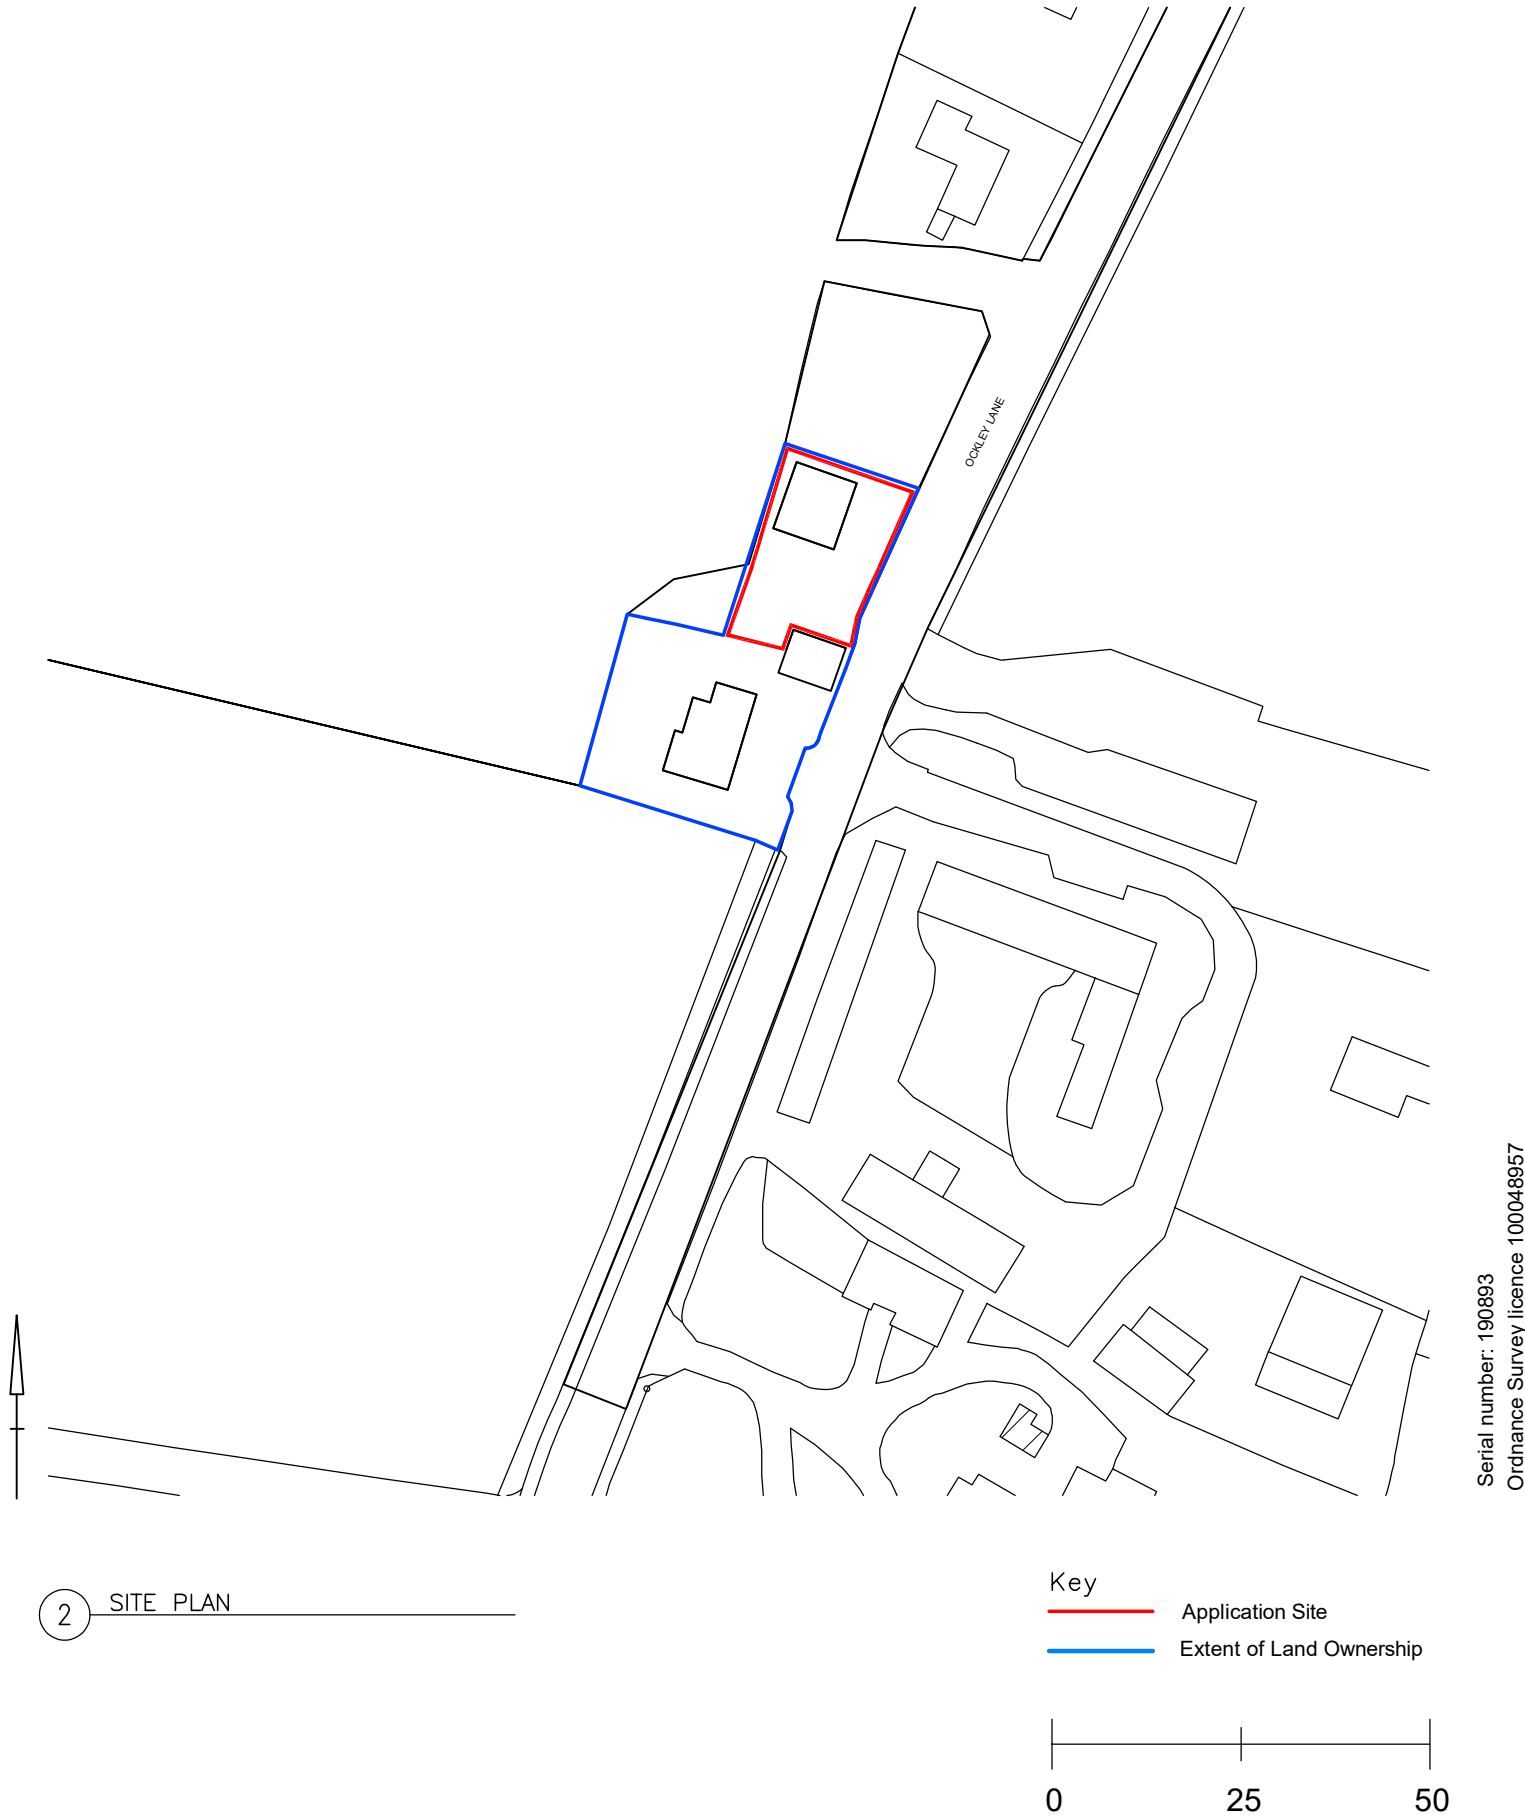


General Notes

Drawing to be read in conjunction with all other drawings and specifications.
Do not scale off drawings. Use figured dimensions only.
All levels and dimensions to be checked on site. Any discrepancies to be immediately brought to the attention of Amorphous Design.
Responsibility cannot be accepted for alterations or changes without prior acknowledgement from Amorphous Design.

Notes

REV	NOTES	DATE	BY	AUTH
-	Planning	24.07.2026	-	JS
A	Interchange of red and blue lines as requested by the case officer on 21.09.2026.	21.09.2026	-	JS

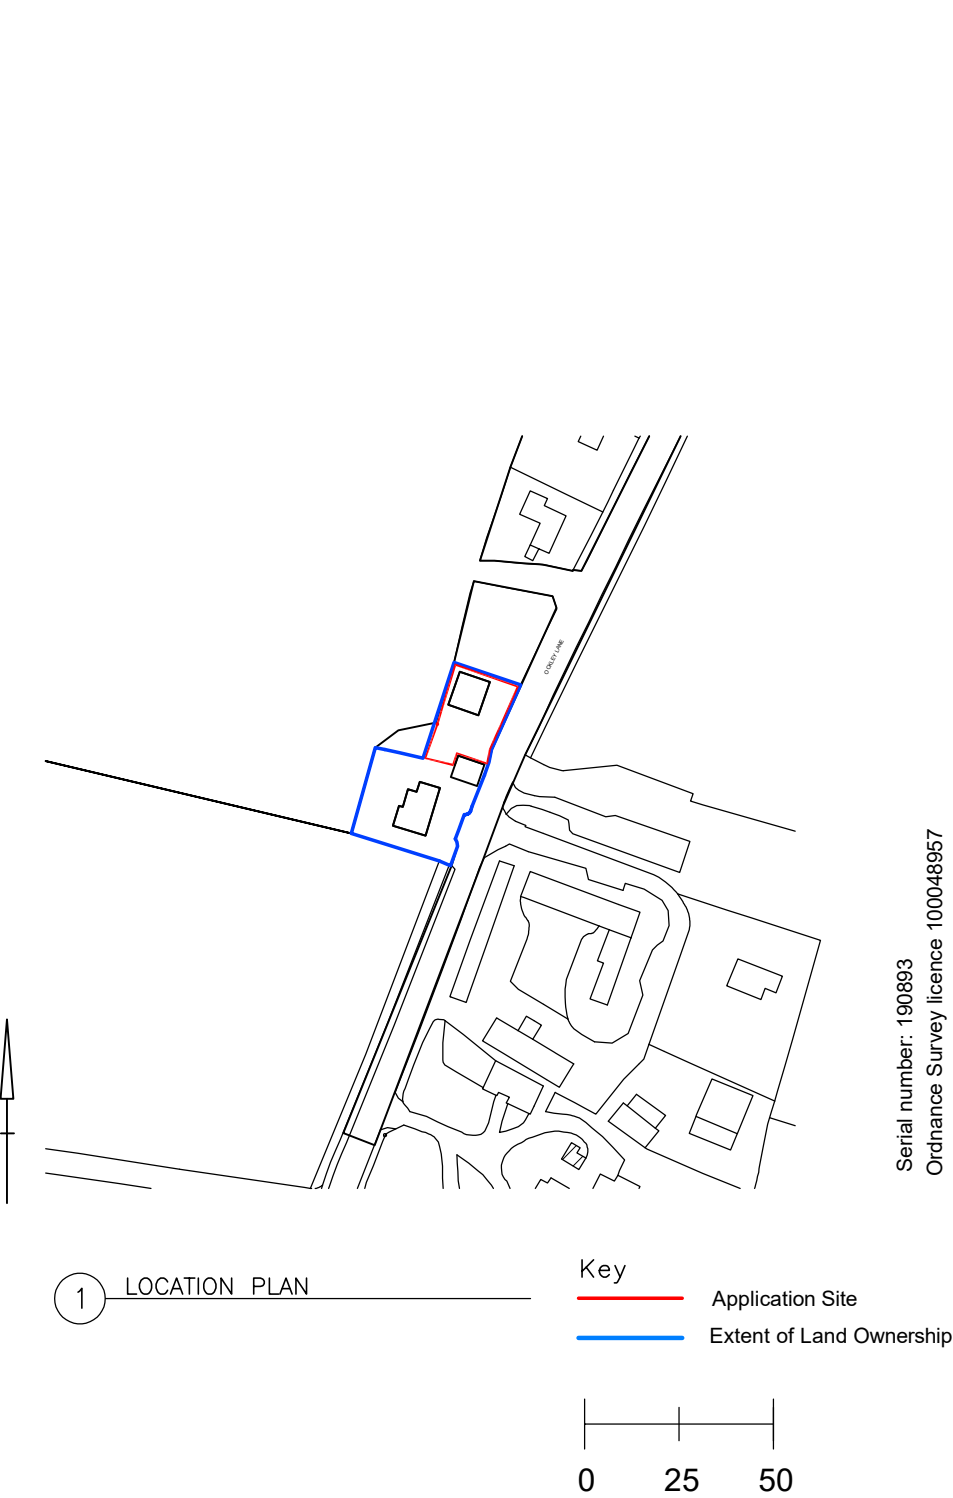

Planning

TITLE			
PROPOSED LOCATION AND SITE PLANS			
Land Near Barn Cottage, BN6 8NX			
SCALE AT A1:	SCALE AT A3:	DRAWN	ISSUED
1:1000	1:500 1:2000 1:1000	AD	AD
JULY 2026	JOB NO. 970	DRAWING A1-002	REV A

Amorphous Design Ltd