
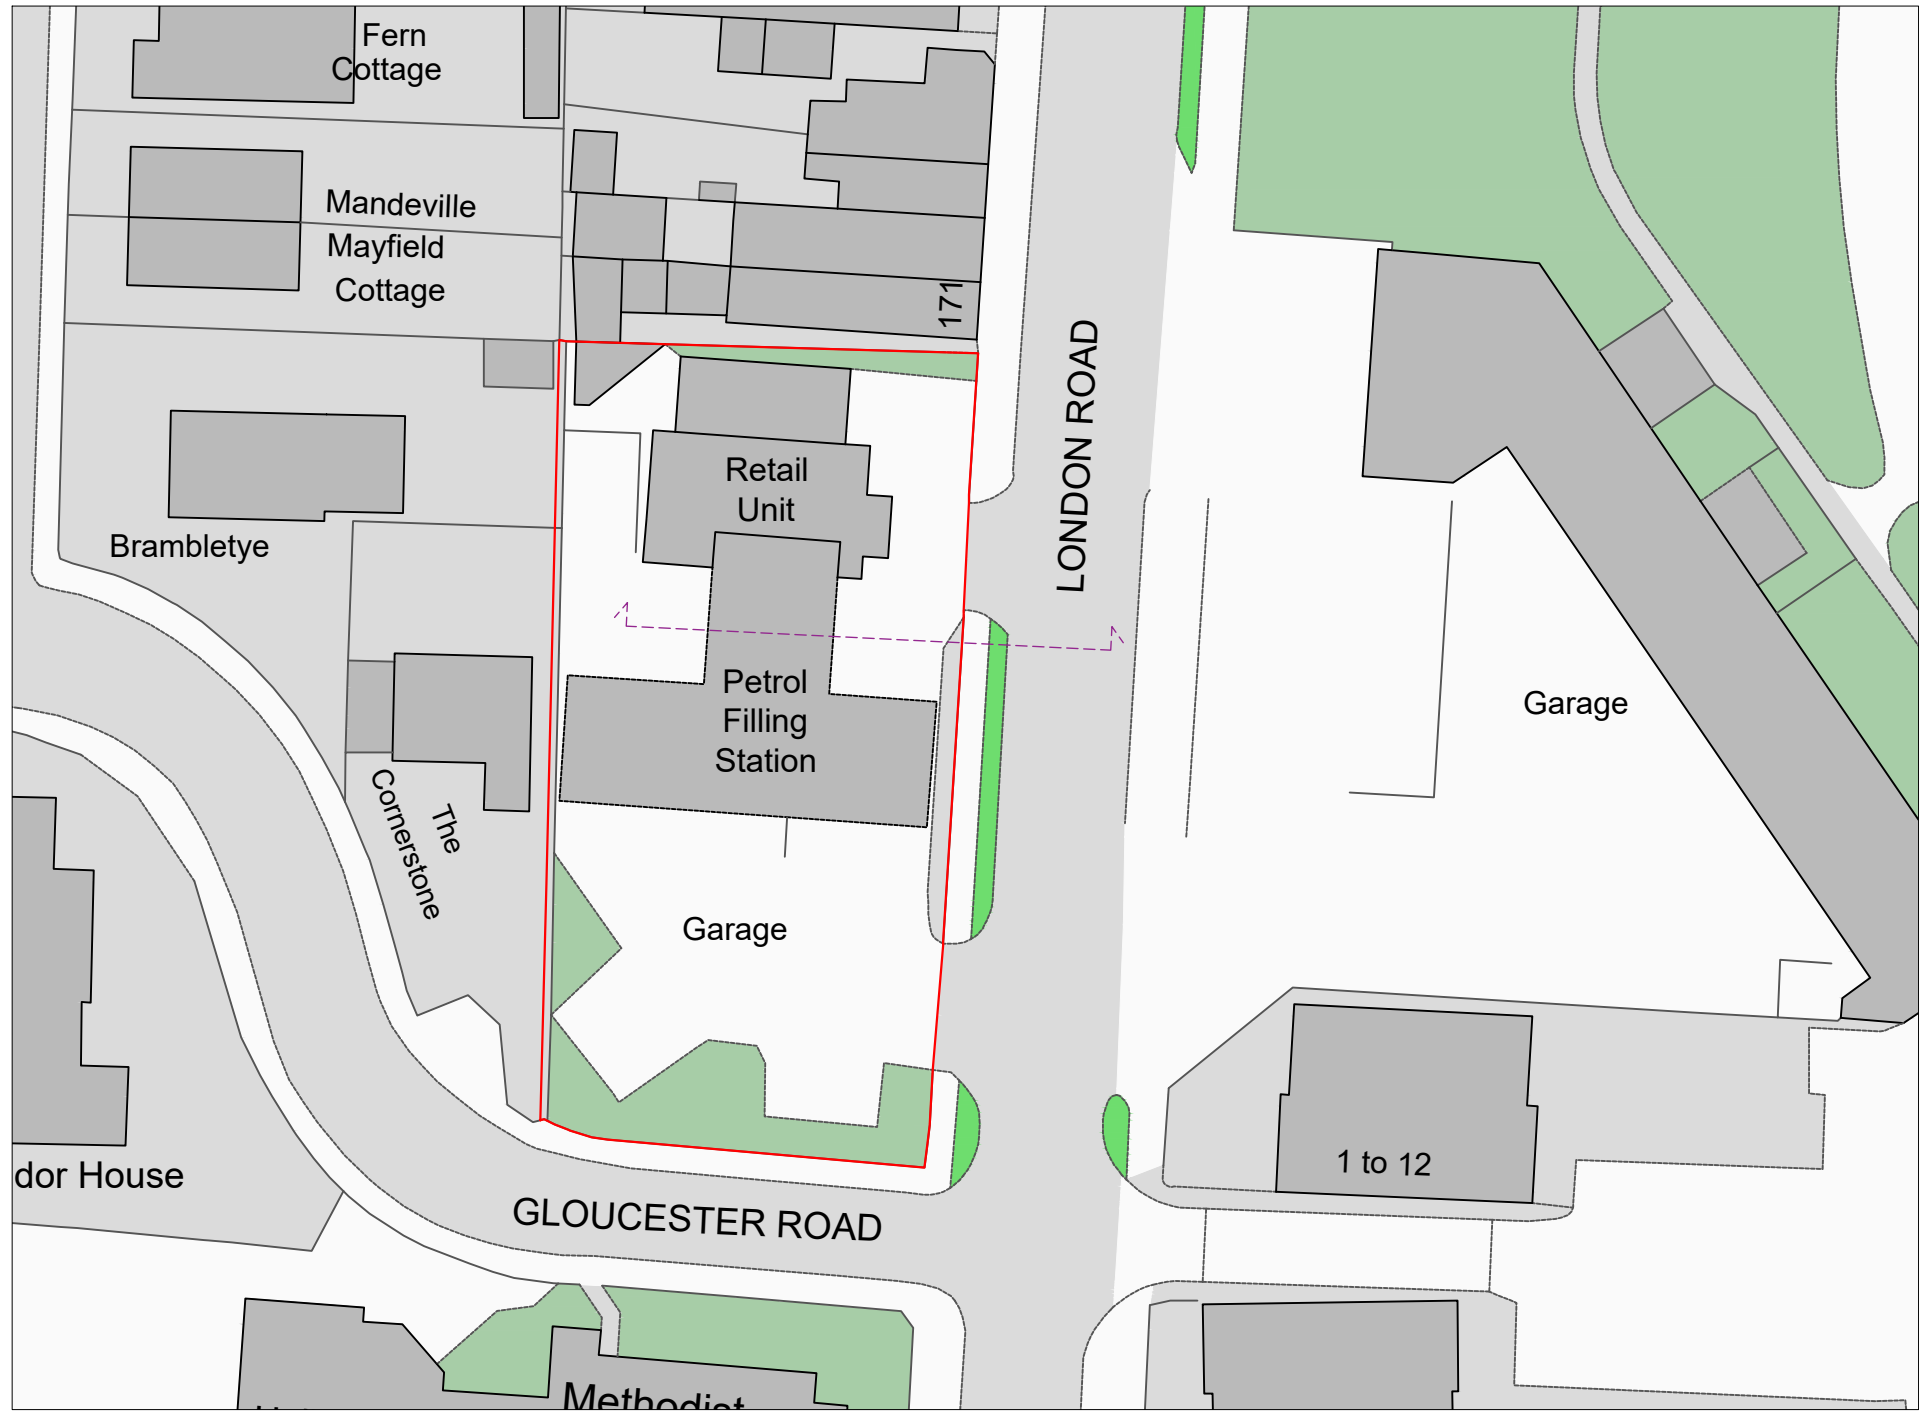


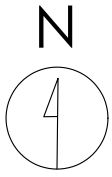

Crown copyright and database rights (2024) OS (100063368)

Title
Existing Site Plan

Address
173 London Road, Burgess Hill, West
Sussex, RH15 8LJ

Client

Job No. FS340
23702
Scale
1:500 @ A3

Issued
28/02/25

Key

- 1. Boundary of Petrol Filling Station
- 2. Elevation Line

All information is to be checked on site for accuracy and fit. Only drawings with WD status with the most recent revision are to be used for construction.

0 20m 40m