

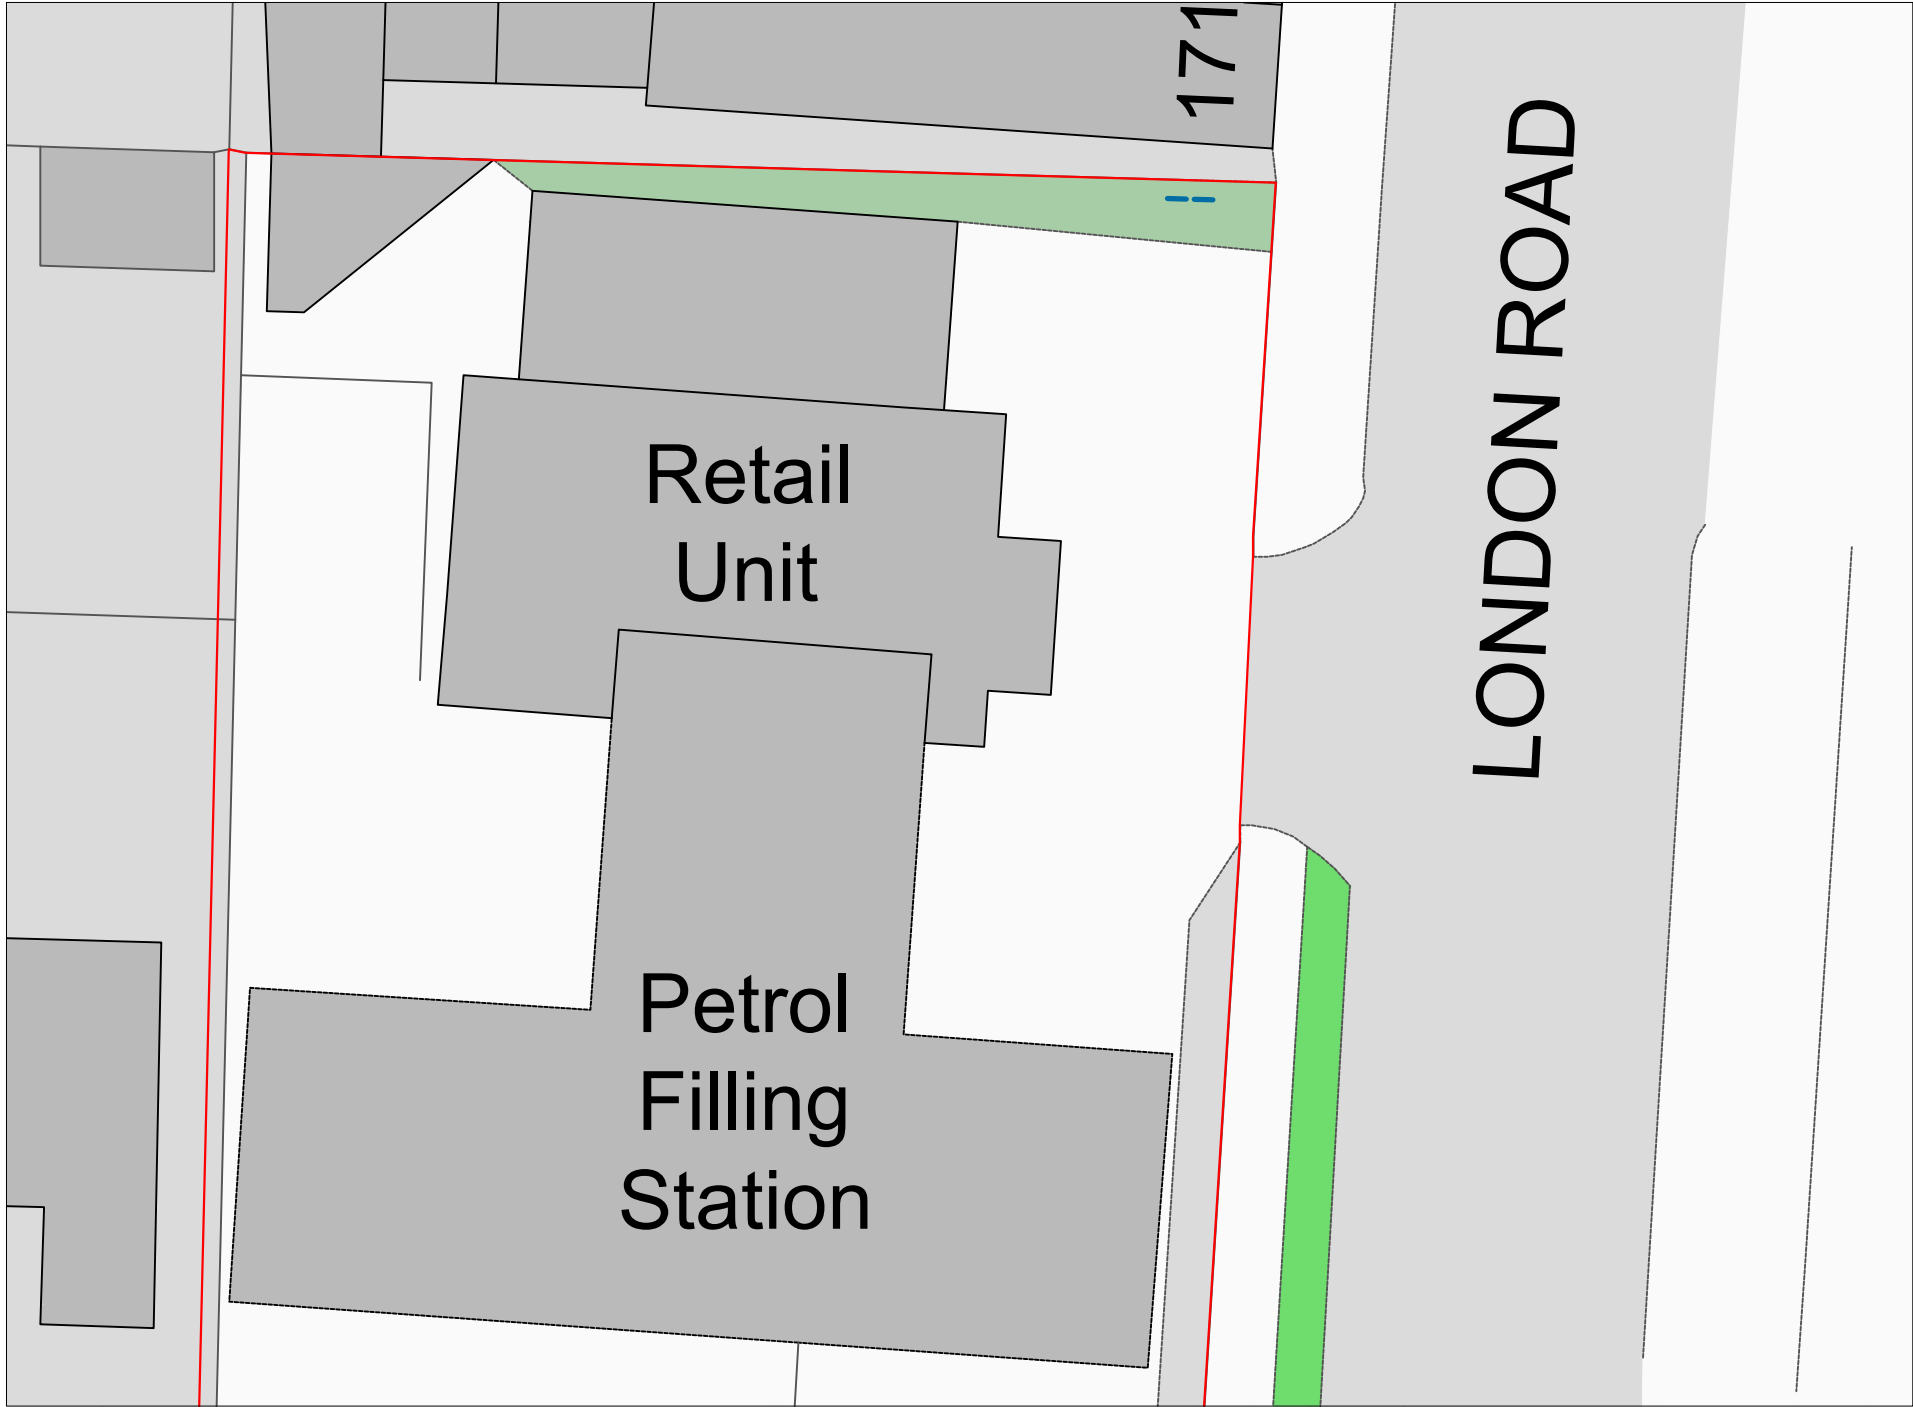


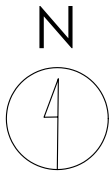

Crown copyright and database rights (2024) OS (100063368)

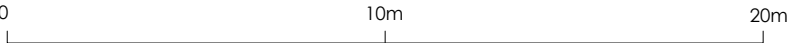

Title
Proposed Site Plan

Address
173 London Road, Burgess Hill, West
Sussex, RH15 8LJ

Client

Job No.
FS340
23702

Issued
28/02/25

Scale
1:200 @ A3

- Key**
- 1. Boundary of Petrol Filling Station
 - 2. Proposed Digital Display

All information is to be checked on site for accuracy and fit. Only drawings with WD status with the most recent revision are to be used for construction.