


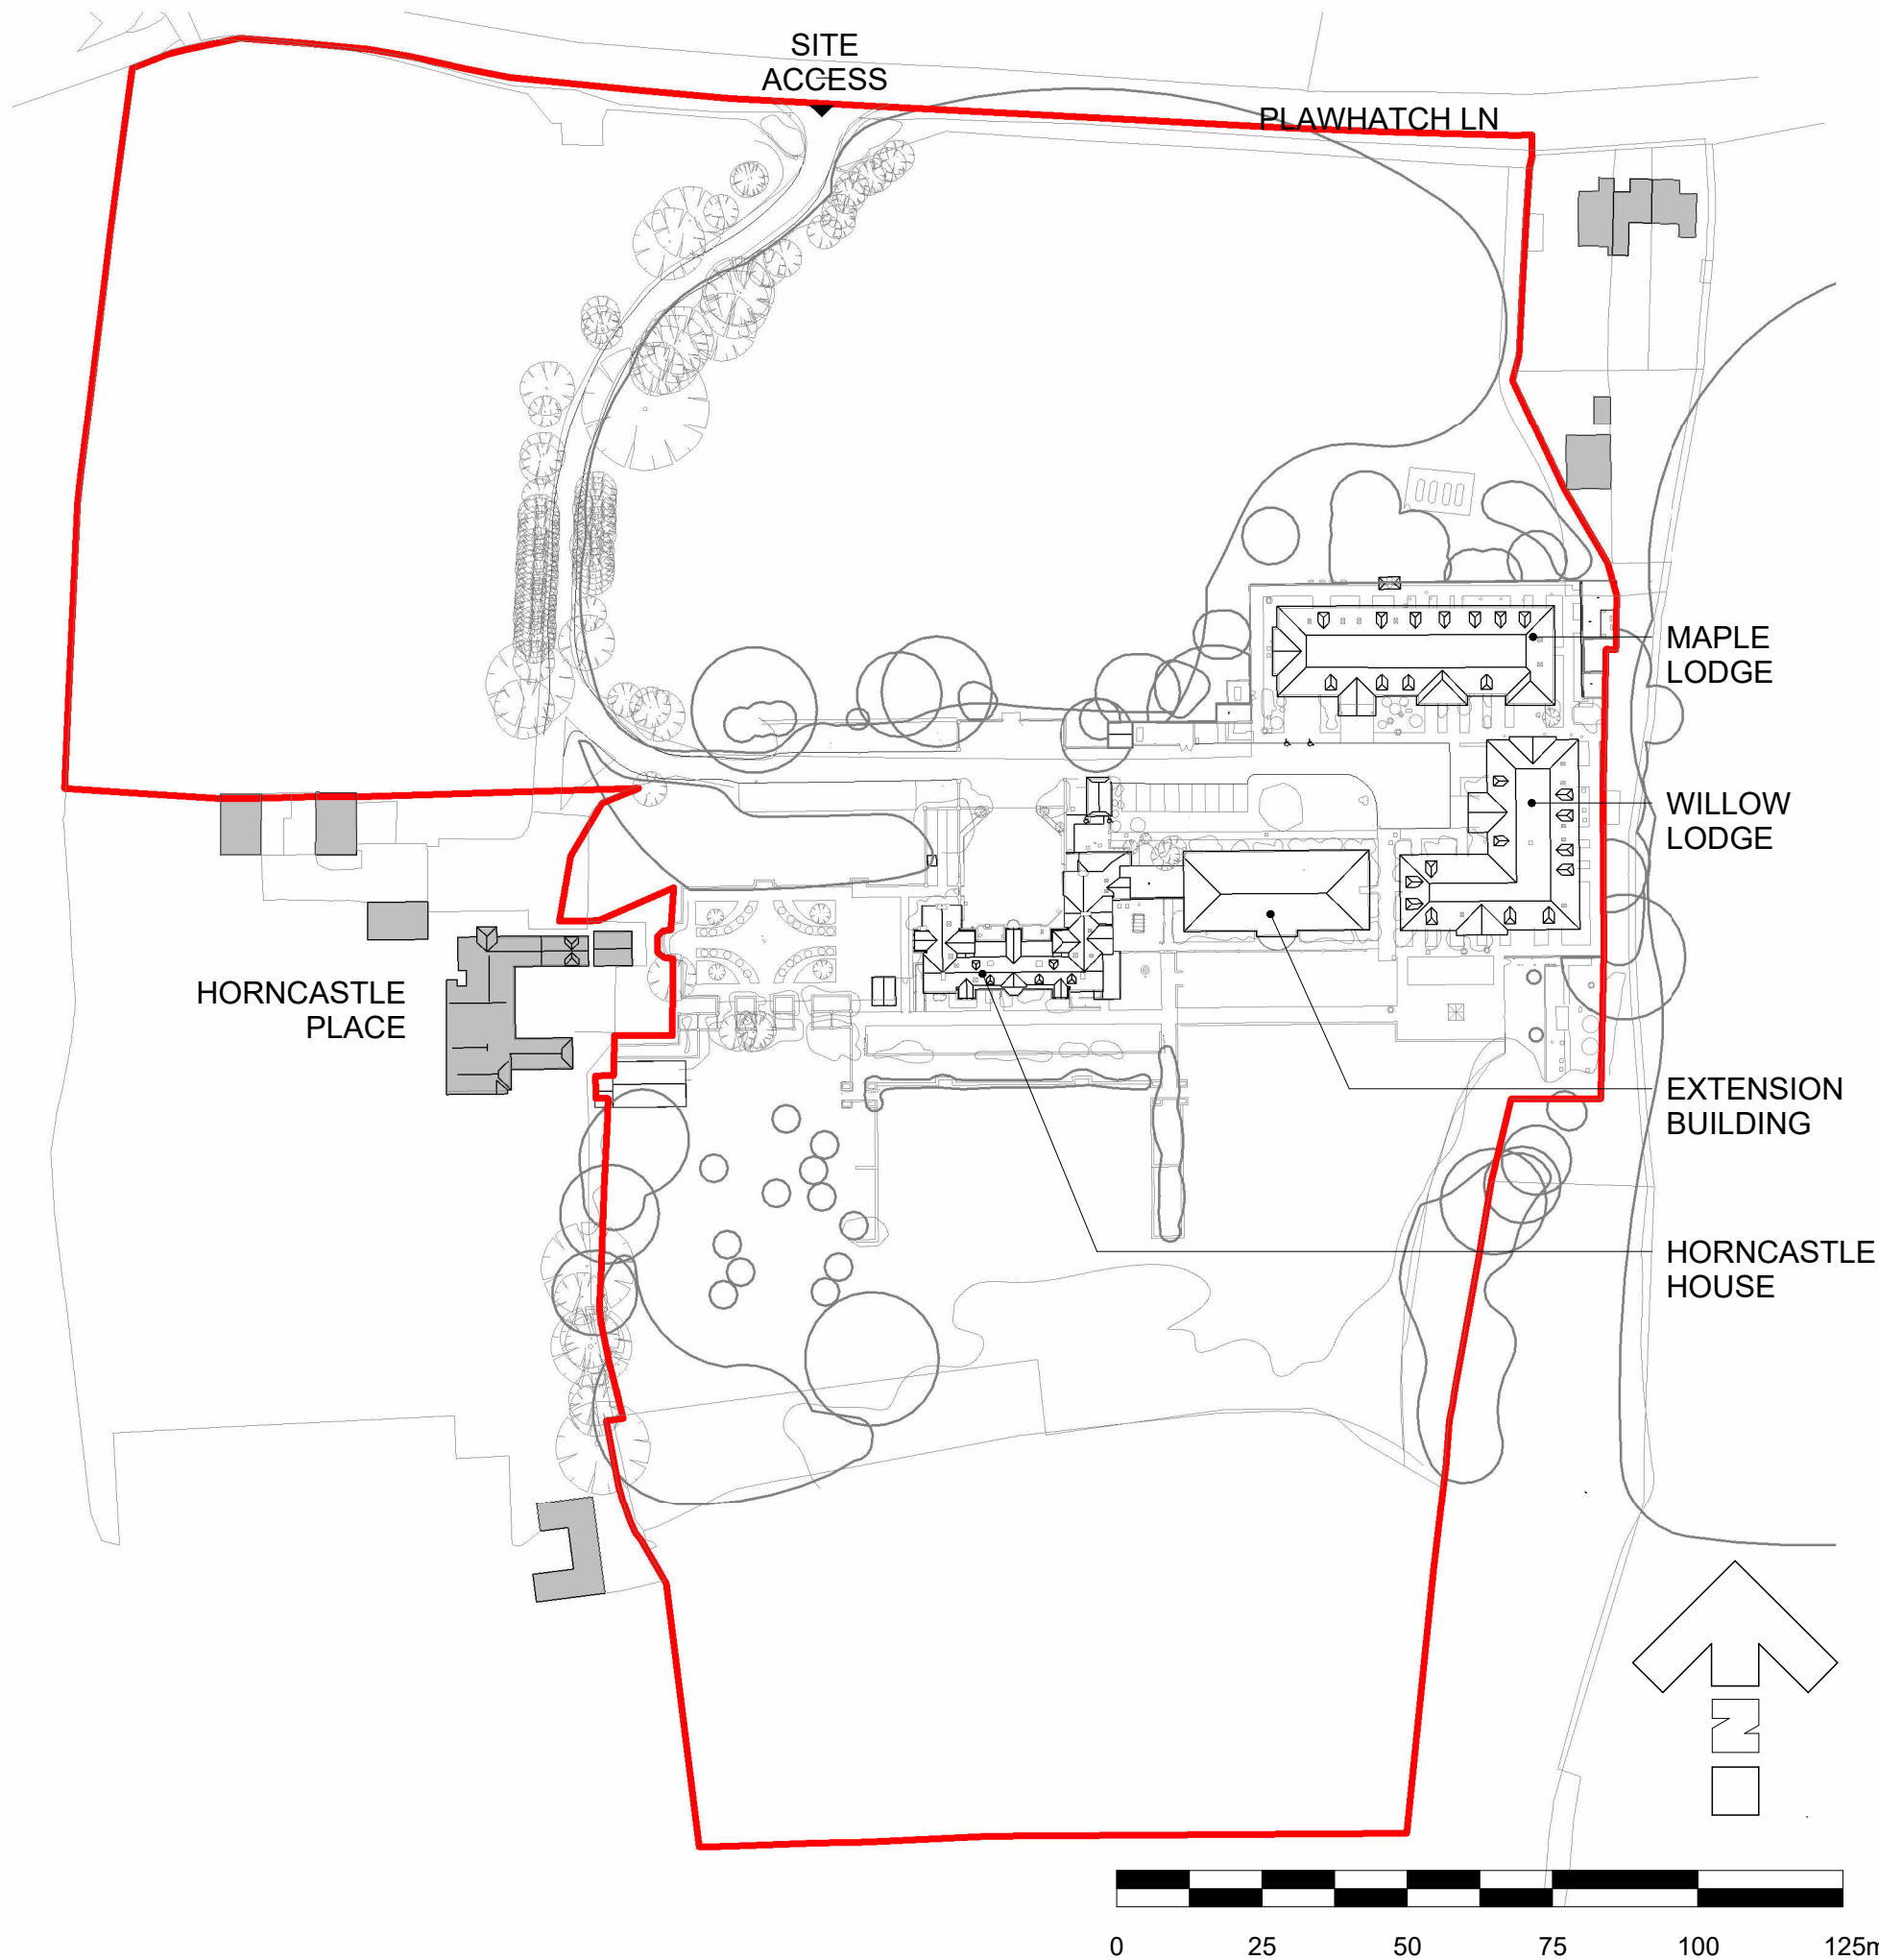

SITE AREA
5.61 Ha / 13.86 acres

A ISSUED FOR PLANNING		VK	MD	09/05/2025
Rev.	Description	Chkd	Initial	Date

CARLESS + ADAMS

01628 665131 enquiries@carless-adams.co.uk
carless-adams.co.uk

Design the best,
to live the best

Client
SPLENDID HEALTHCARE

Project
HORNCastle
EAST GRINSTEAD

Title
SITE LOCATION PLAN

CAP no.
A

scale	1 : 1250	author	SR	chk'd	MD	date	21/02/24	size	A3
-------	----------	--------	----	-------	----	------	----------	------	----

project.	org.	zone.	level.	type.	role.	class.	num.	status.	rev.
1034	CA	01			A		04		A

For construction purposes dimensions shall not be scaled & figured dimensions must be verified on site before work commences. This drawing is Copyright ©