



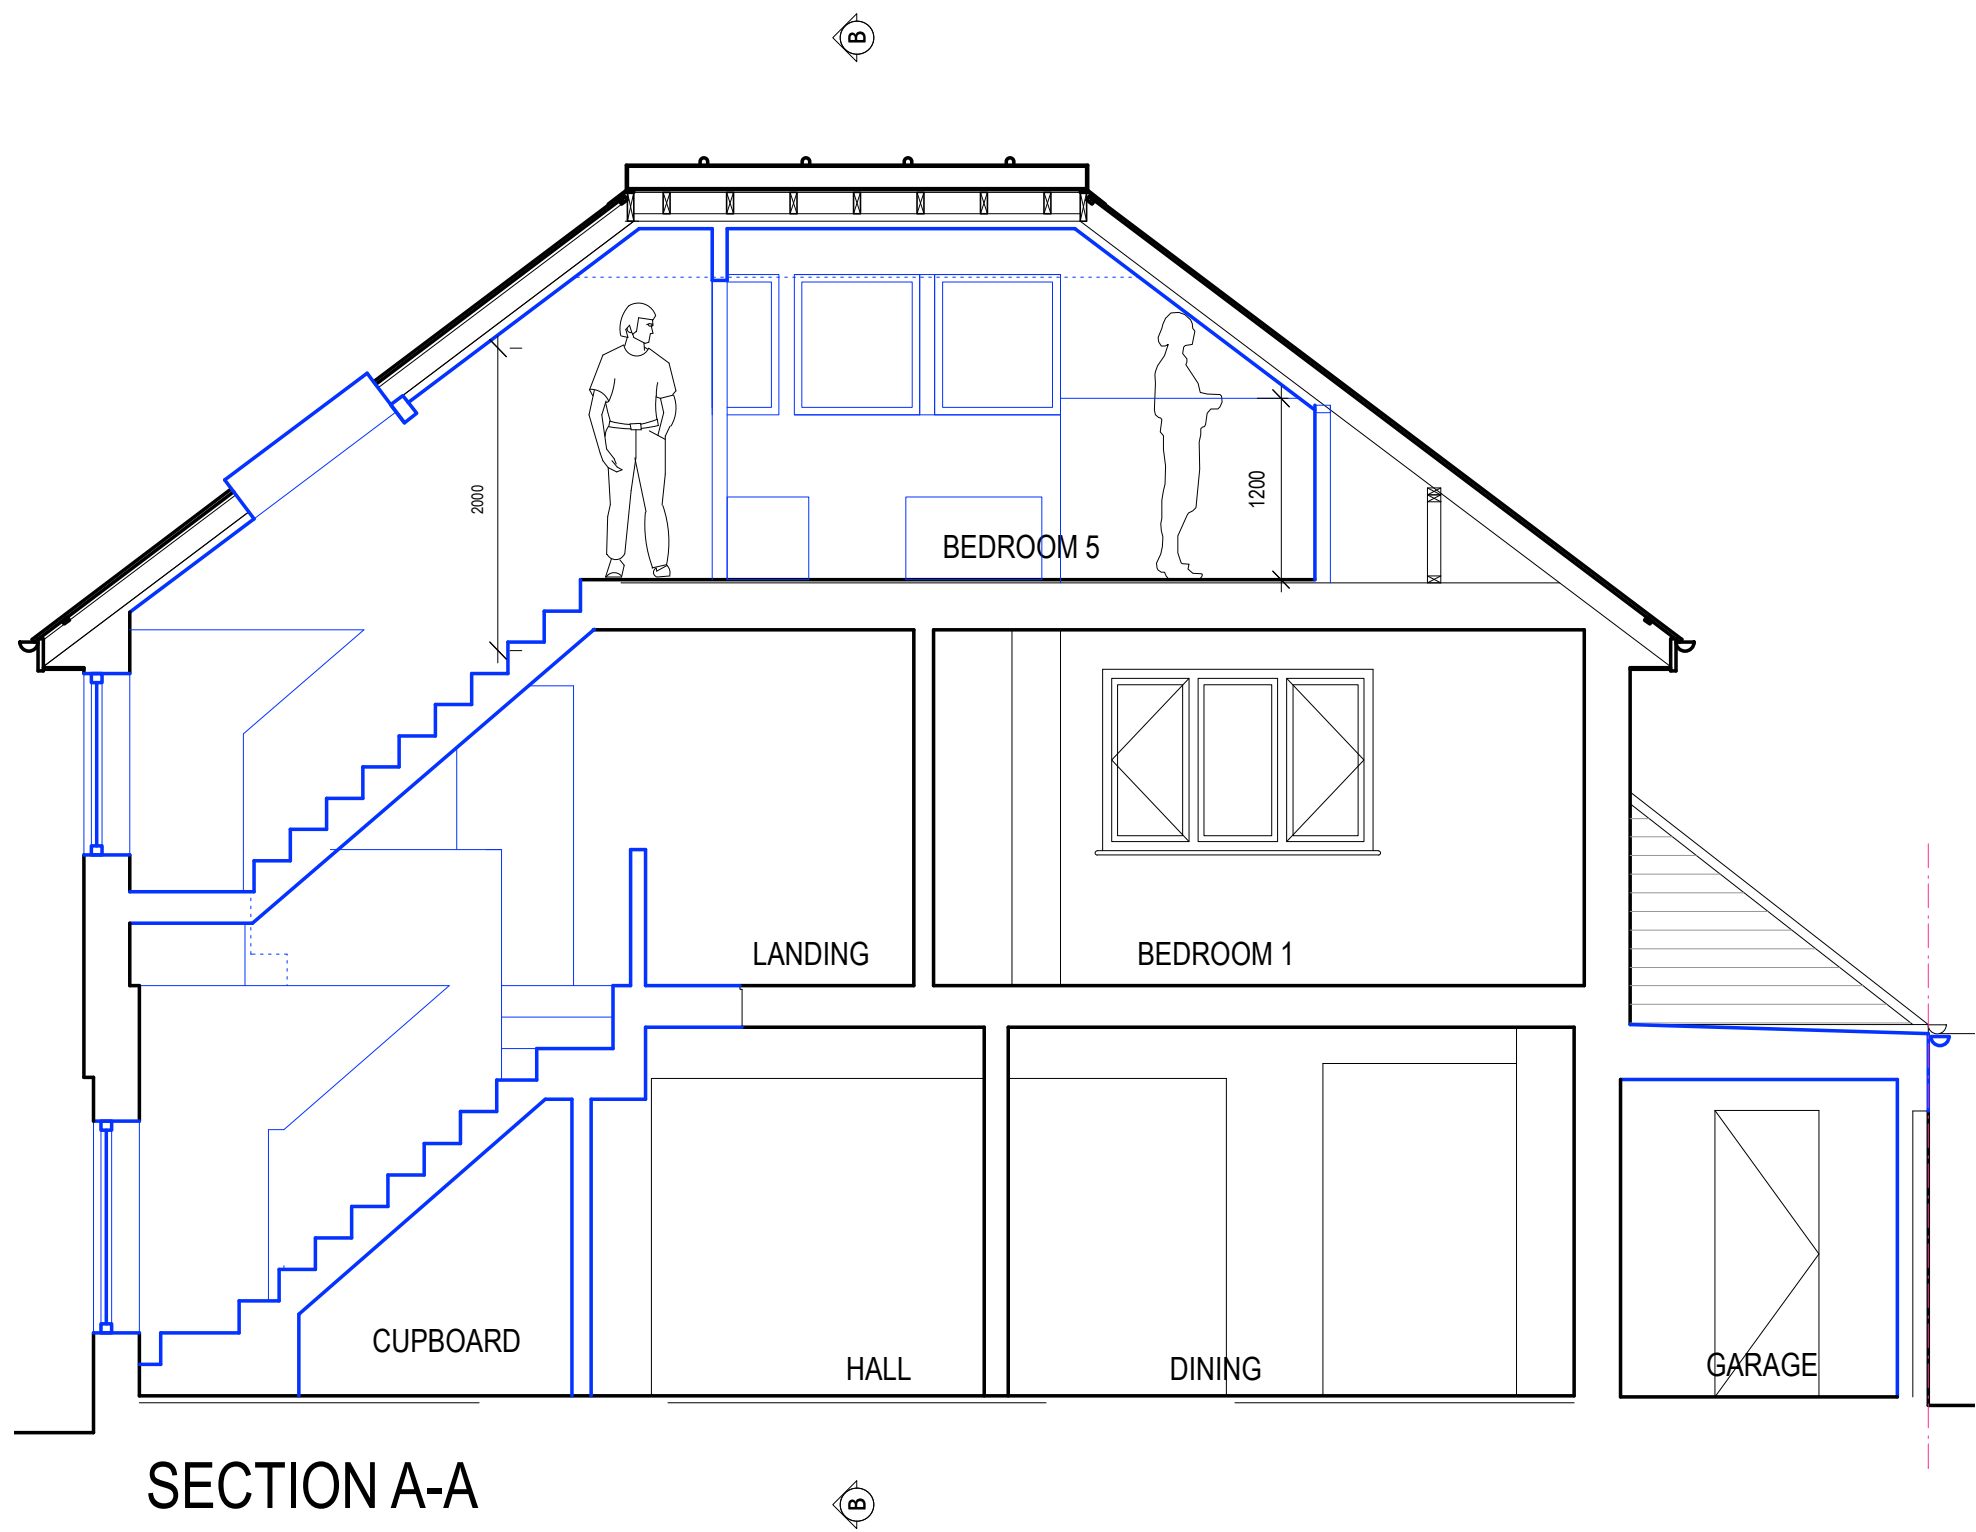


SECTION A-A

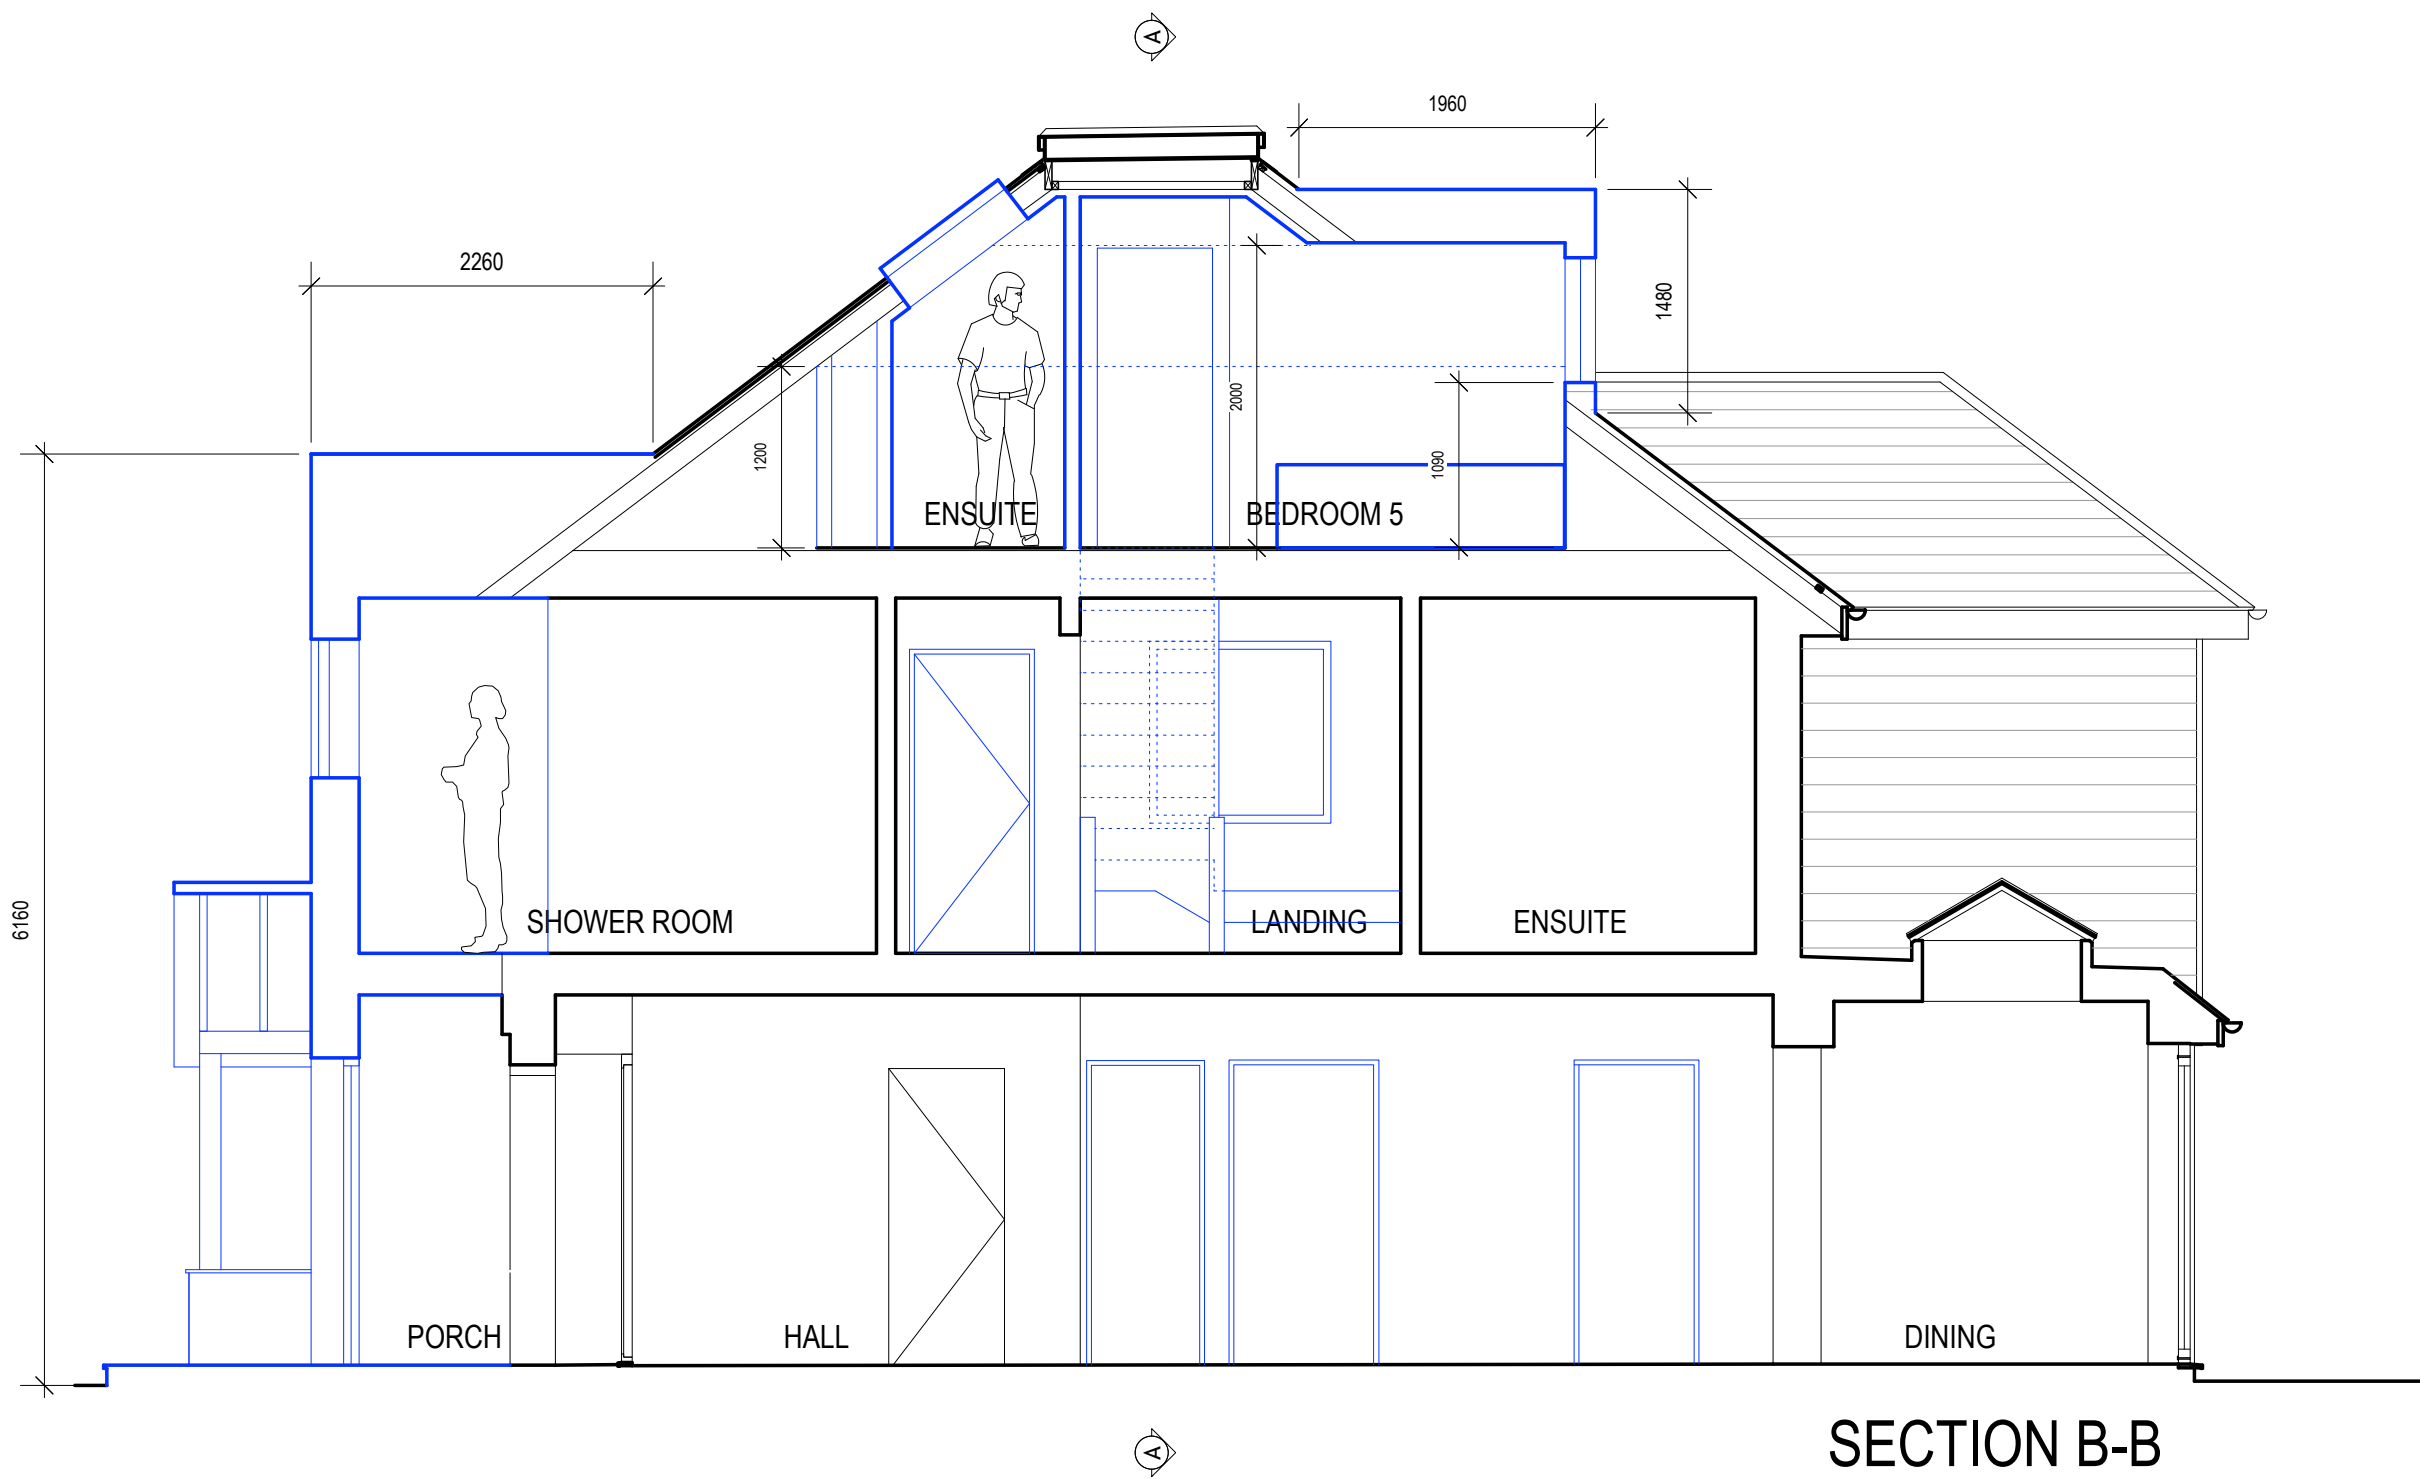

SECTION B-B

Notes:
Do not scale from this drawing. Main contractor to check all dimensions on site and report any discrepancies to the architect immediately. All dimensions are in millimetres unless otherwise indicated

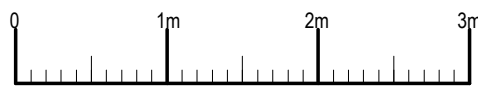

PLANNING

Project:	26 Semley Road
Drawing Title:	Proposed Sections A-A and B-B
Drawing No:	SR26.103
Date:	Jan 2025
Scale:	1:50@ A2

dparchitect
106B Dunstons Road
London SE22 OHE
t: 07951-739262
edpa.dpa@googlemail.com