


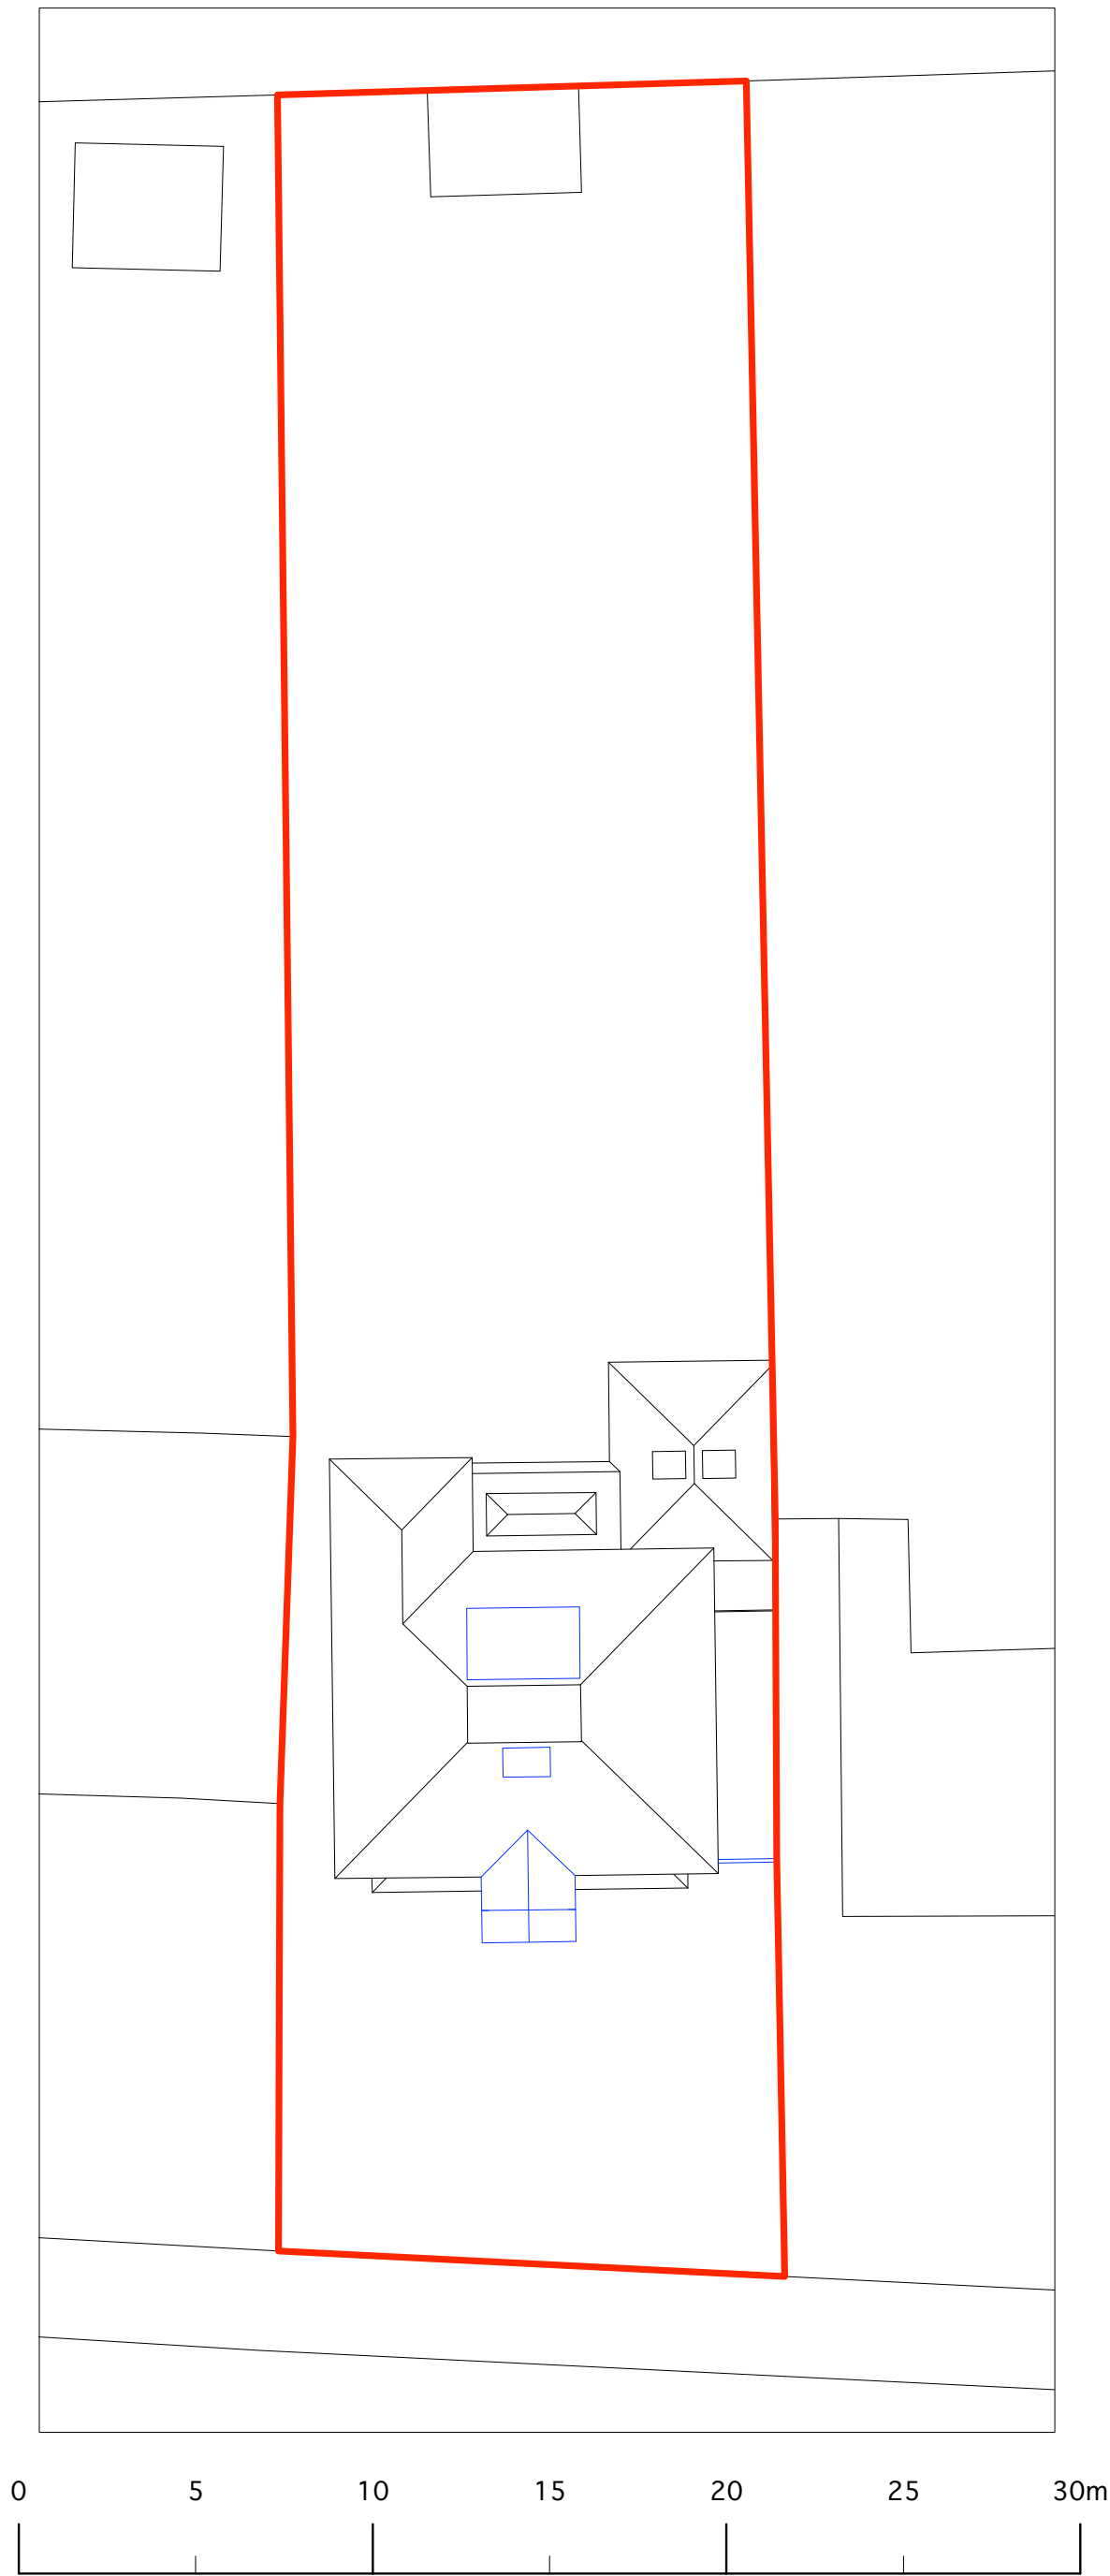

Notes:

Do not scale from this drawing. Main contractor to check all dimensions on site and report any discrepancies to the architect immediately. All dimensions are in millimetres unless otherwise indicated

PLANNING

Project:	26 Semley Road	
Drawing Title:	Block Plan	
Drawing No:	SR26.105	
Date:	Jan 2025	Scale: 1:200@ A3

dparchitect

106B Dunstons Road
London SE22 OHE

t: 07951-739262
edpa.dpa@googlemail.com