
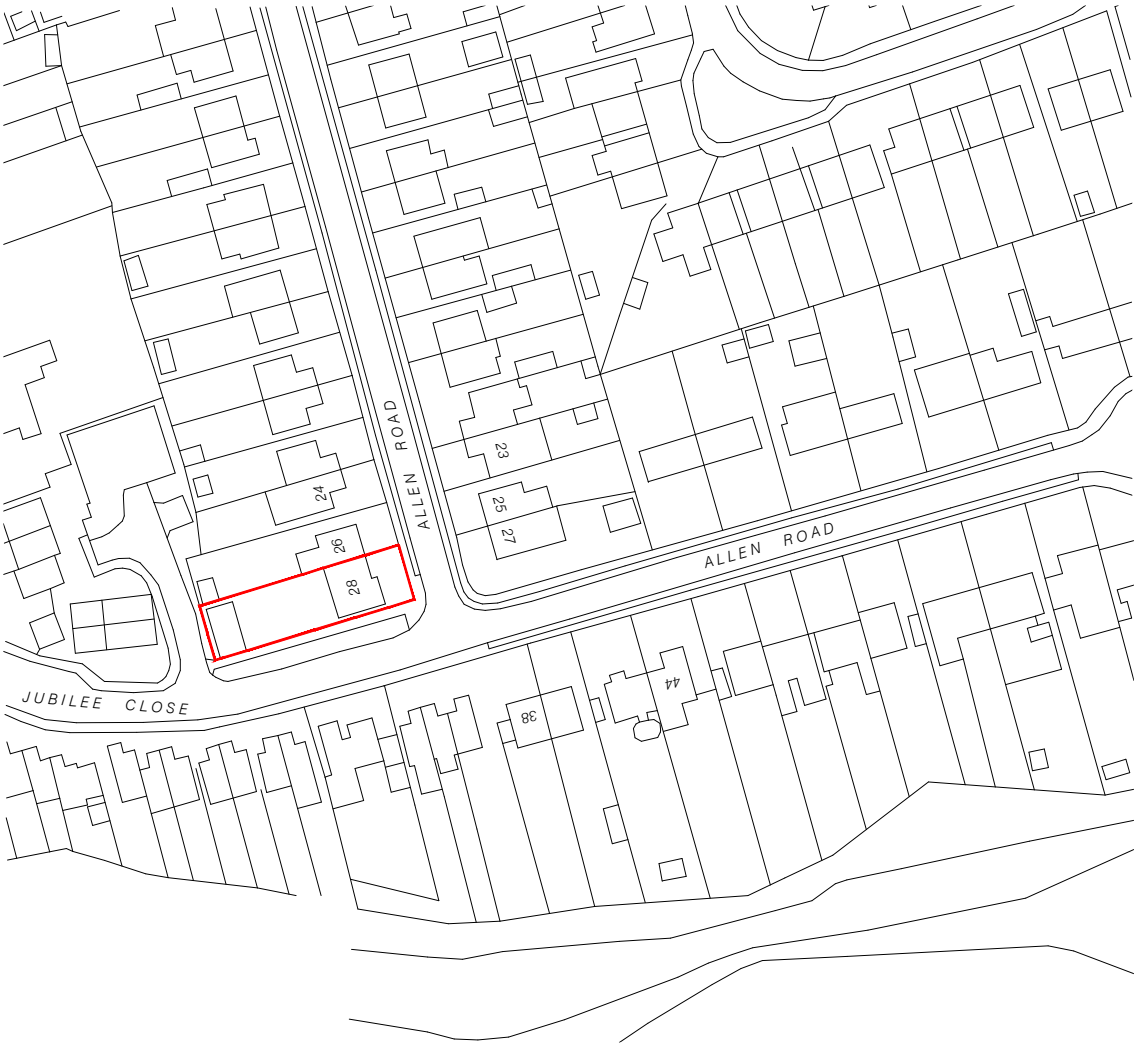


NOTES
This drawing is for planning use only,
structure and building control approval is
required before commencement of any
building works.do not reproduce this
drawing without permission, this drawing
is subject to copyright .

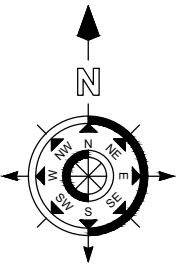

Issue	Notes	Drawn	Date
Express Plans Suite 12, 29 Belmont Road, Uxbrdge, UB8 1QS Tel: 07375 455206 Email: info@expressplans.co.uk Client Mr.D. Ullah 28 Allen Road Haywards Heath RH16 3PT Drawing Title LOCATION PLAN Scale 1:1250 Date 16/04/25 Checked AZ Drawn By AZ Drawing Number D09 Revision			