
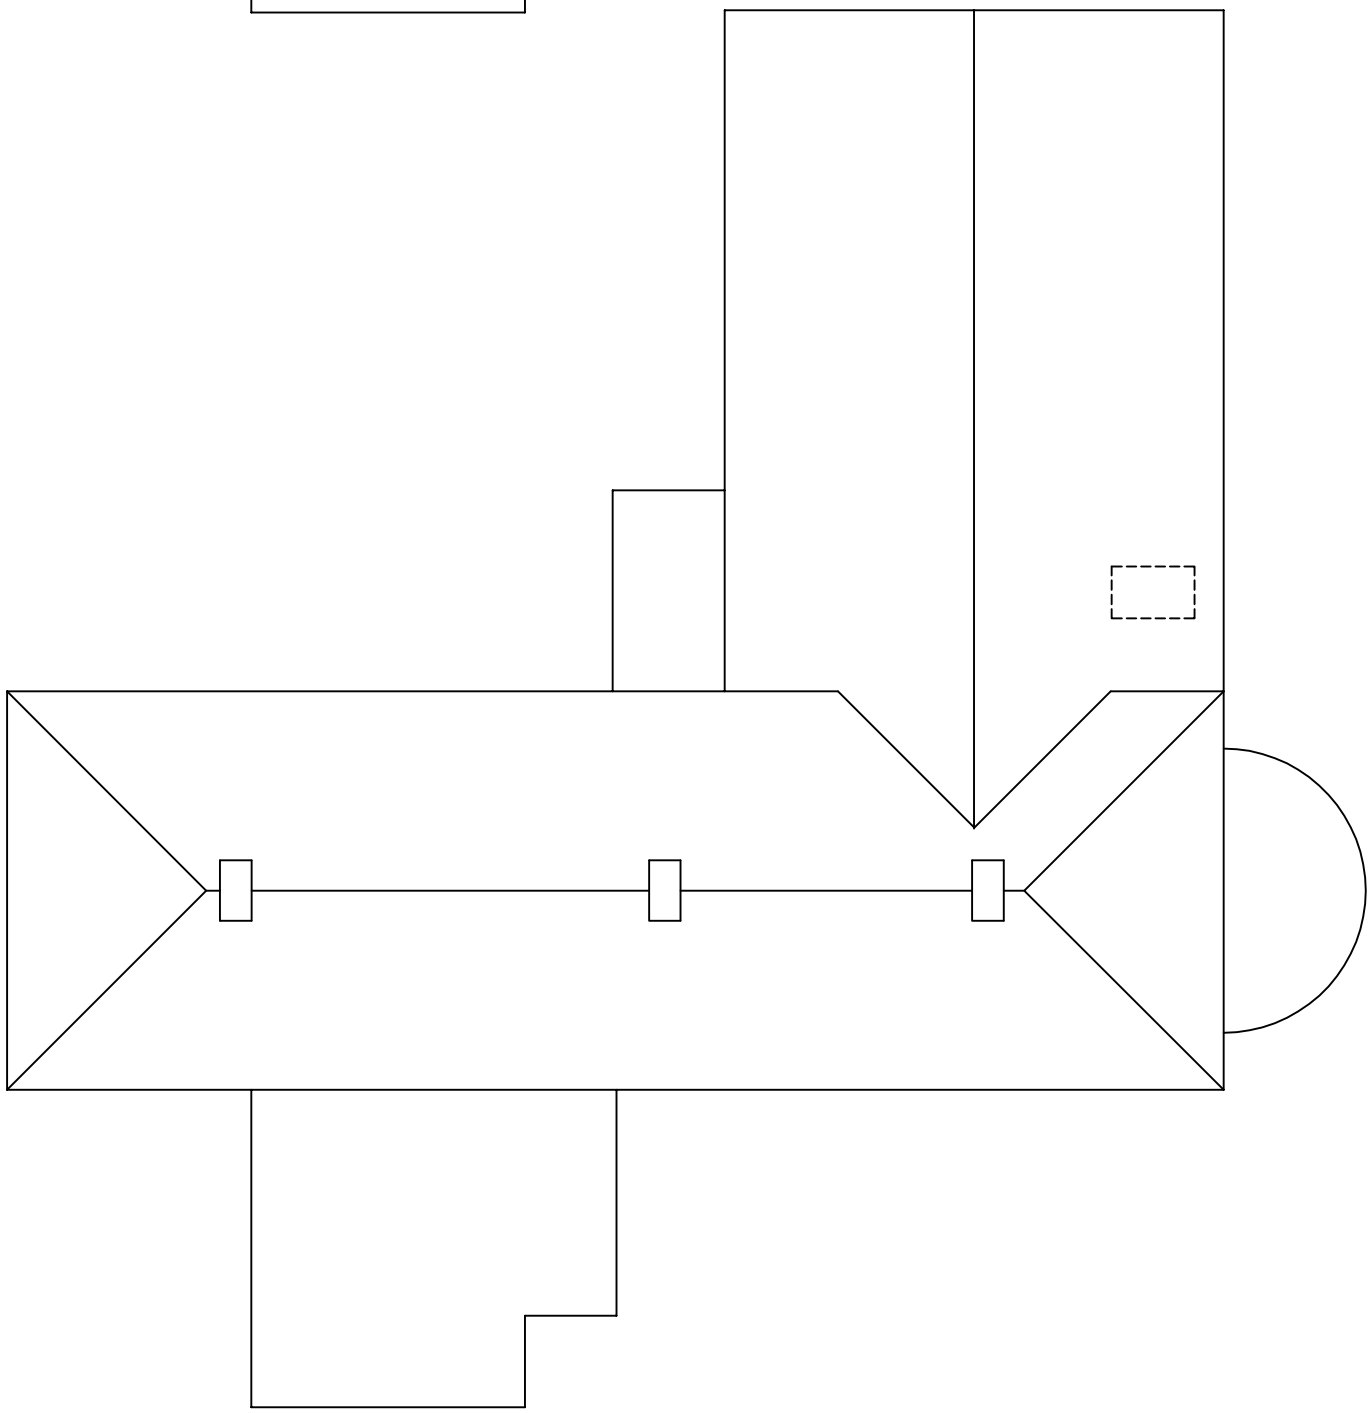
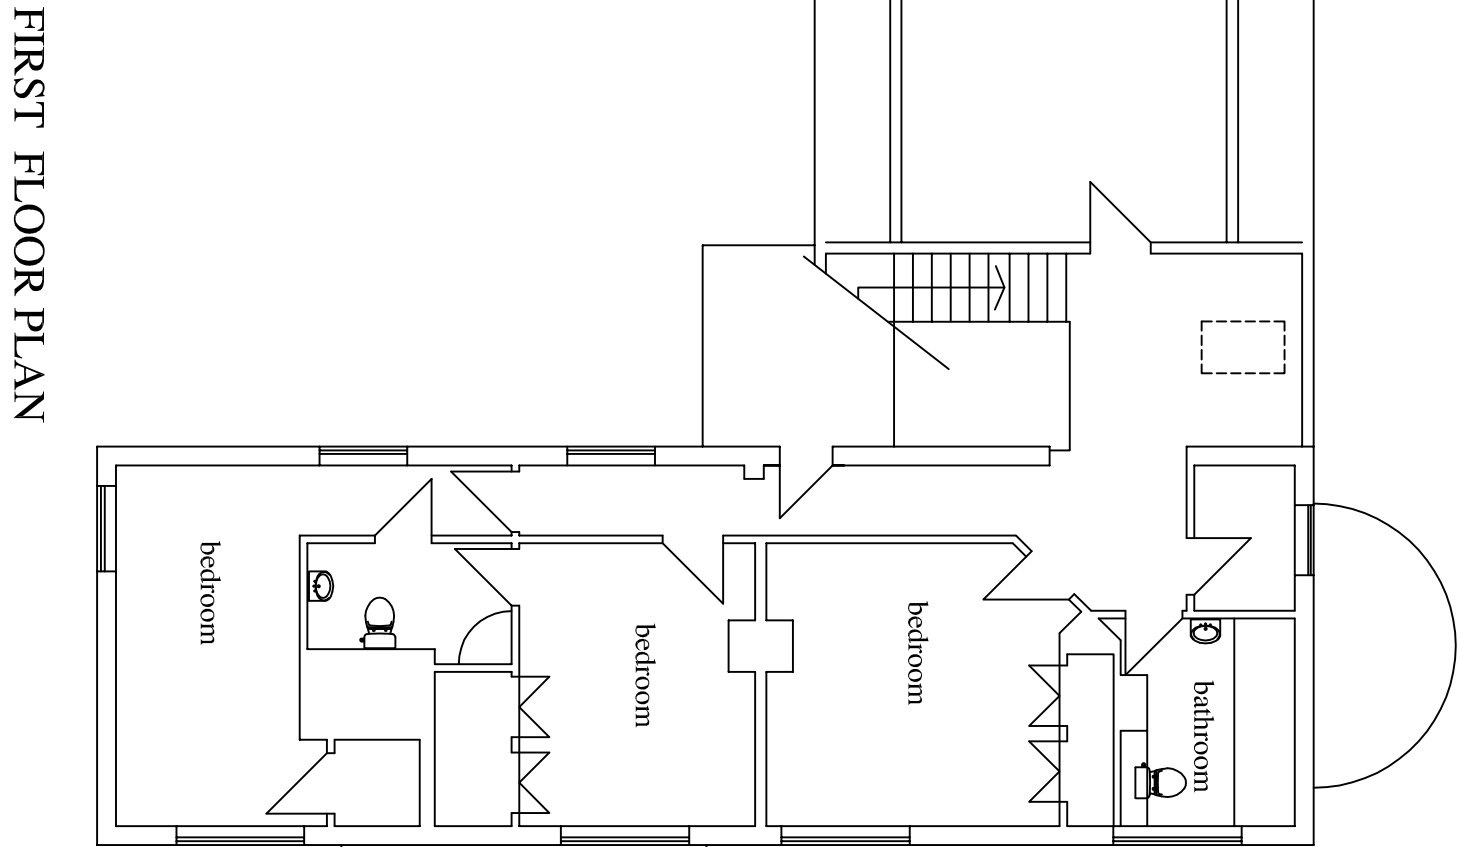
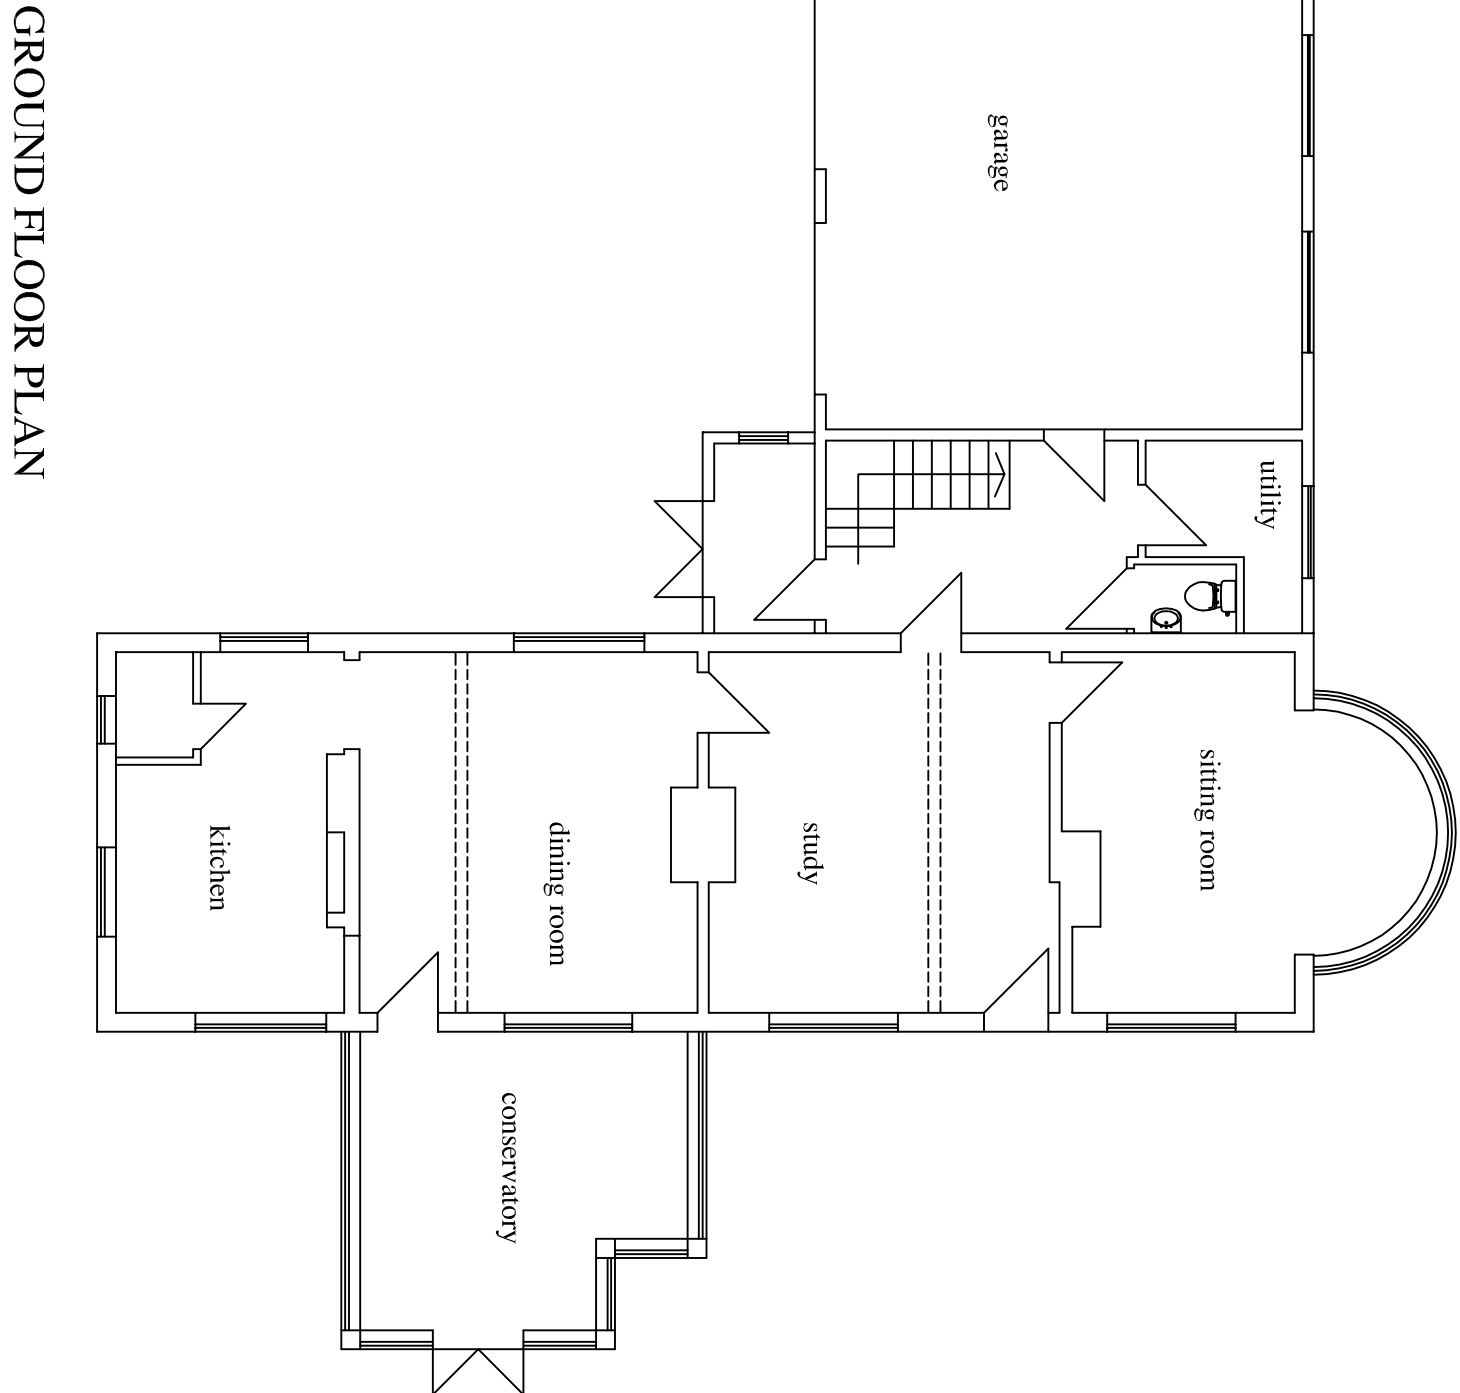
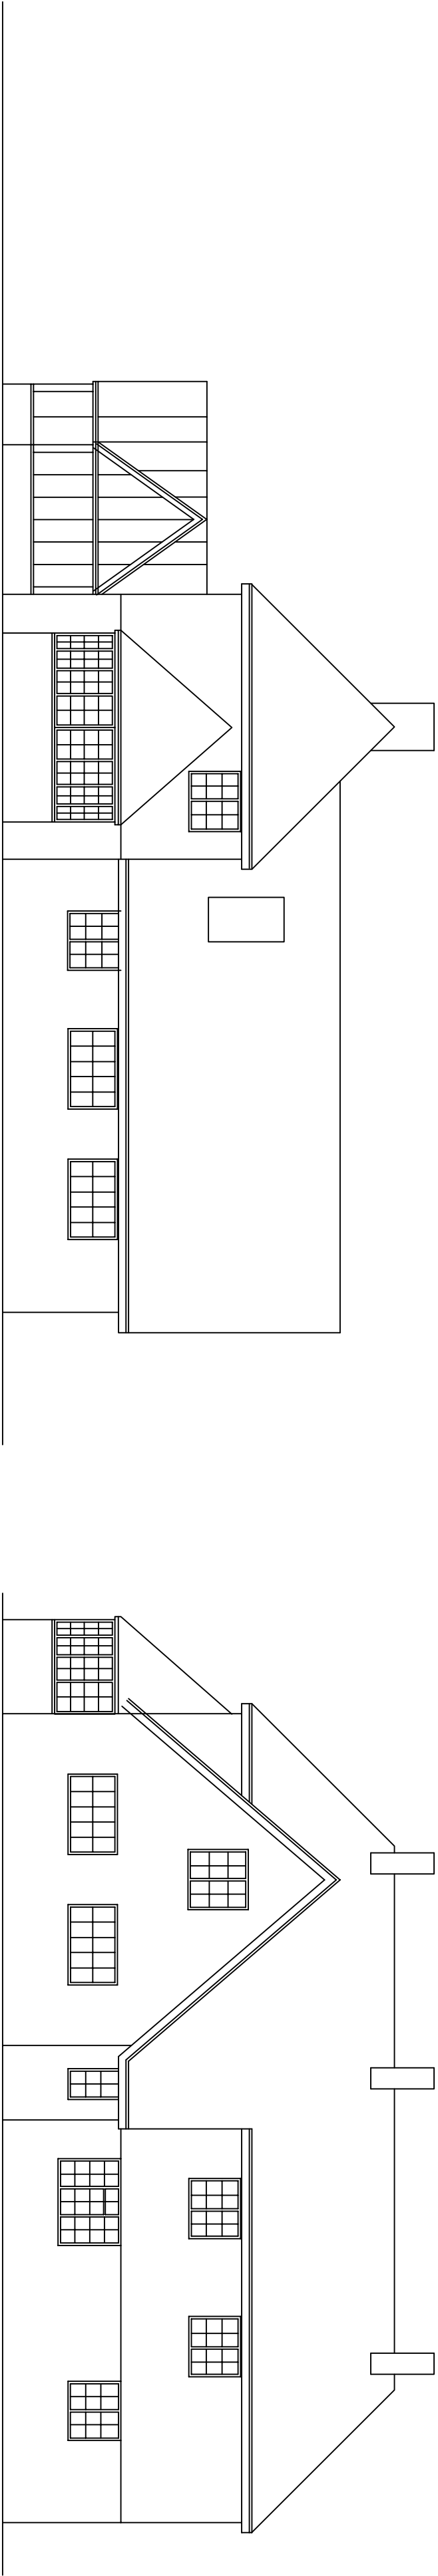


1. CONSULTING IS RESPONSIBLE FOR ALL SETTING
OUT AND MUST CHECK DIMENSIONS ON SITE
BEFORE WORK IS PUT IN HAND.


REVISIONS

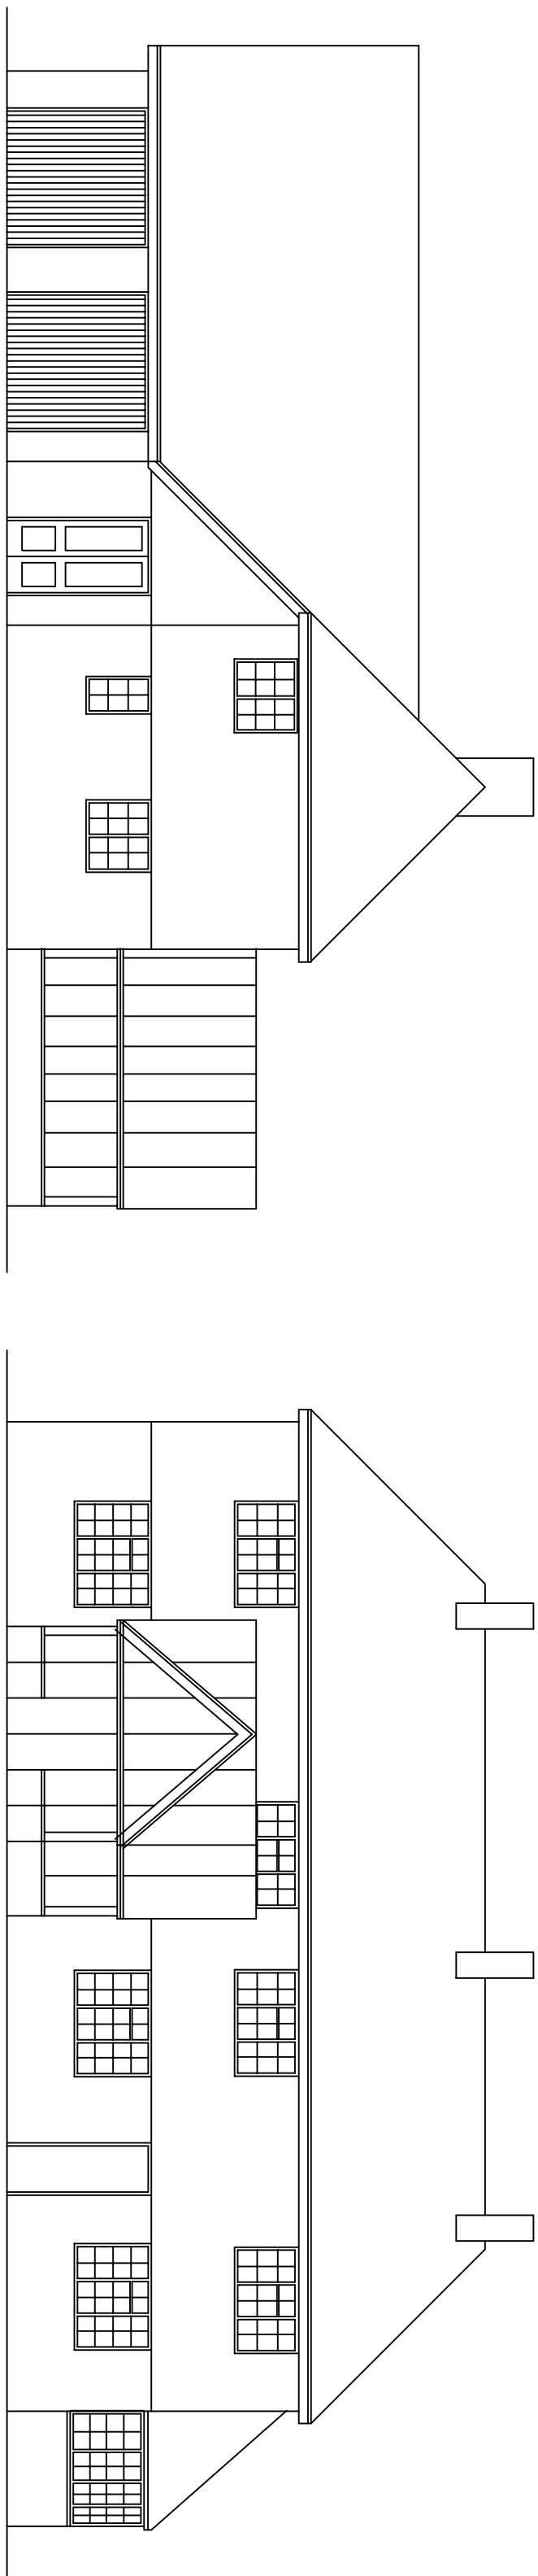

GROUND FLOOR PLAN

FIRST FLOOR PLAN

ROOF PLAN

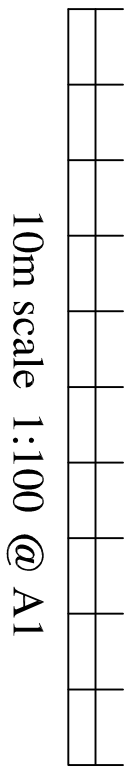

PROJECT TITLE
BOLNEY GRANGE FARM
STAIRBRIDGE LANE
HAYWARDS HEATH
WEST SUSSEX
RH17 5PA

AS EXISTING

DAVID FRY
architect

dfr.architects@gmail.com
tel. 07860 - 191198

SCALE	1:100	PWG. NO.	1184-01	-
DATE	JAN 18			
DRAWN	DF			