


Legend

- Main River
- Site Boundary
- Flood Zone 3b
- Flood Zone 3a
- Flood Zone 3 +CC
- Flood Zone 2

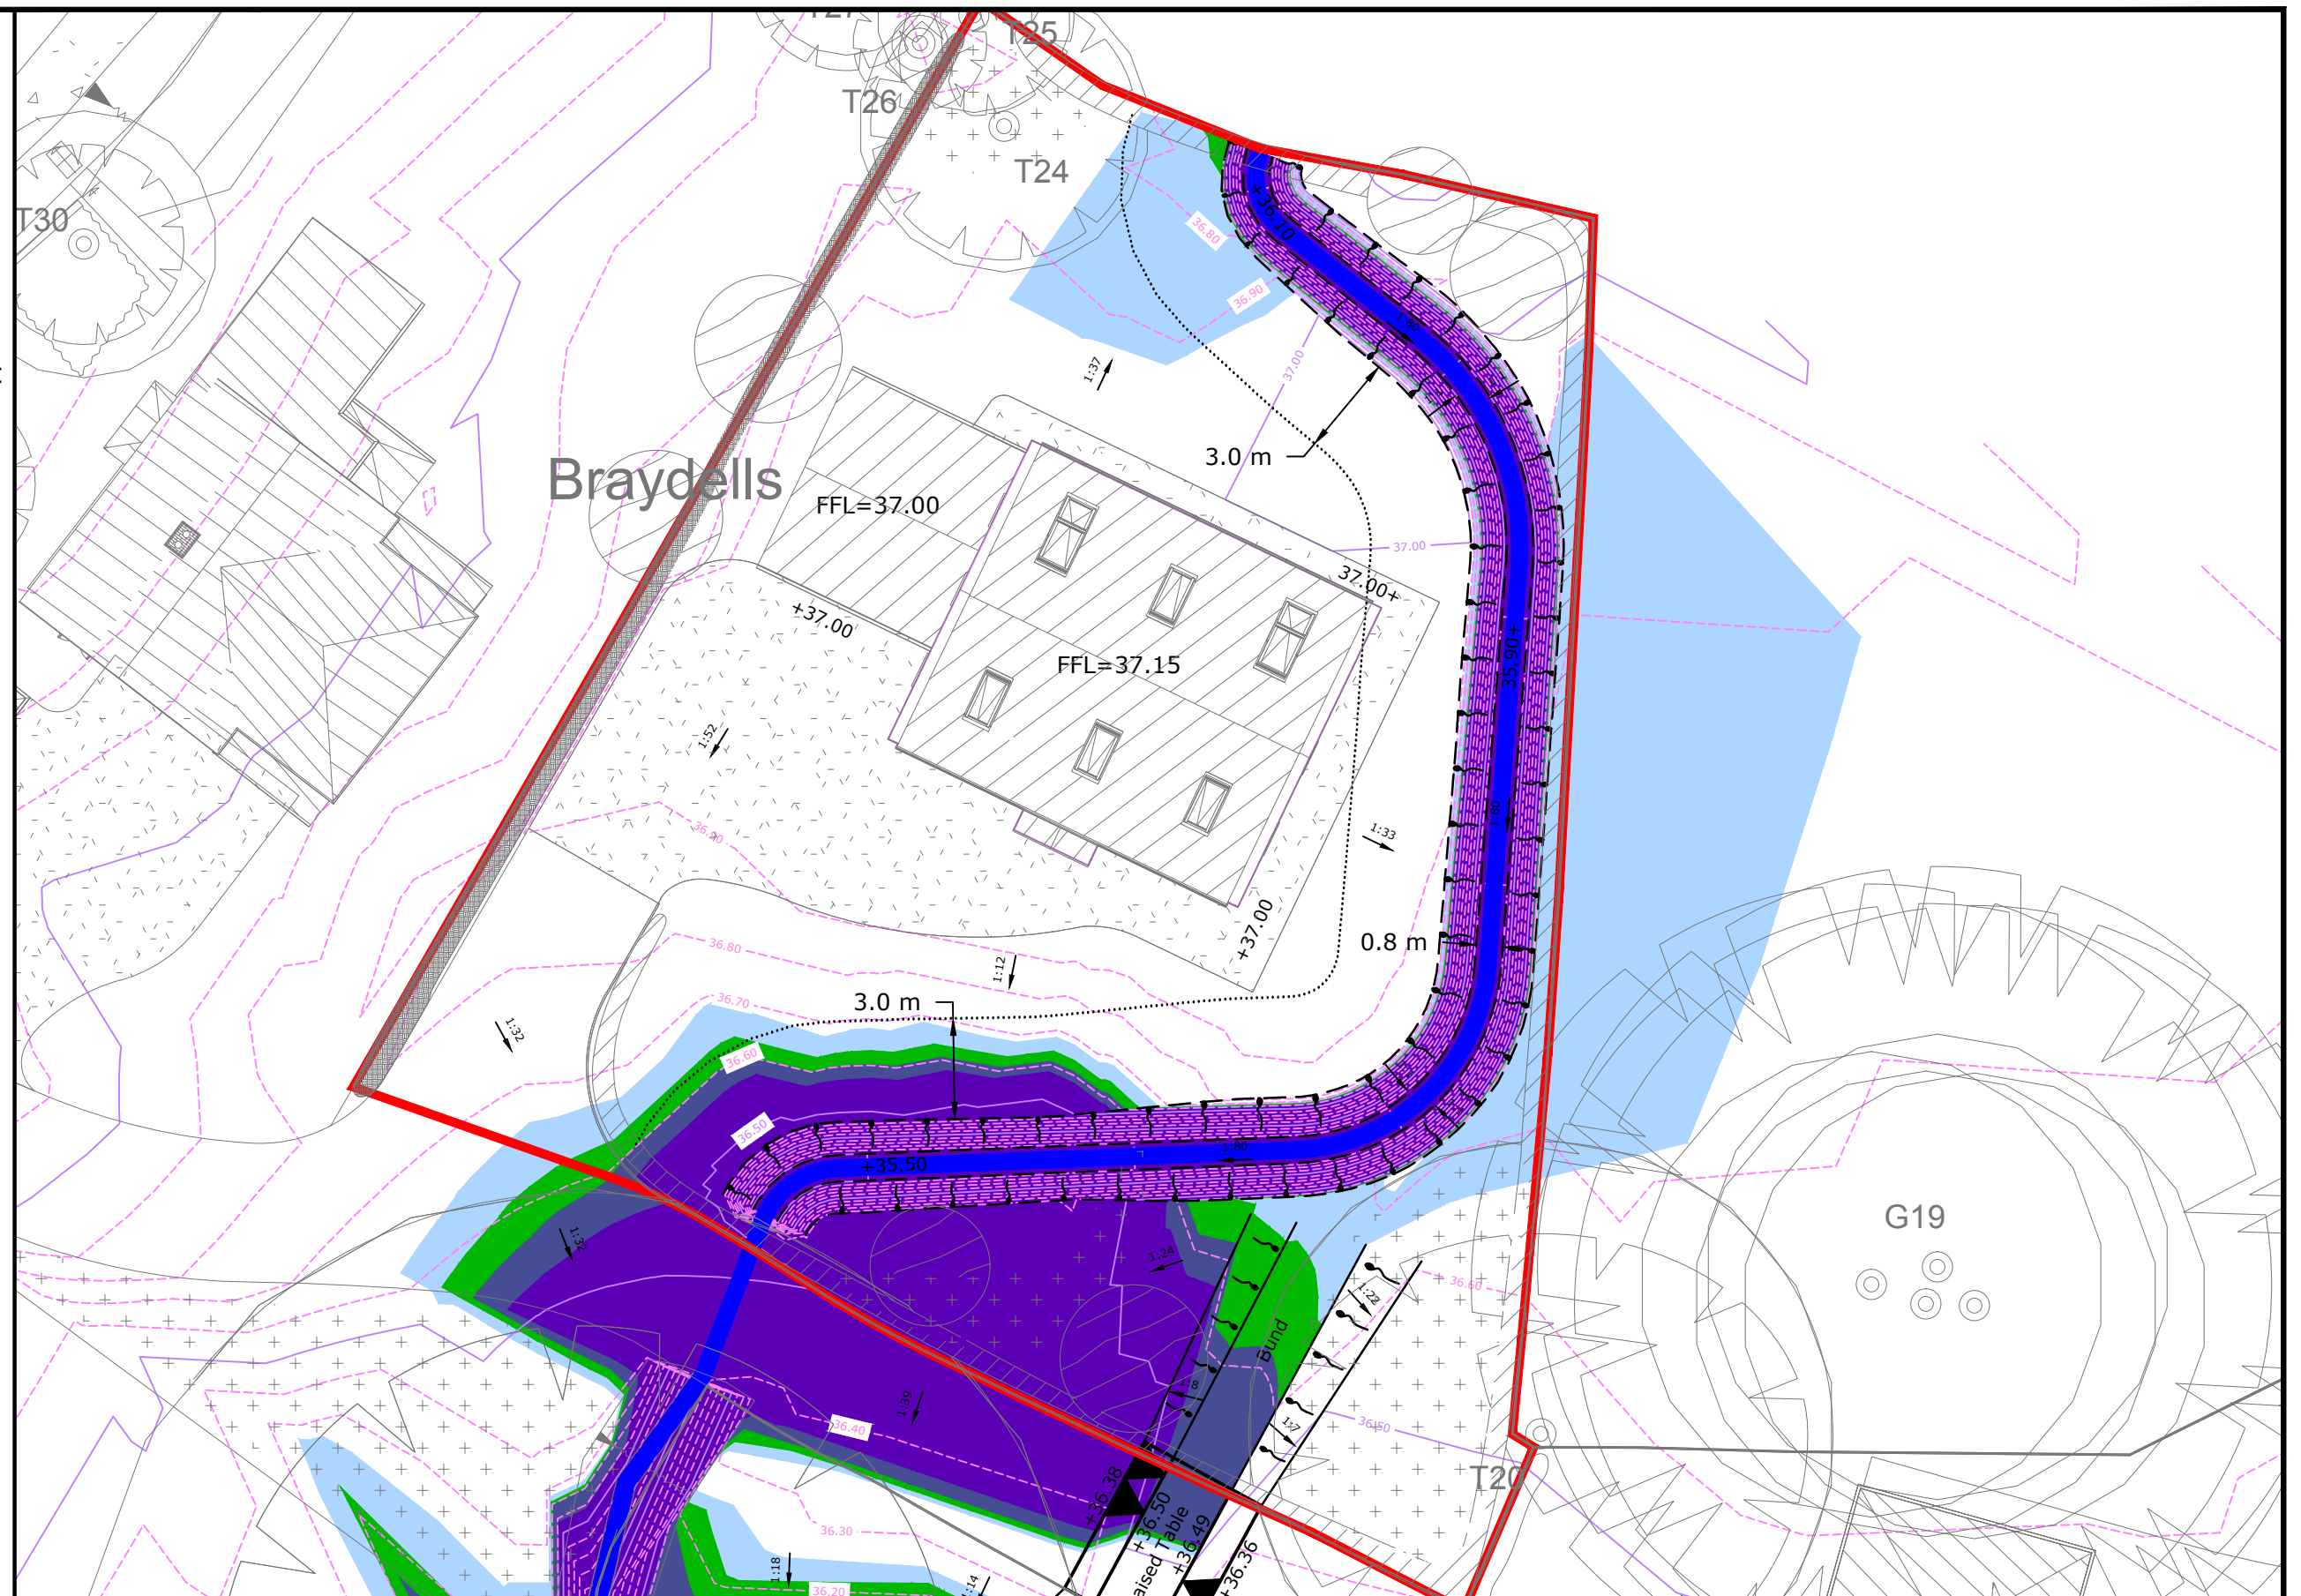

John Silberbauer

Braydells
Hurstwood Lane

Surface Water Flood Modelling for proposed site
with proposed contours (0.1m spacing)

LANMOR Consulting
Civil Engineers & Transport Planning

Thorogood House, 34 Tolworth Close, Surbiton, Surrey, KT6 7EW
Telephone: 0208 339 7899 Fax: 0208 339 7898
E-mail: info@lanmor.co.uk
www.lanmor.co.uk

SCALE 1:200

DRAWN BY RS

PRJ No. 181118

DWG No. 181118/FRA/13