
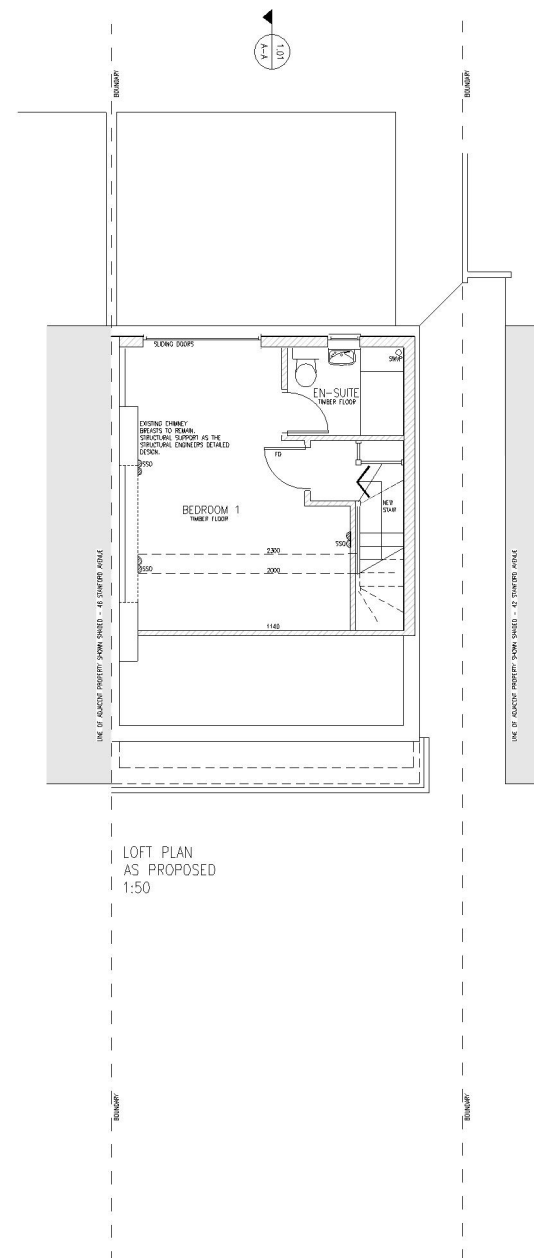
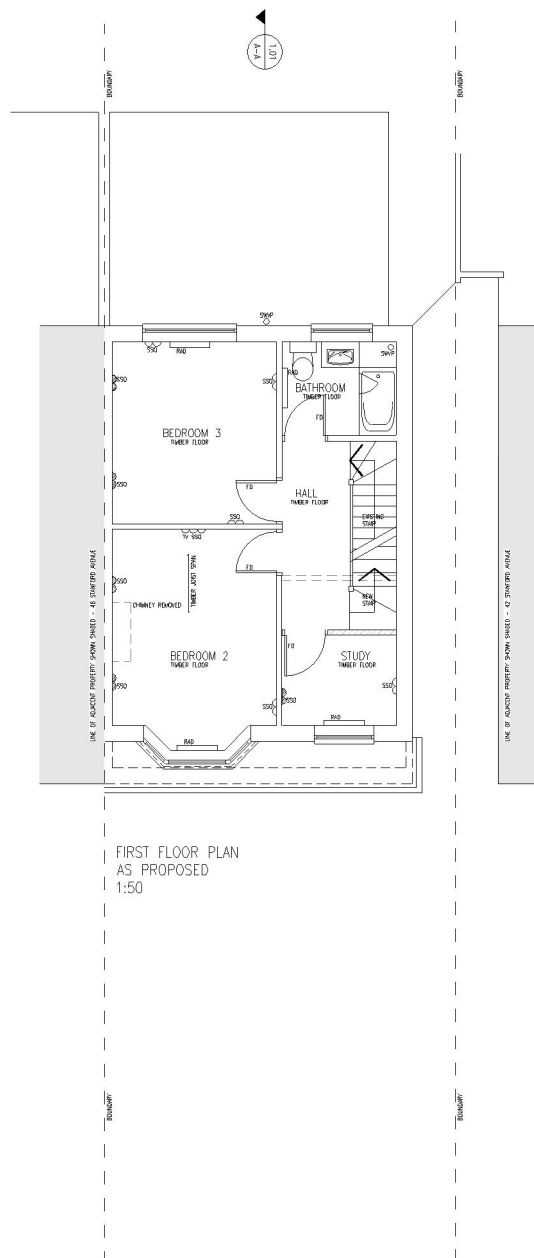


NOTES

- DO NOT SCALE OFF THIS DRAWING EXCEPT FOR PLANNING PURPOSES
- CHECK ALL DIMENSIONS ON SITE BEFORE ANY WORK IS COMMENCED
- ALL GOODS MATERIALS AND WORKMANSHIP MUST CONFORM WITH CURRENT BUILDING REGULATIONS, BRITISH STANDARDS AND CODES OF PRACTICE
- COPYRIGHT OF THIS DRAWING IS RETAINED BY THE ARCHITECT AND IT MUST NOT BE REPRODUCED WITHOUT WRITTEN CONSENT

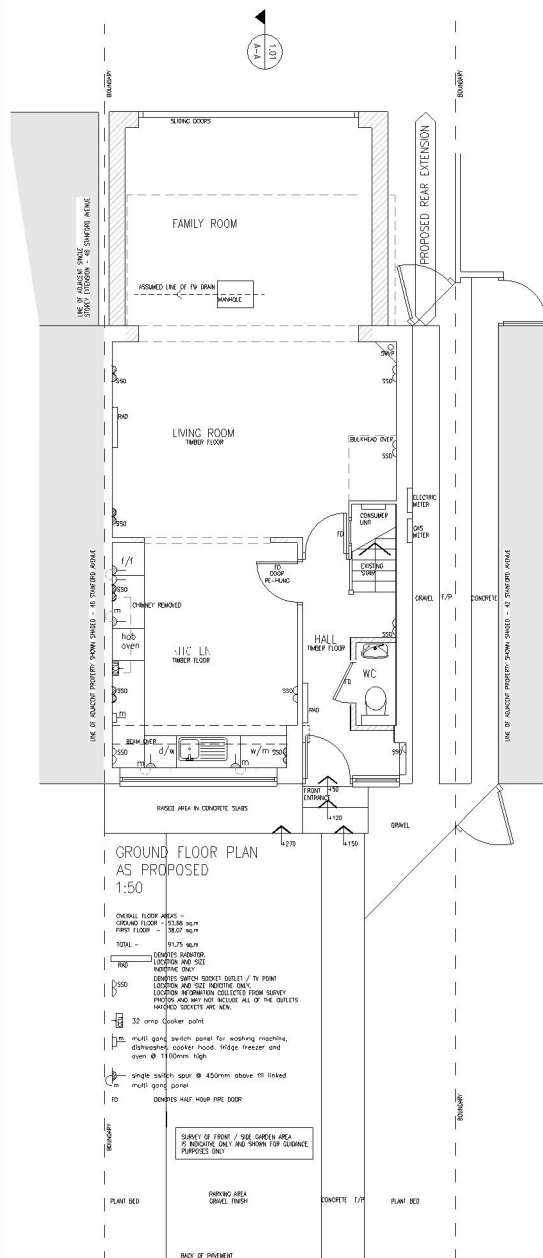

REV	DATE	BY	AMENDMENT
folkes architects The Old Forge 1 Church Street Burgess Hill West Sussex BN26 8JL			
CLIENT Rosie Tate			
JOB TITLE 44 Stanford Avenue Hassocks West Sussex BN6 8JL			
DRAWING TITLE Plans as proposed			
DATE March 2025	SCALE 1:50 @ A1	DRAWN BY JB	CHECKED BY TMF
JOB NO. 25014	DRAWING NO. 2.01	REVISION	