


Location Plan

Site Address: Great Thorndean Barn, Slough Green Lane, Warninglid, RH17 5SL

Date Produced: 28-Mar-2025

Scale: 1:1250 @A3

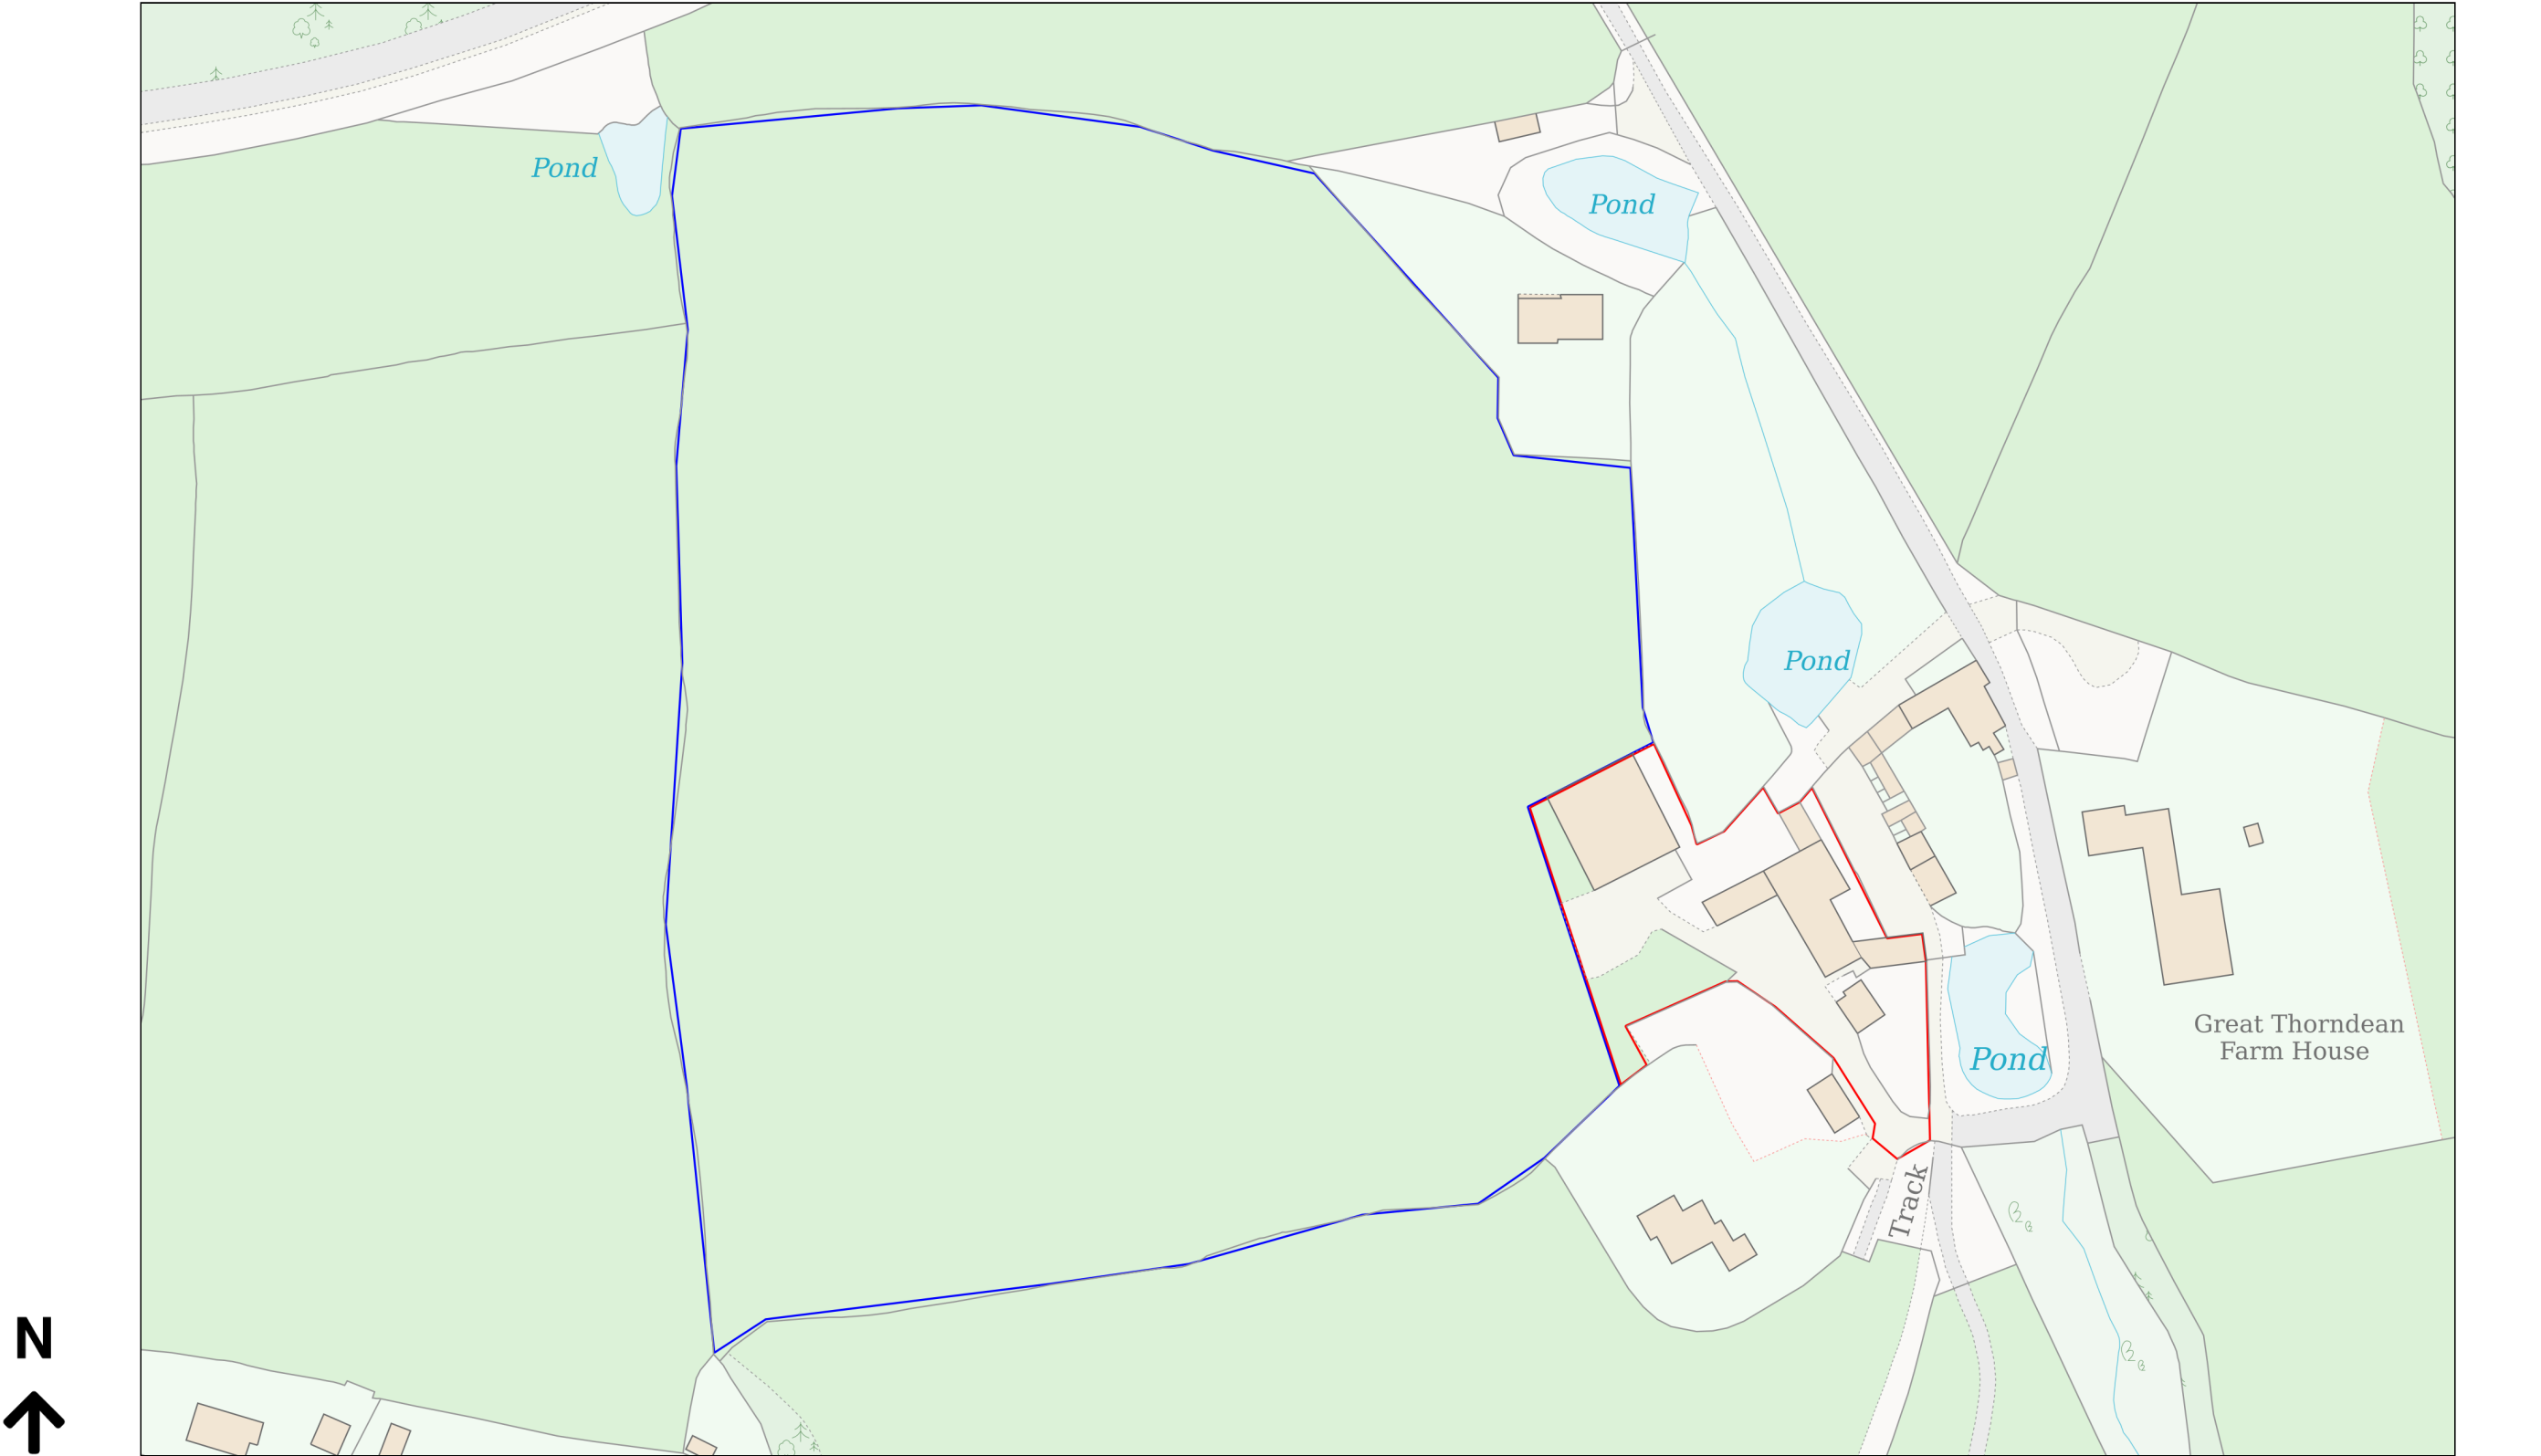

Planning Portal Reference: PP-13874191v1

