
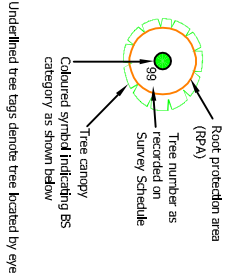
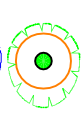
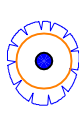




Tree Categories

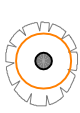

Underlined tree tags denote tree located by eye

-  **Category A tree**
BS5837 2012
-  **Category B tree**
BS5837 2012
-  **Category C tree**
BS5837 2012
-  **Category U tree**
BS5837 2012

Arboricultural Strategy

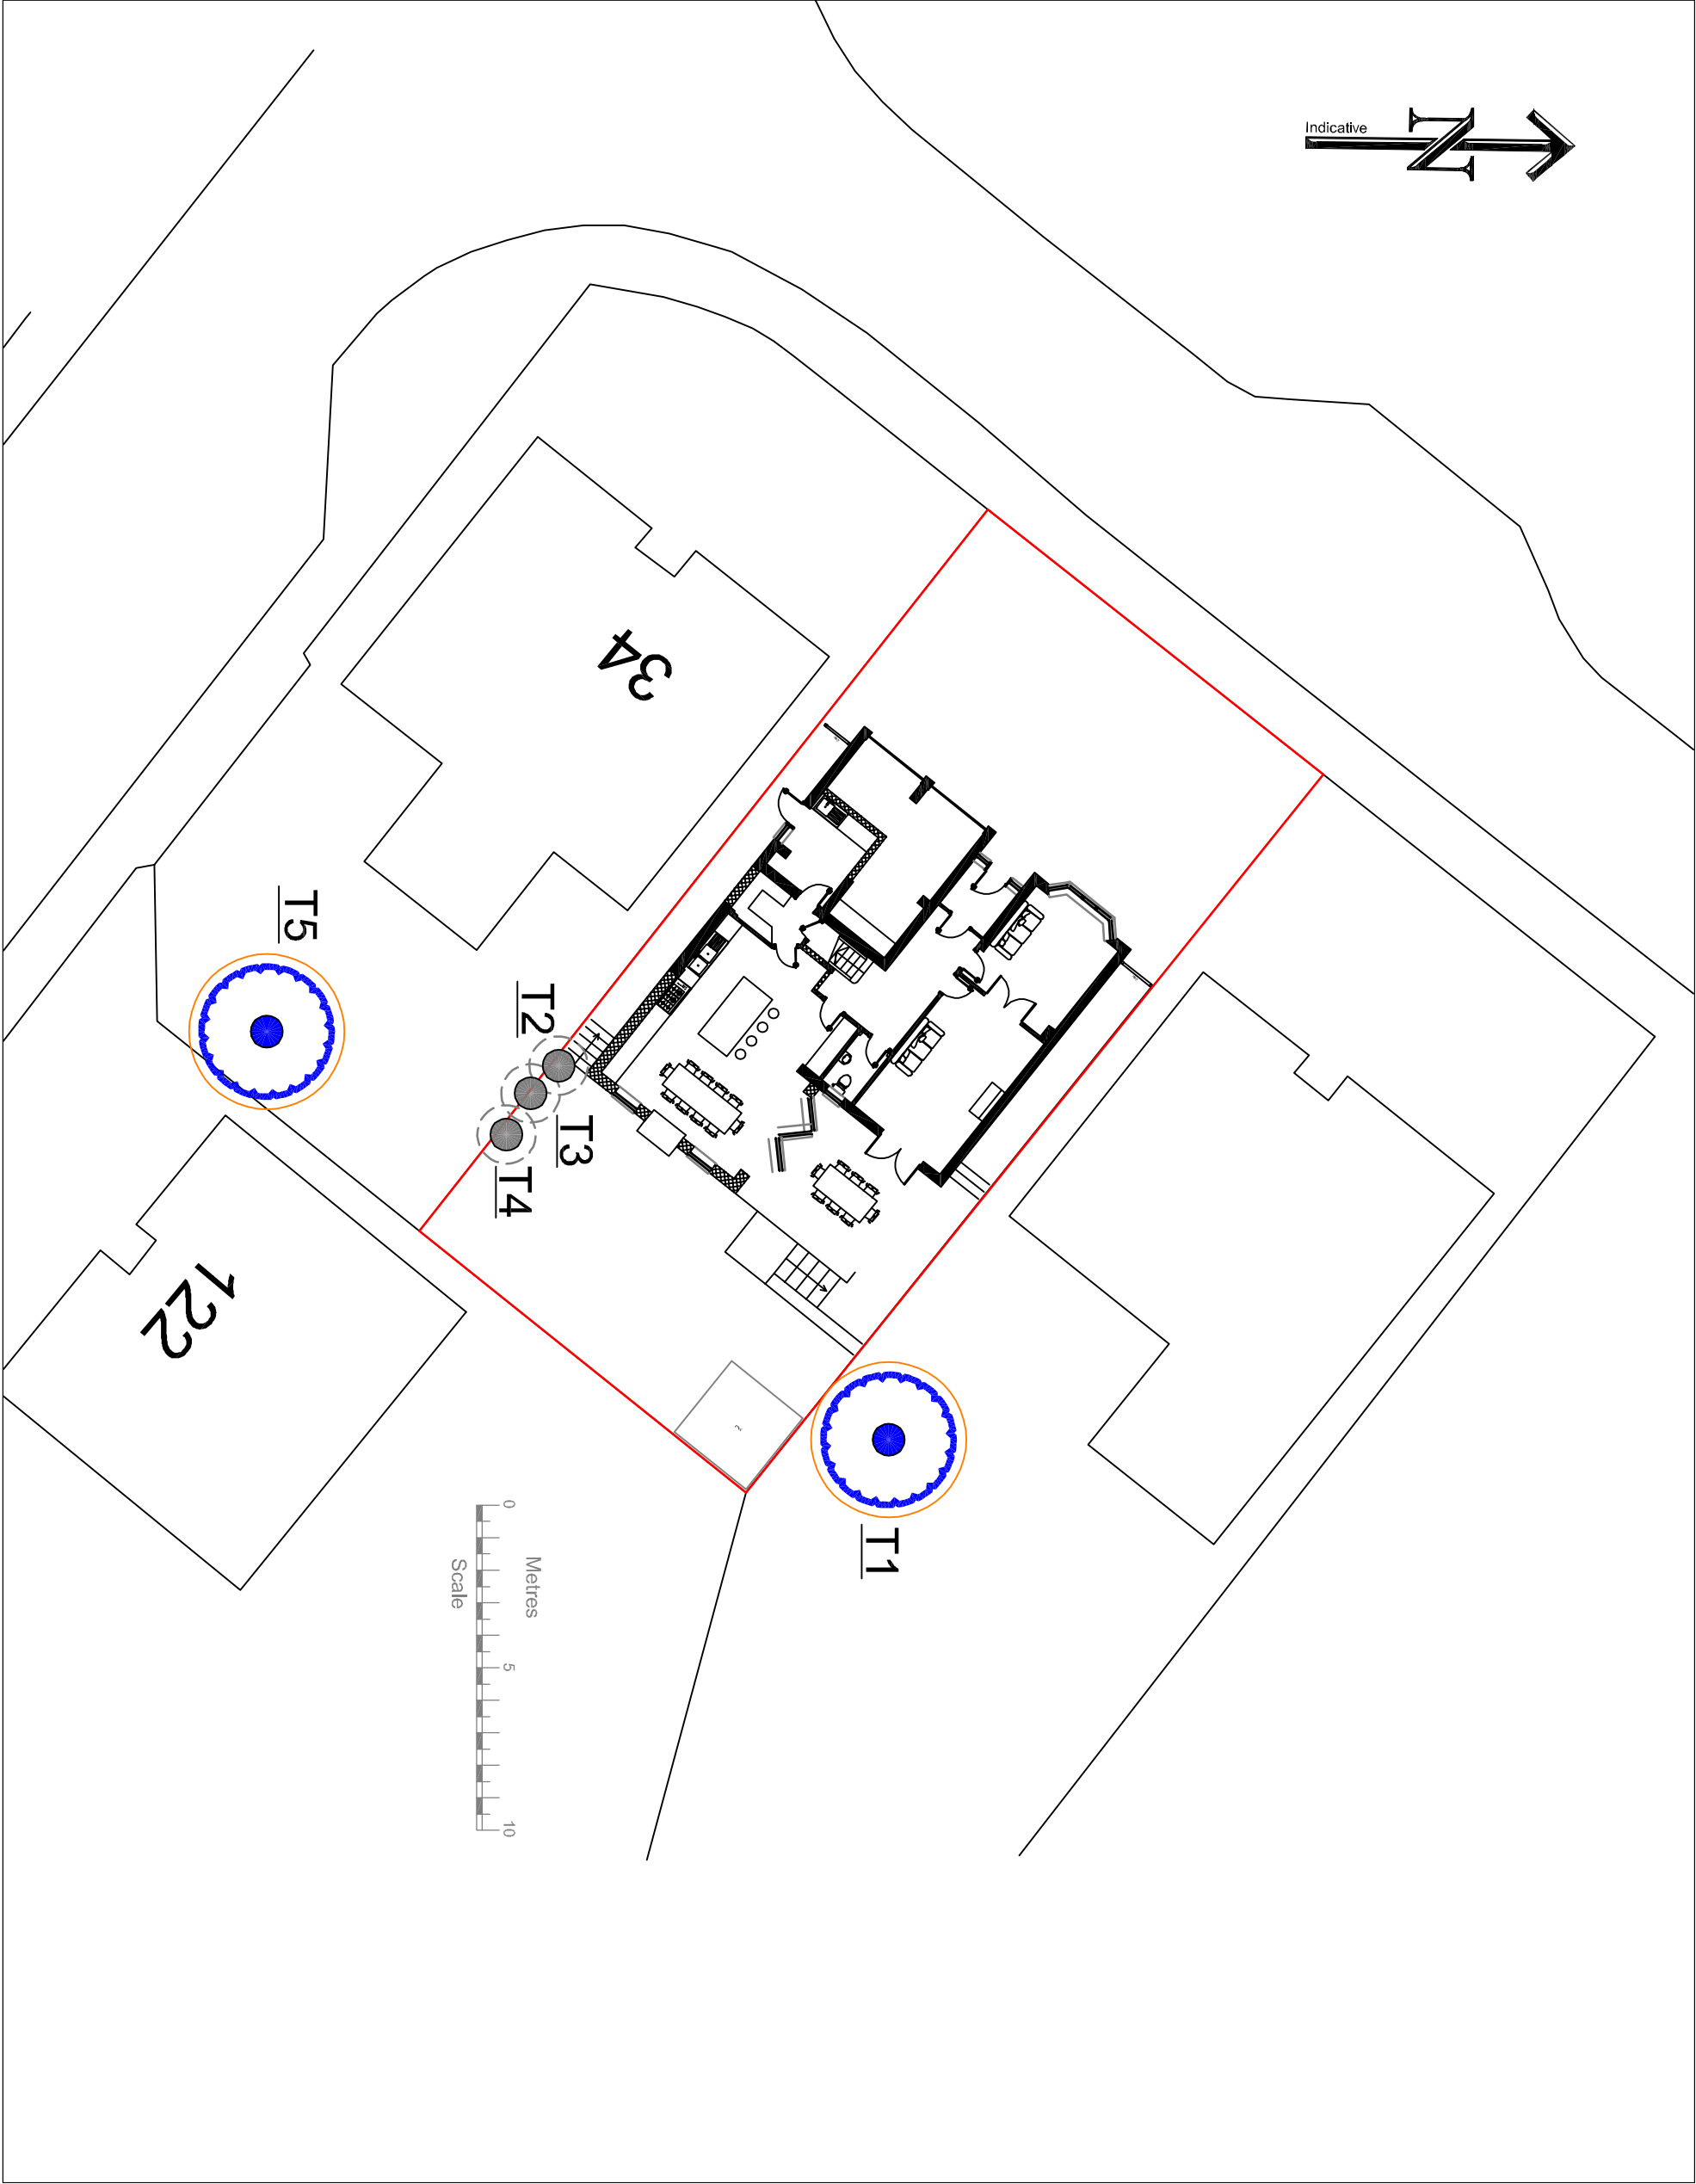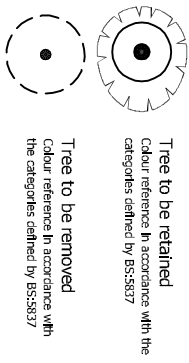

Project	33 Willow Park, Haywards Heath
Drawing	Tree Protection Plan
Date	17.02.25
Ref	25-1903-TPP
Drawn	NT
Checked	DR
Client	Will Dyer
Scale	1:200@A3