


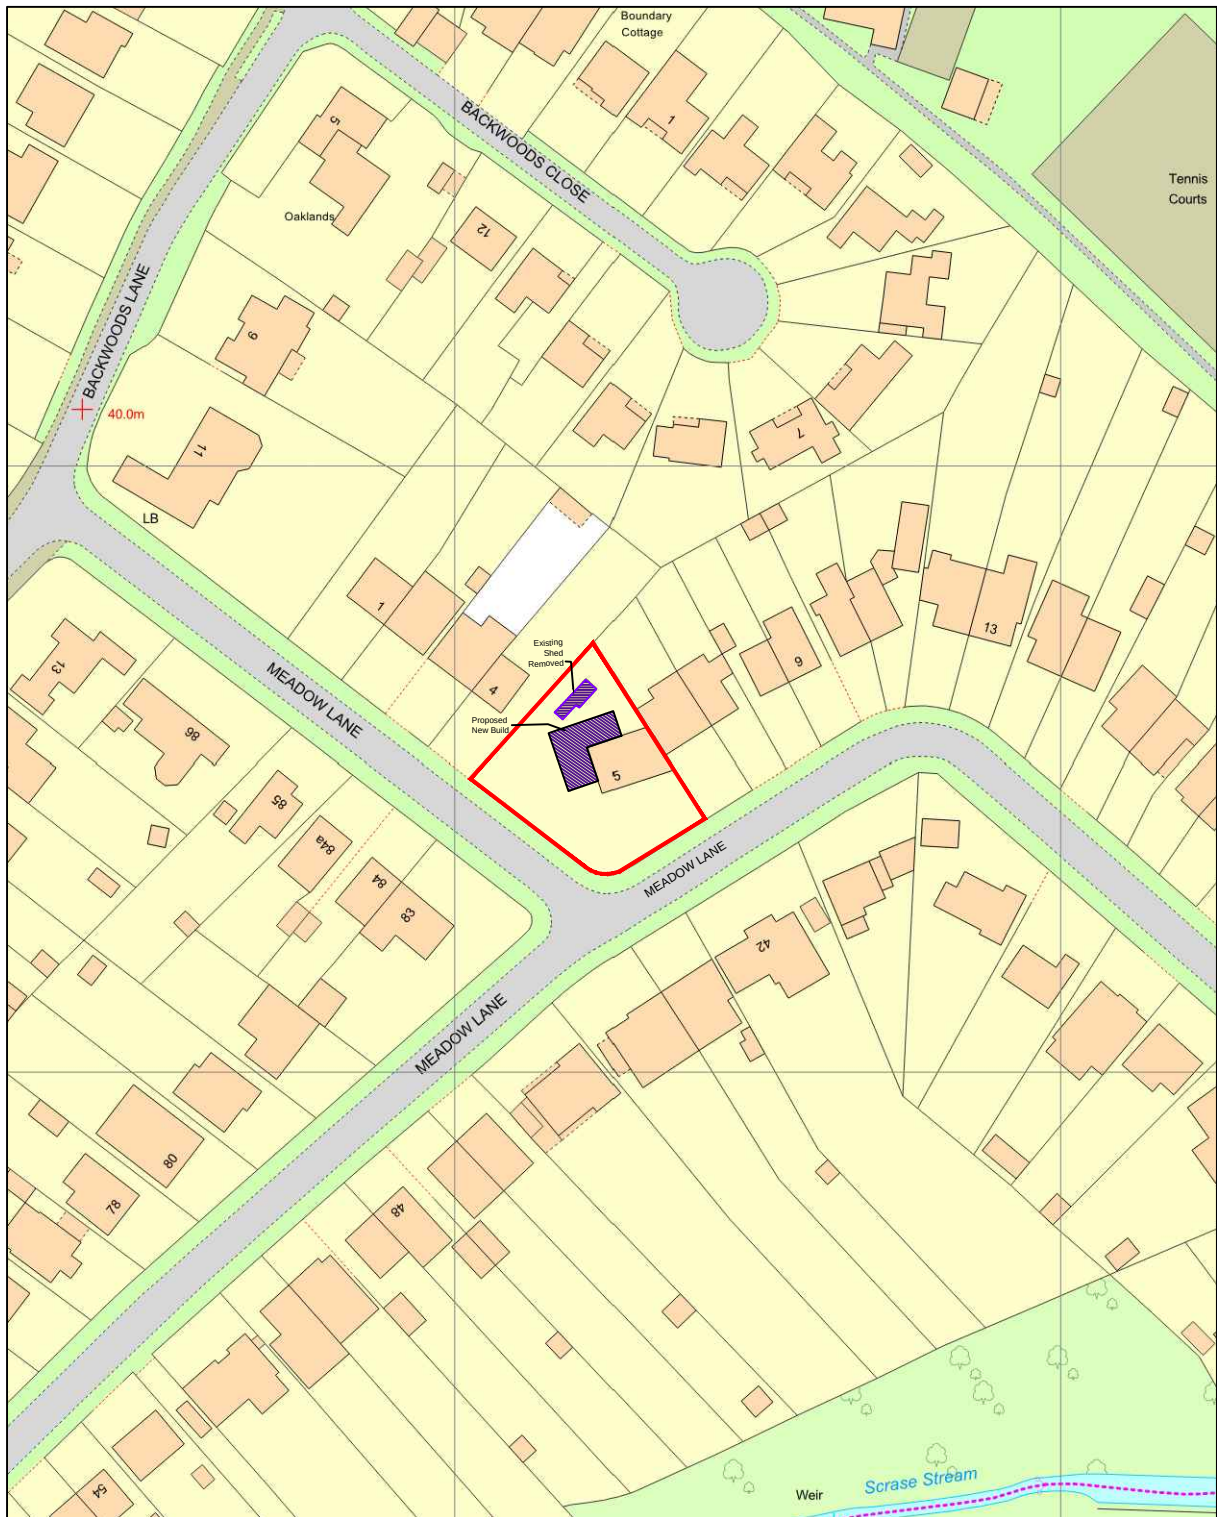

Drawing Title:

OSE Location Plan 1250

Site:

5 Meadow Lane
Lindfield
West Sussex
RH16 2RJ

Scale:

1:1250

Paper Size

A 4

Date:

07/04/2026

0 12.5m 25m
1 : 1250