

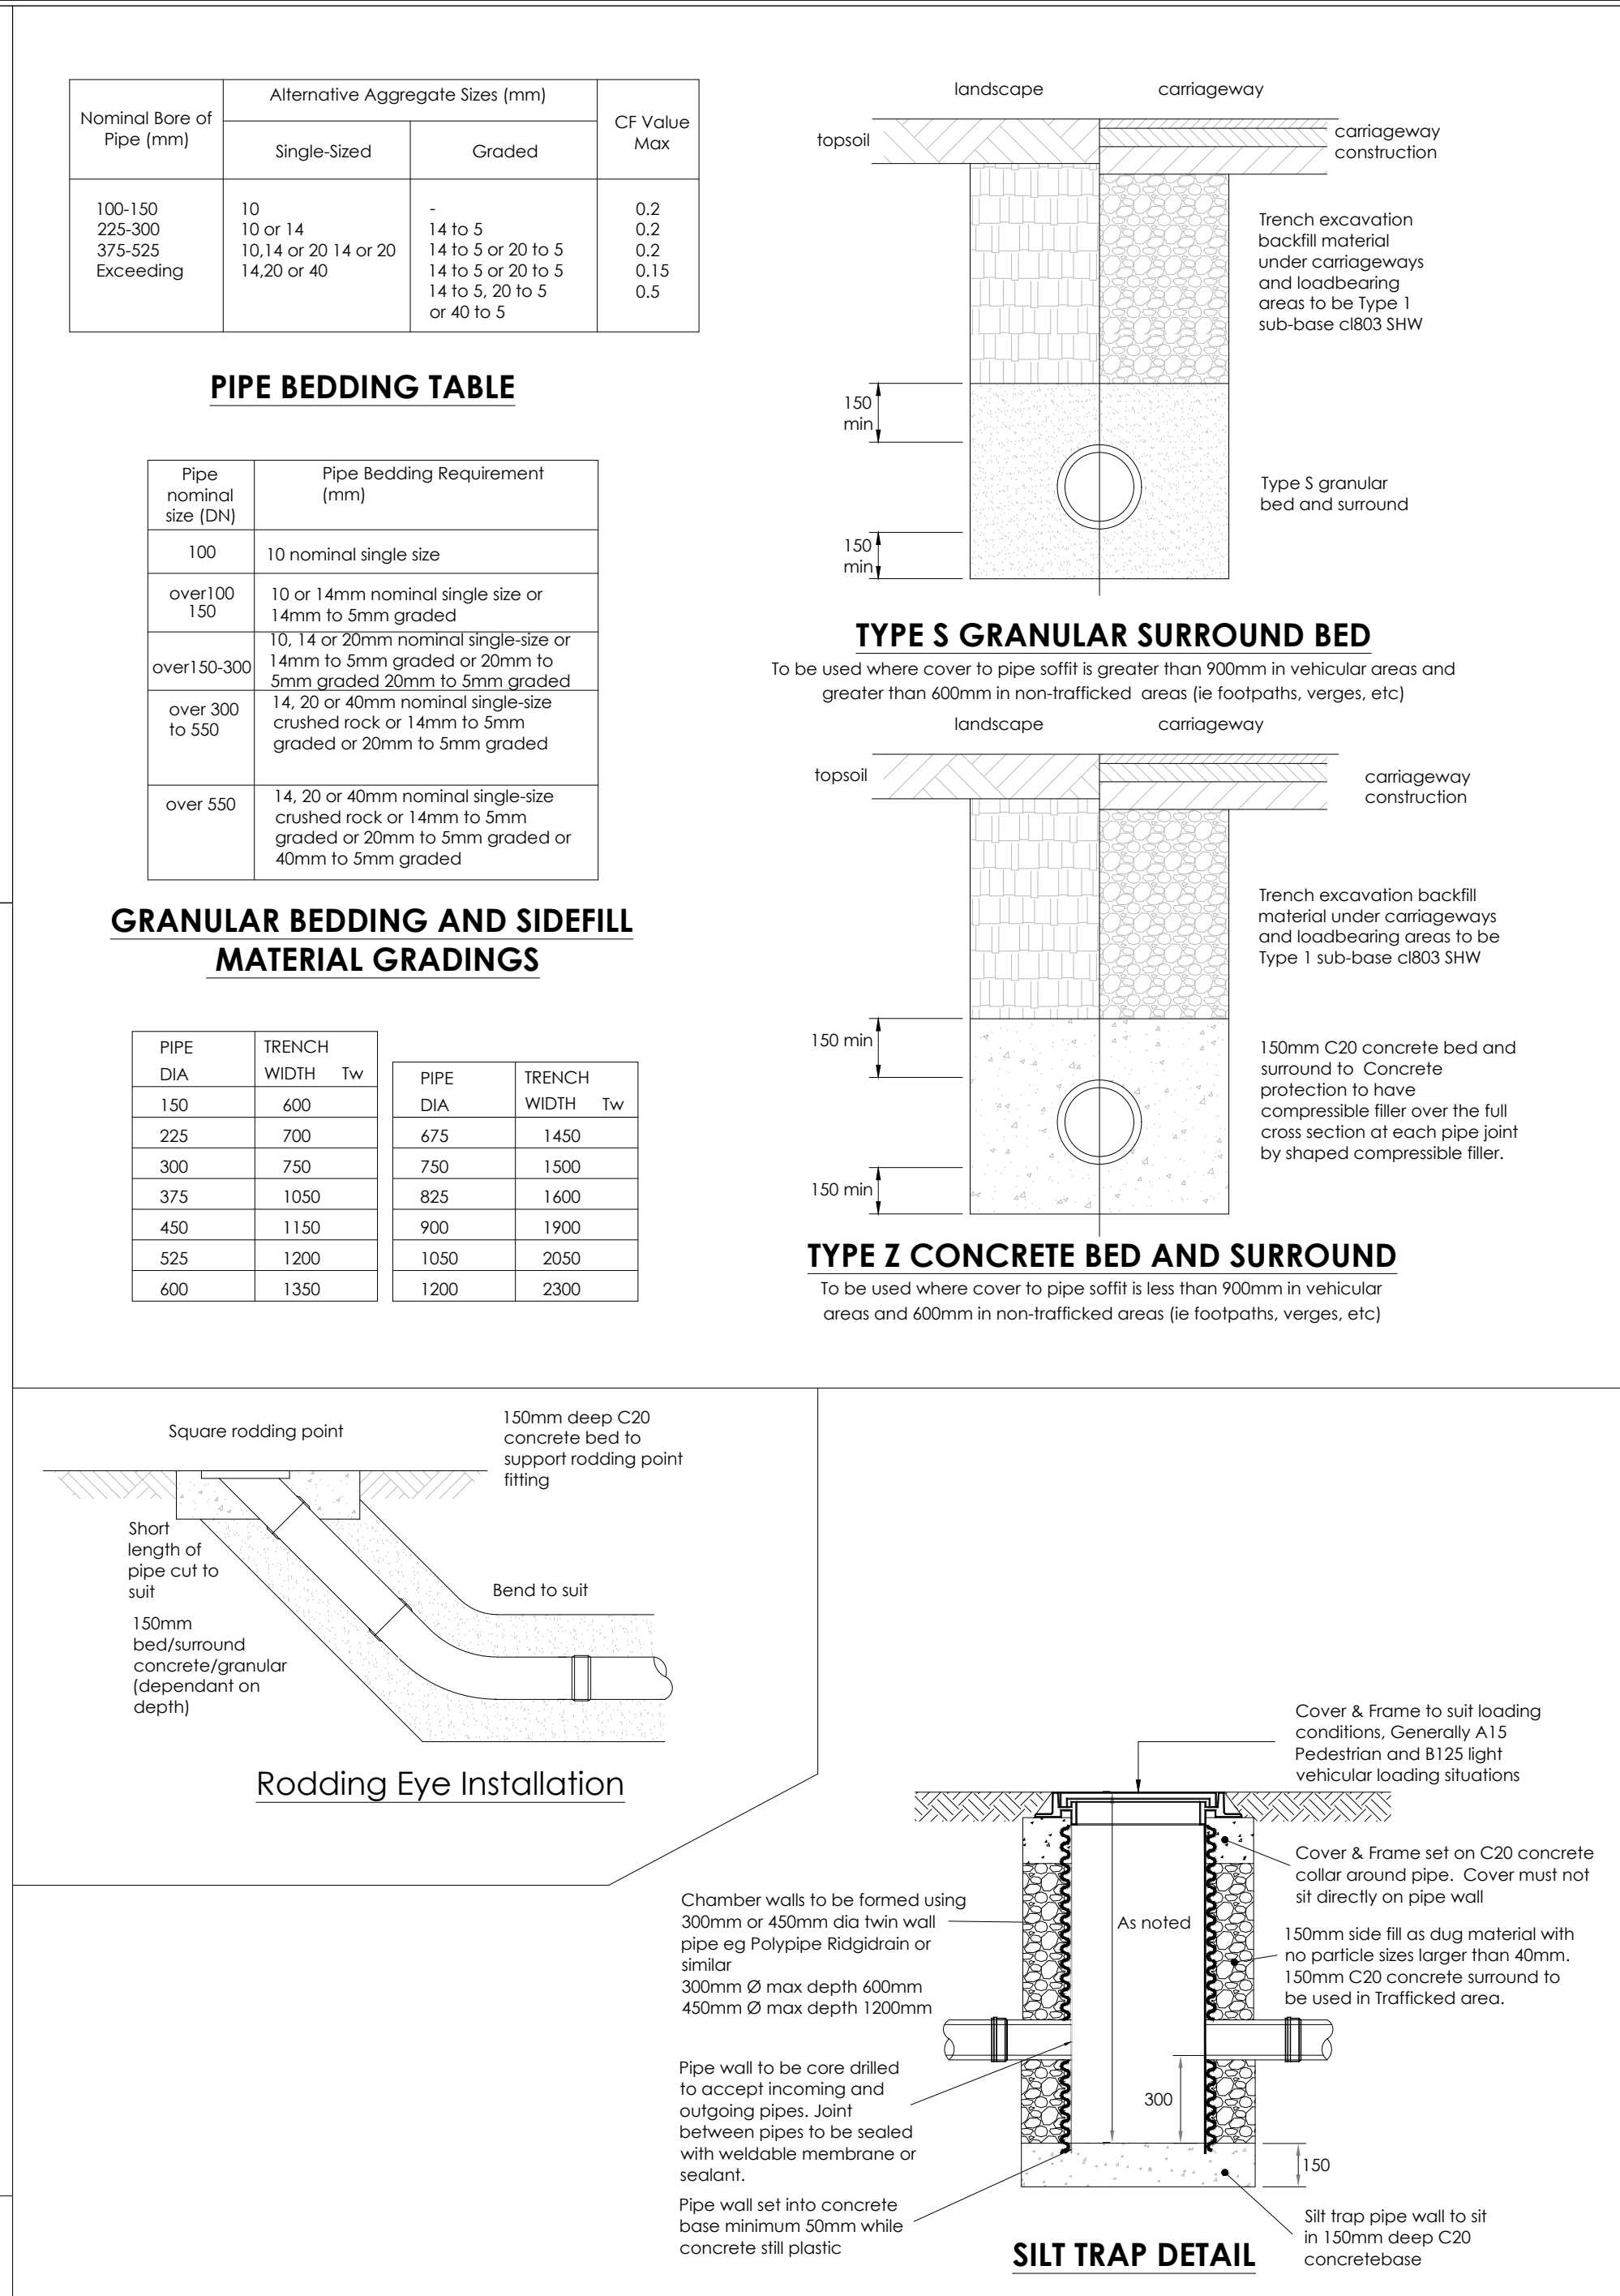
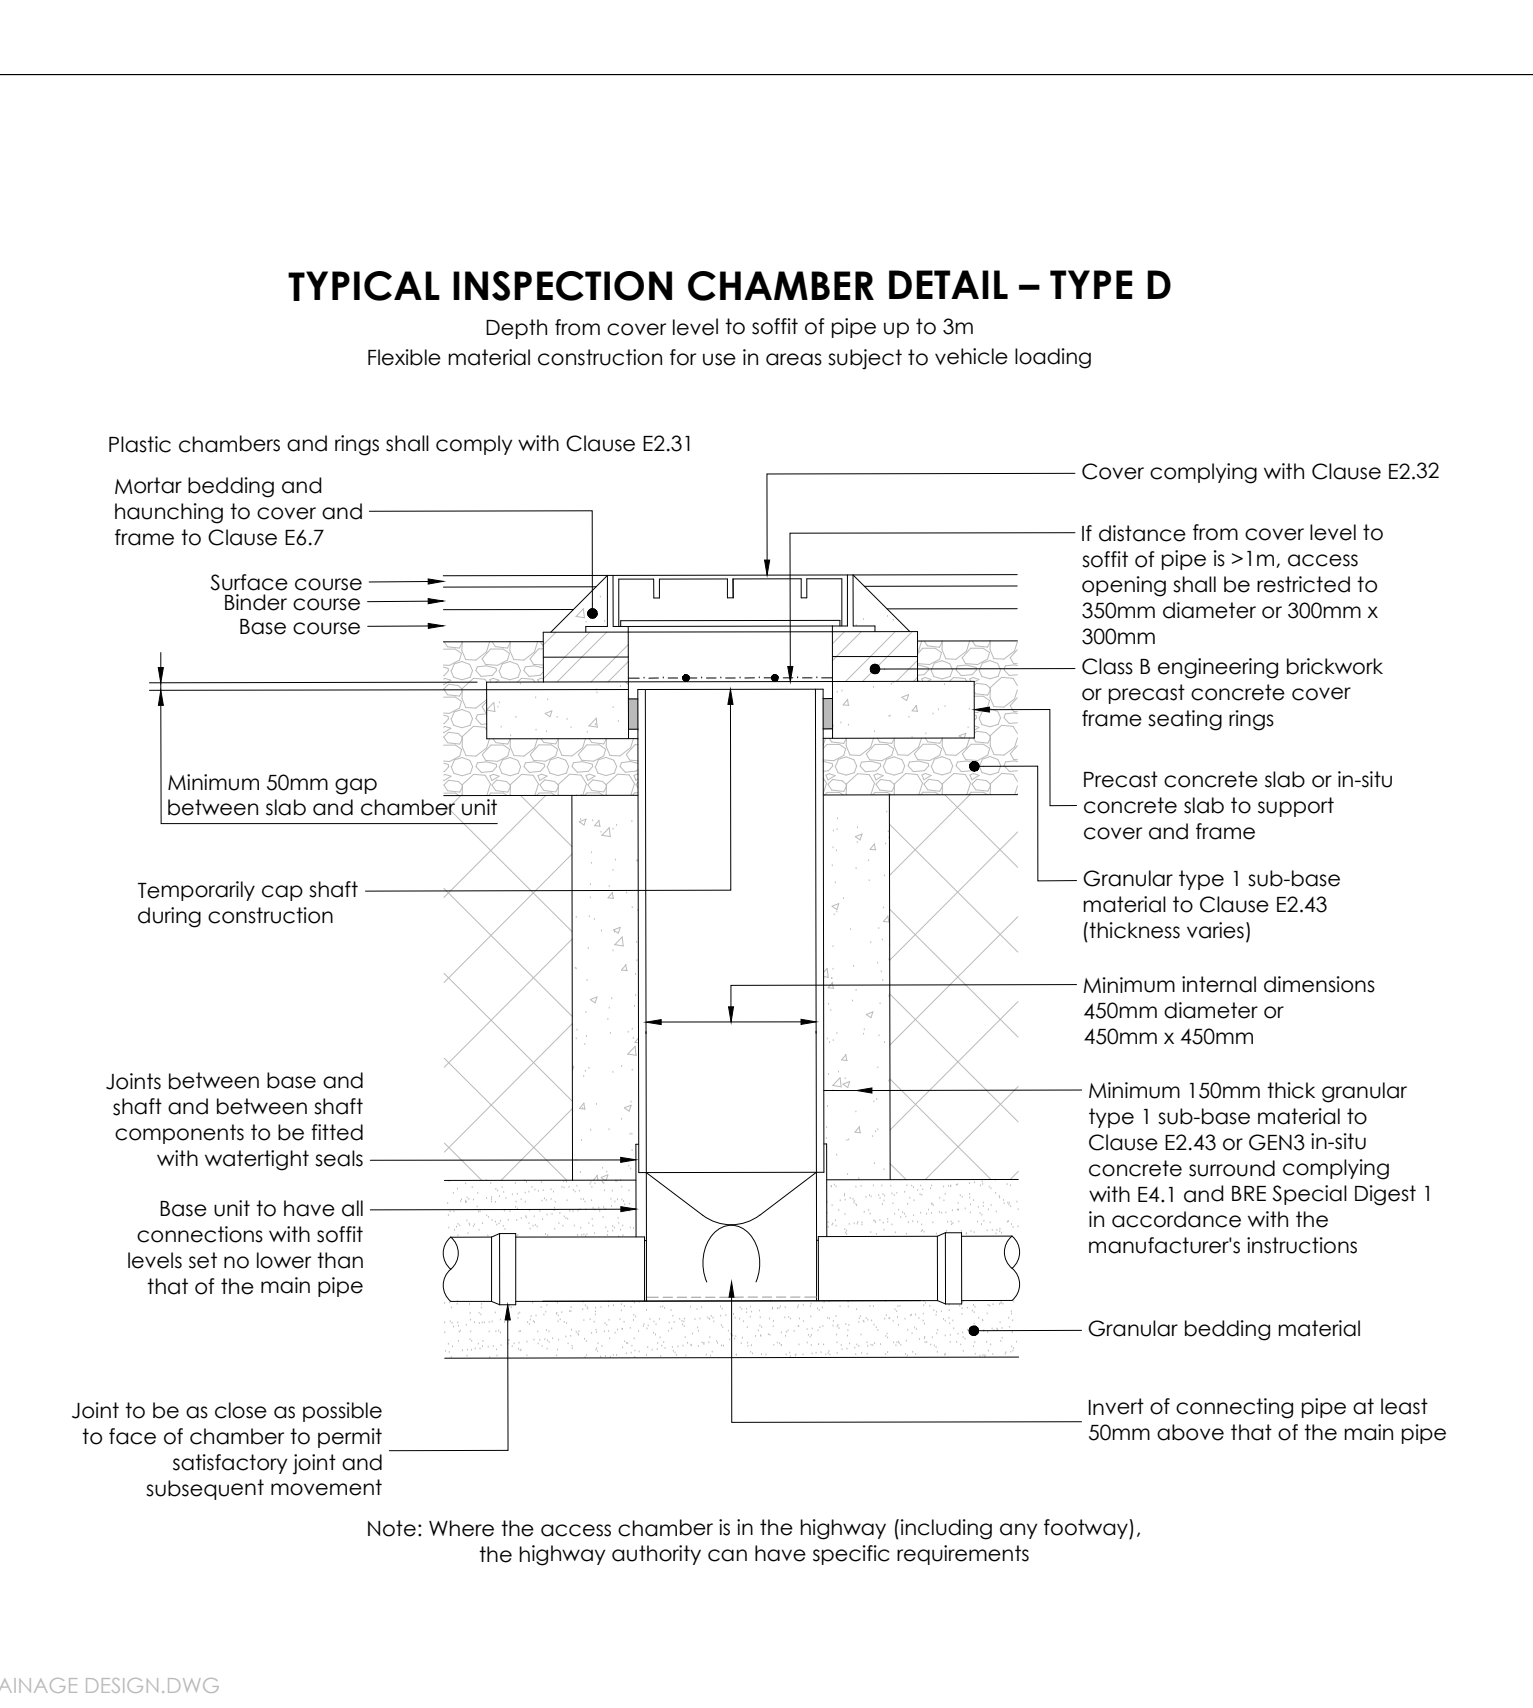
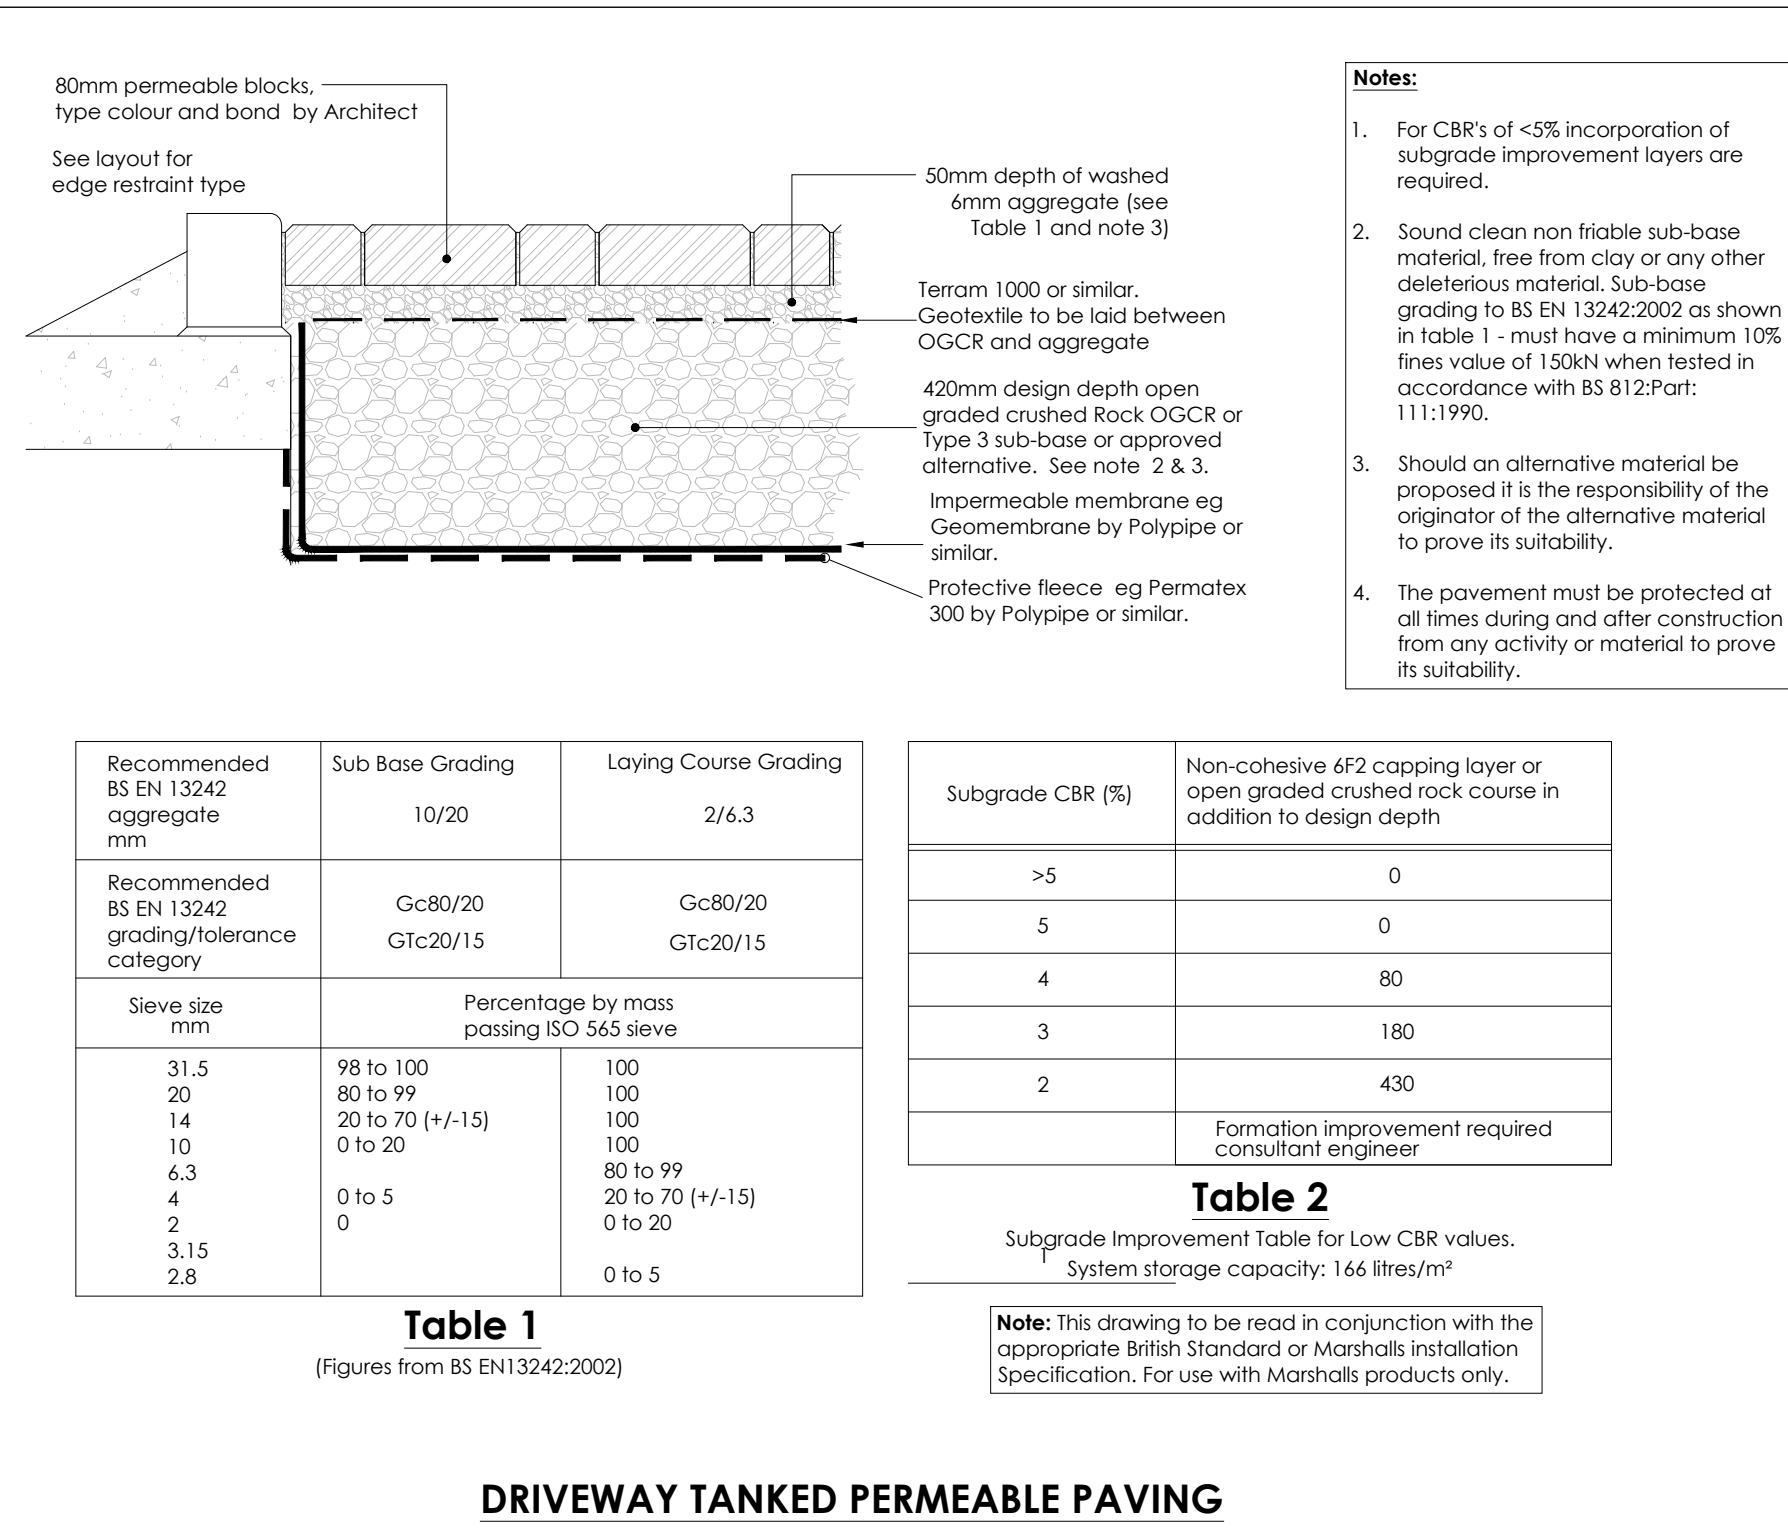


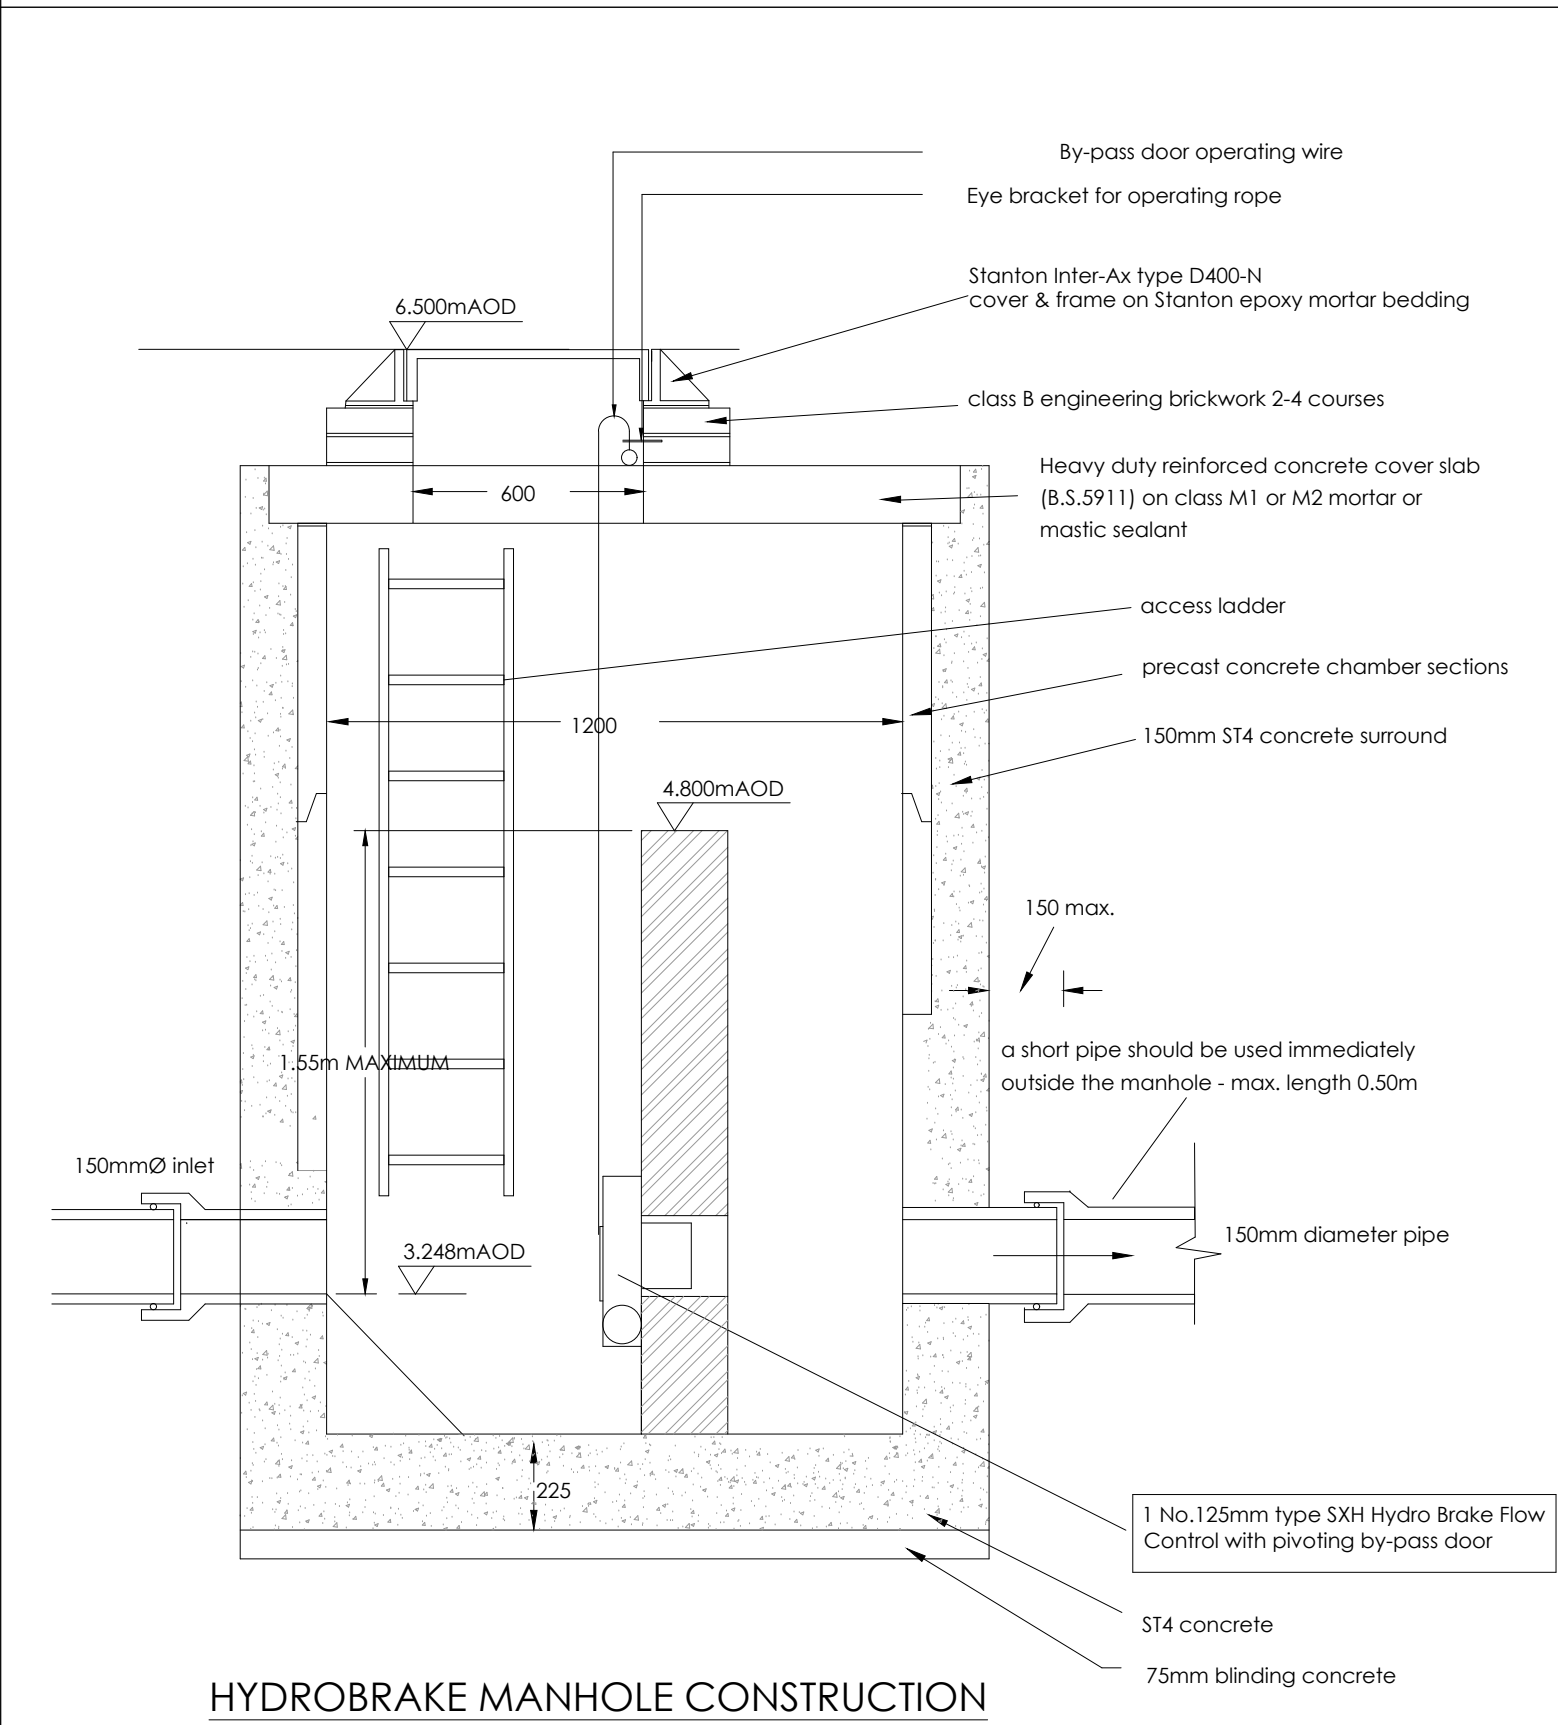

DISCLAIMER NOTES:

- THIS DOCUMENT IS COPYRIGHT OF QED STRUCTURES AND MUST BE TREATED AS CONFIDENTIAL.
- THIS DOCUMENT MUST NOT BE ALTERED, REPRODUCED OR DISTRIBUTED WITHOUT PRIOR WRITTEN CONSENT OF QED STRUCTURES. QED STRUCTURES ACCEPTS NO RESPONSIBILITY FOR ANY DISCREPANCIES ARISING AS A RESULT OF THE ORIGINAL INFORMATION BEING ALTERED BY OTHERS.
- QED STRUCTURES ACCEPTS NO RESPONSIBILITY FOR THE ACCURACY OF BACKGROUND INFORMATION PRODUCED BY THIRD PARTIES - THIS MUST BE TREATED AS INDICATIVE ONLY.
- THE DOCUMENT STATUS 'INFORMATION' OR 'PRELIMINARY' INDICATES THAT THE DRAWING IS FOR REFERENCE PURPOSES ONLY. QED STRUCTURES ACCEPTS NO RESPONSIBILITY FOR THE COMPLETENESS OF INFORMATION UNDER THIS STATUS.
- THE DOCUMENTS STATUS 'RECORD' OR 'AS-BUILT' HAS BEEN PREPARED, IN PART, BASED UPON INFORMATION FURNISHED BY OTHERS. WHILE THIS INFORMATION IS BELIEVED TO BE RELIABLE, QED STRUCTURES ACCEPTS NO RESPONSIBILITY FOR THE ACCURACY OF THIS 'RECORD' OR 'AS-BUILT' DOCUMENT OF ANY ERRORS OR OMISSIONS THAT MAY HAVE BEEN INCORPORATED INTO IT AS A RESULT OF INCORRECT INFORMATION PROVIDED TO QED STRUCTURES. THOSE RELYING ON 'AS-BUILT' INFORMATION ARE ADVISED TO OBTAIN INDEPENDENT REIFICATION OF ITS ACCURACY.
- THIS DRAWING IS NOT TO BE SCALED. WORK FROM GIVEN DIMENSIONS ONLY.
- ANY DISCREPANCIES OR VARIATIONS ARE TO BE REPORTED IMMEDIATELY TO QED STRUCTURES FOR CLARIFICATION BEFORE THE AFFECTED WORK COMMENCES.
- ALL DIMENSIONS ARE TO BE CHECKED ON SITE. ANY DISCREPANCIES RE TO BE REPORTED IMMEDIATELY TO QED STRUCTURES FOR CLARIFICATION BEFORE THE AFFECTED WORK COMMENCES
- THE CONTRACTOR IS RESPONSIBLE FOR ALL TEMPORARY WORKS AND FOR THE STABILITY OF THE WORKS IN PROGRESS

P02	Flow control updated to PCC ring	01/08/25	AA	RJW
P01	Issued for information	01/08/25	AA	RJW
REV	DESCRIPTION	DATE	BY	APP

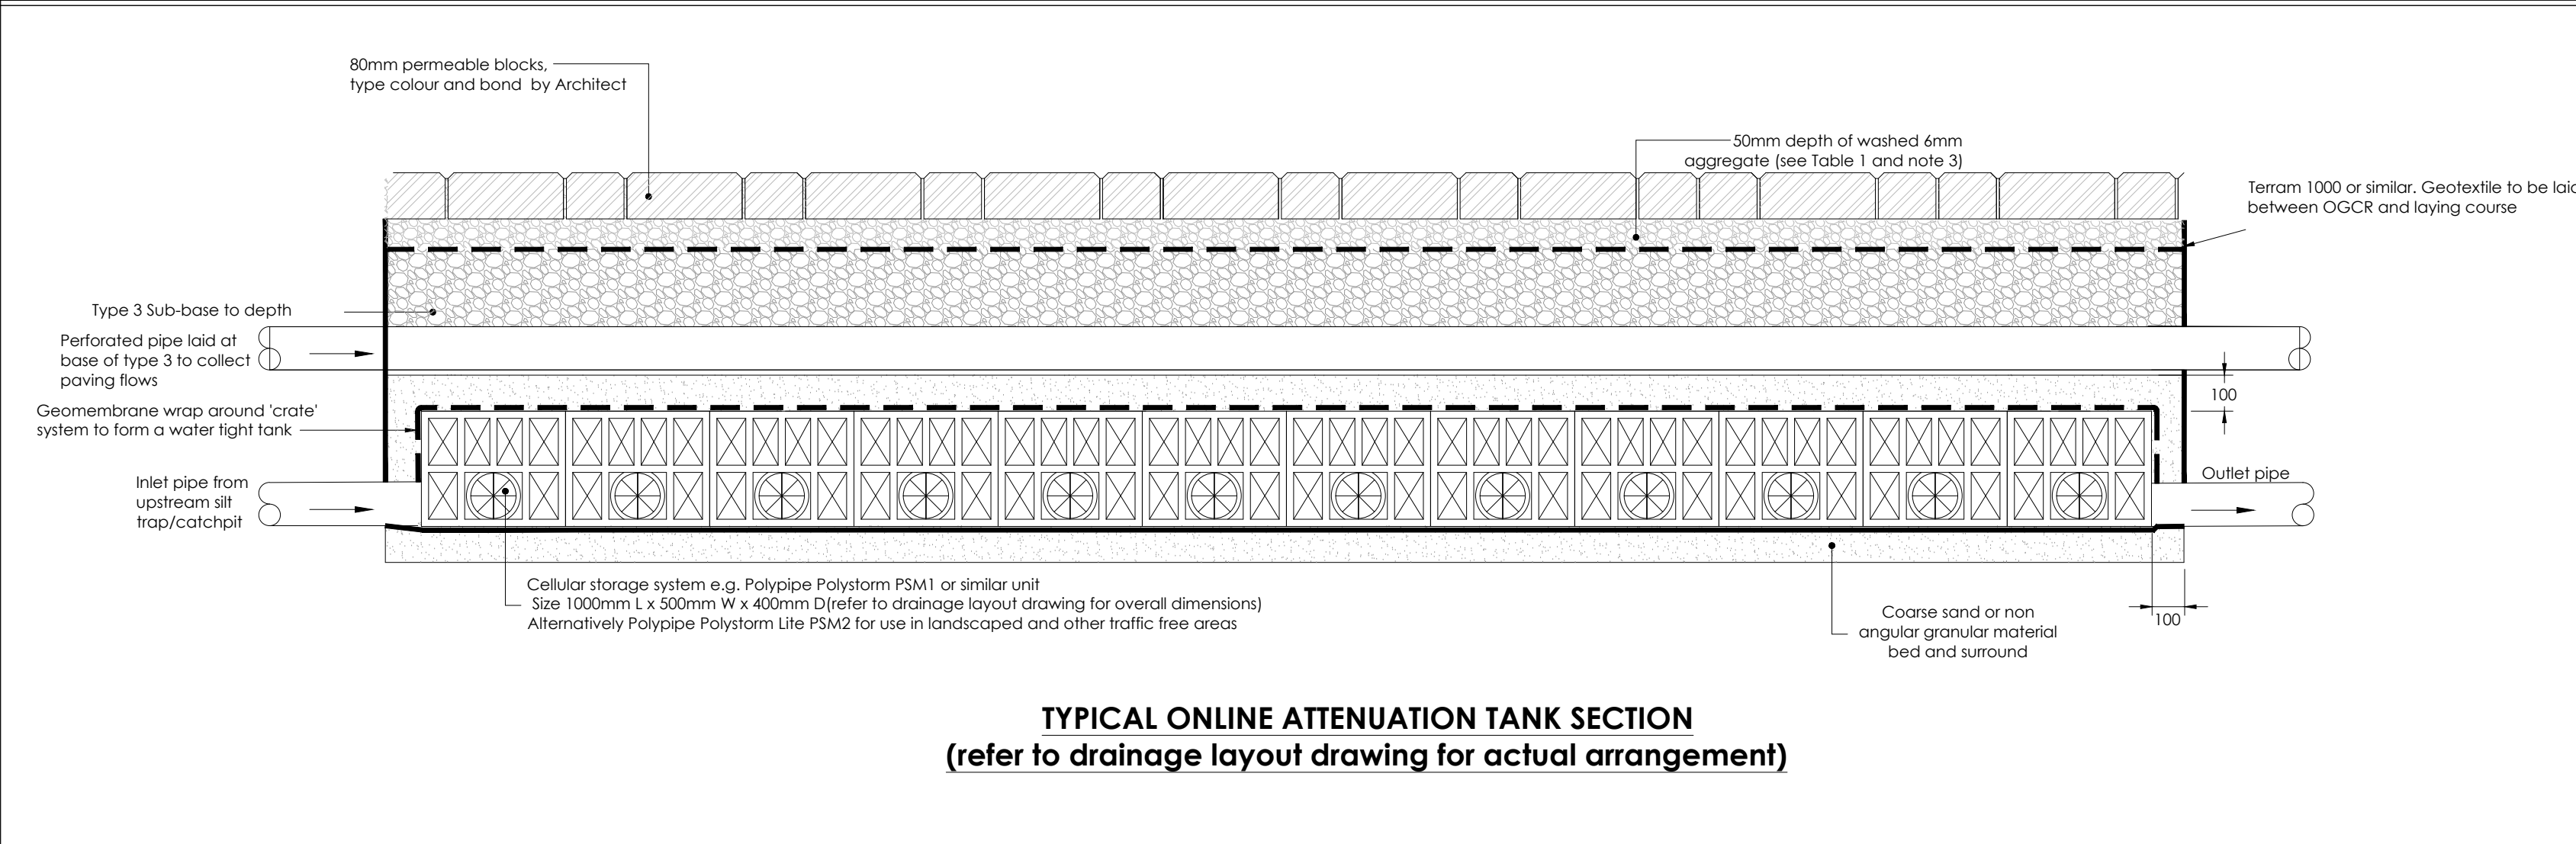

CONSULTING CIVIL AND
STRUCTURAL ENGINEERS
TEL +44 (0) 1273 033680

QED PROJECT No.
25-300

CLIENT
Hammer It Homes Properties Ltd

PROJECT
45 The Broadway
Haywards Heath
RH16 3AS

TITLE
Construction Details

DRAWN NJ	ENGINEER RJW	CHECKED BY AJG	APPROVED BY MBD
-------------	-----------------	-------------------	--------------------

DATE APPROVED 01.08.2025 SCALE @ A1 1:20

STATUS S2 - Suitable for Information

DRAWING No. 25300-QED-ZZ-00-DR-C-1001	REVISION P02
--	-----------------