


Scale 1:50

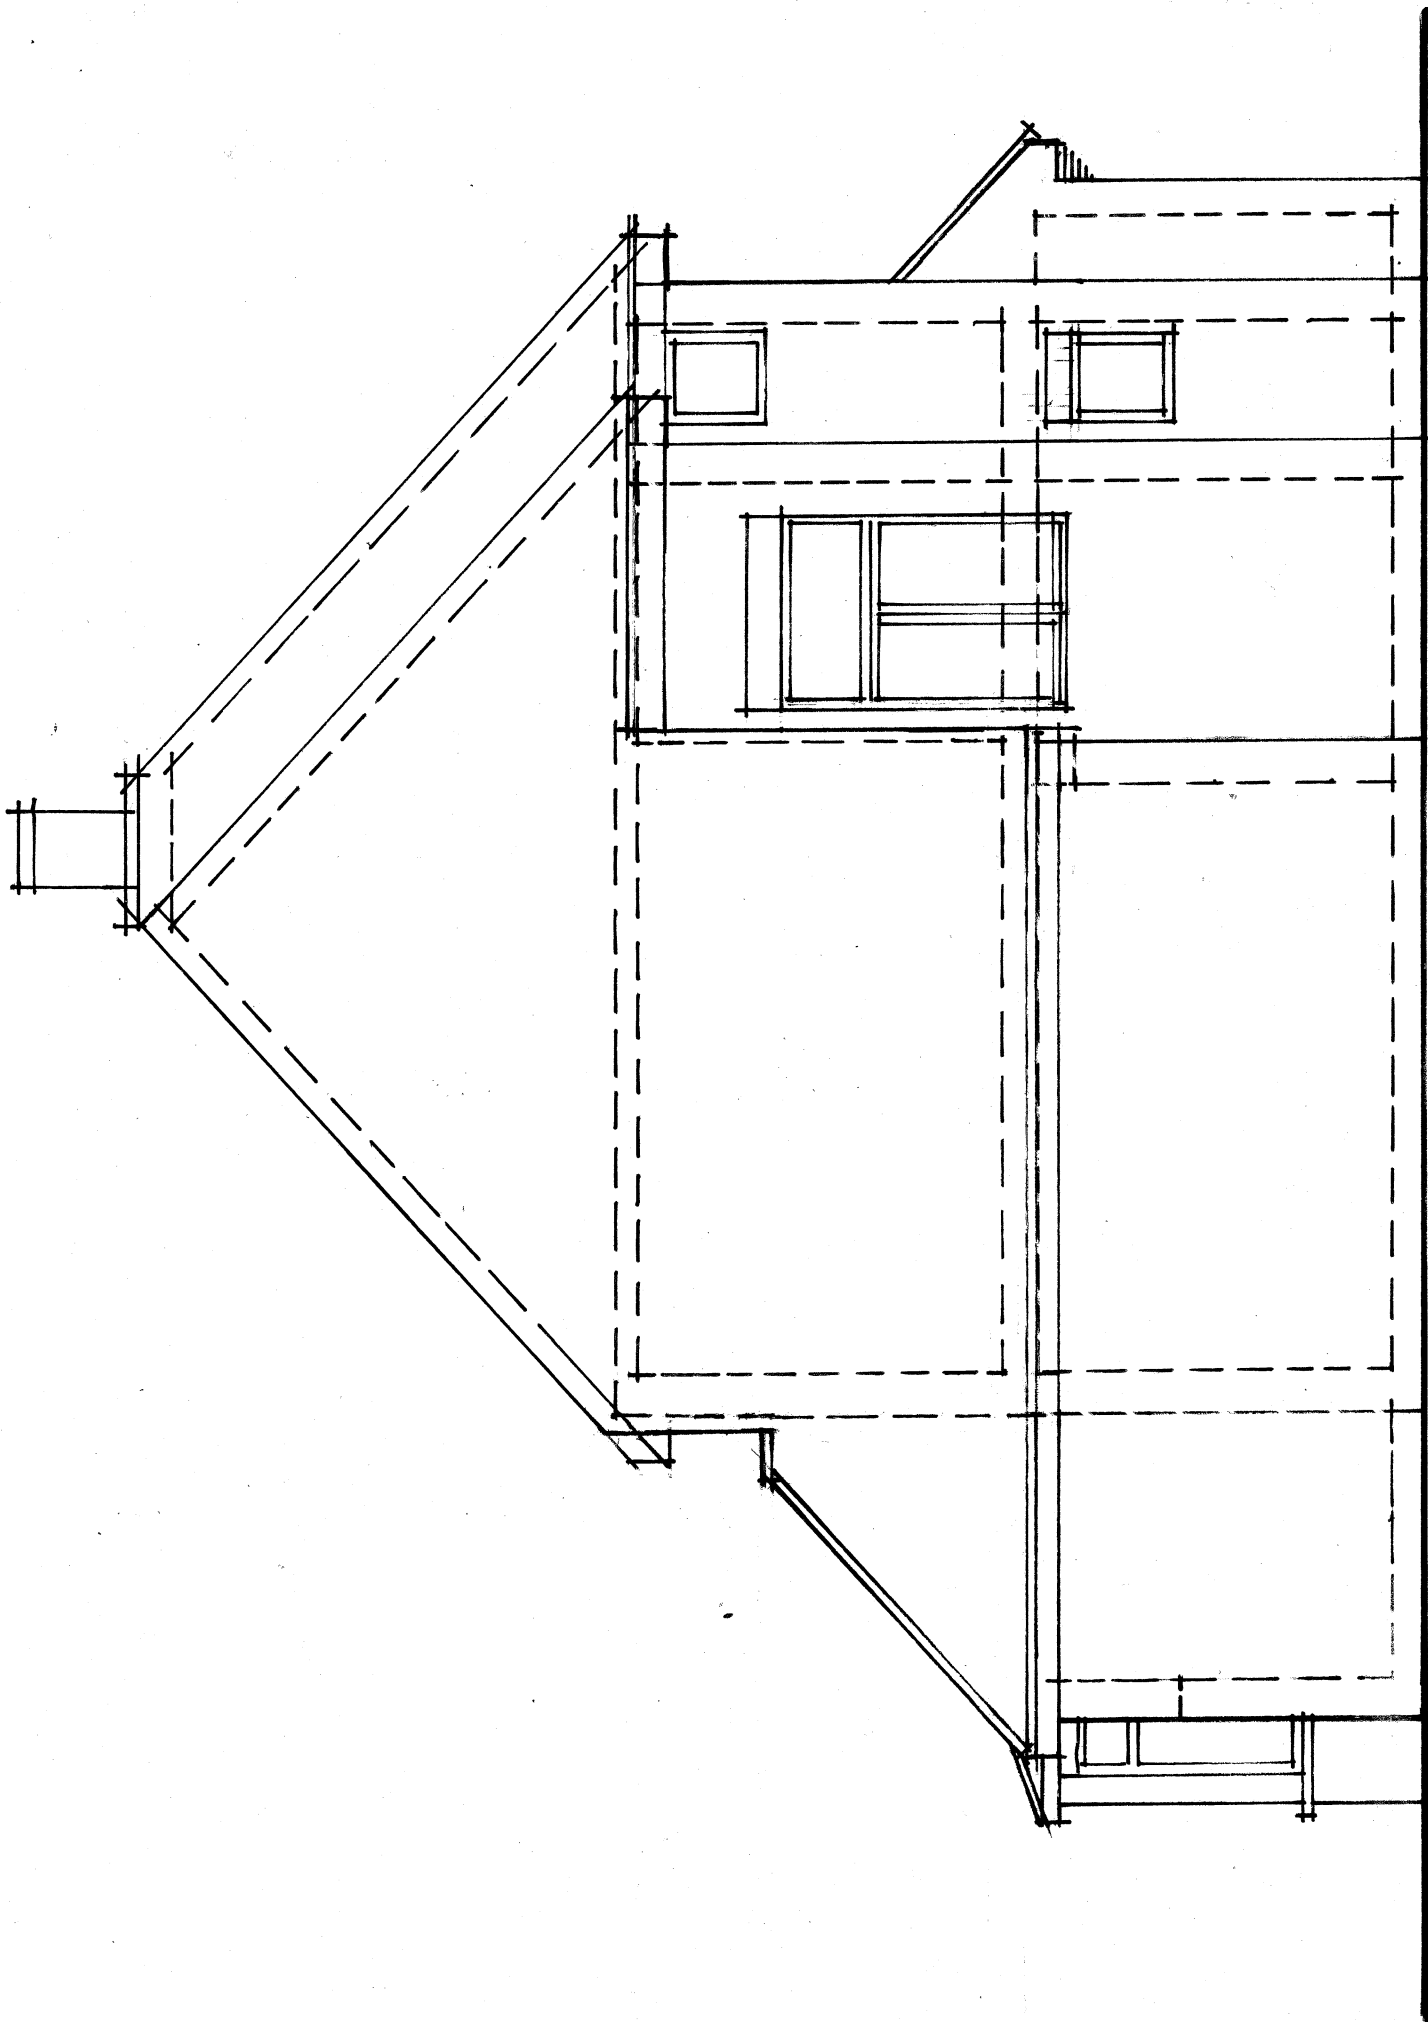

EXISTING SIDE ELEVATION



richard ewen architects

The Moat House, 38A Beacon Road, Ditchling,
Hassocks, West Sussex, BN6 8UZ
Tel/Fax: 01273 845096 Mobile: 07966 261660
email: info@richardewenarchitects.co.uk

Client:	Mr James Benson		
Project:	42 Covert Mead, Handcross, West Sussex, RH17 6DP		
Title:	Existing Side Elevation (East) 1:50 scale @ A3		
Scale:	1:50	Date:	22 nd September 2025
Dwg. No:	REA/704/07	Rev:	
Planning Application to MSDC			