


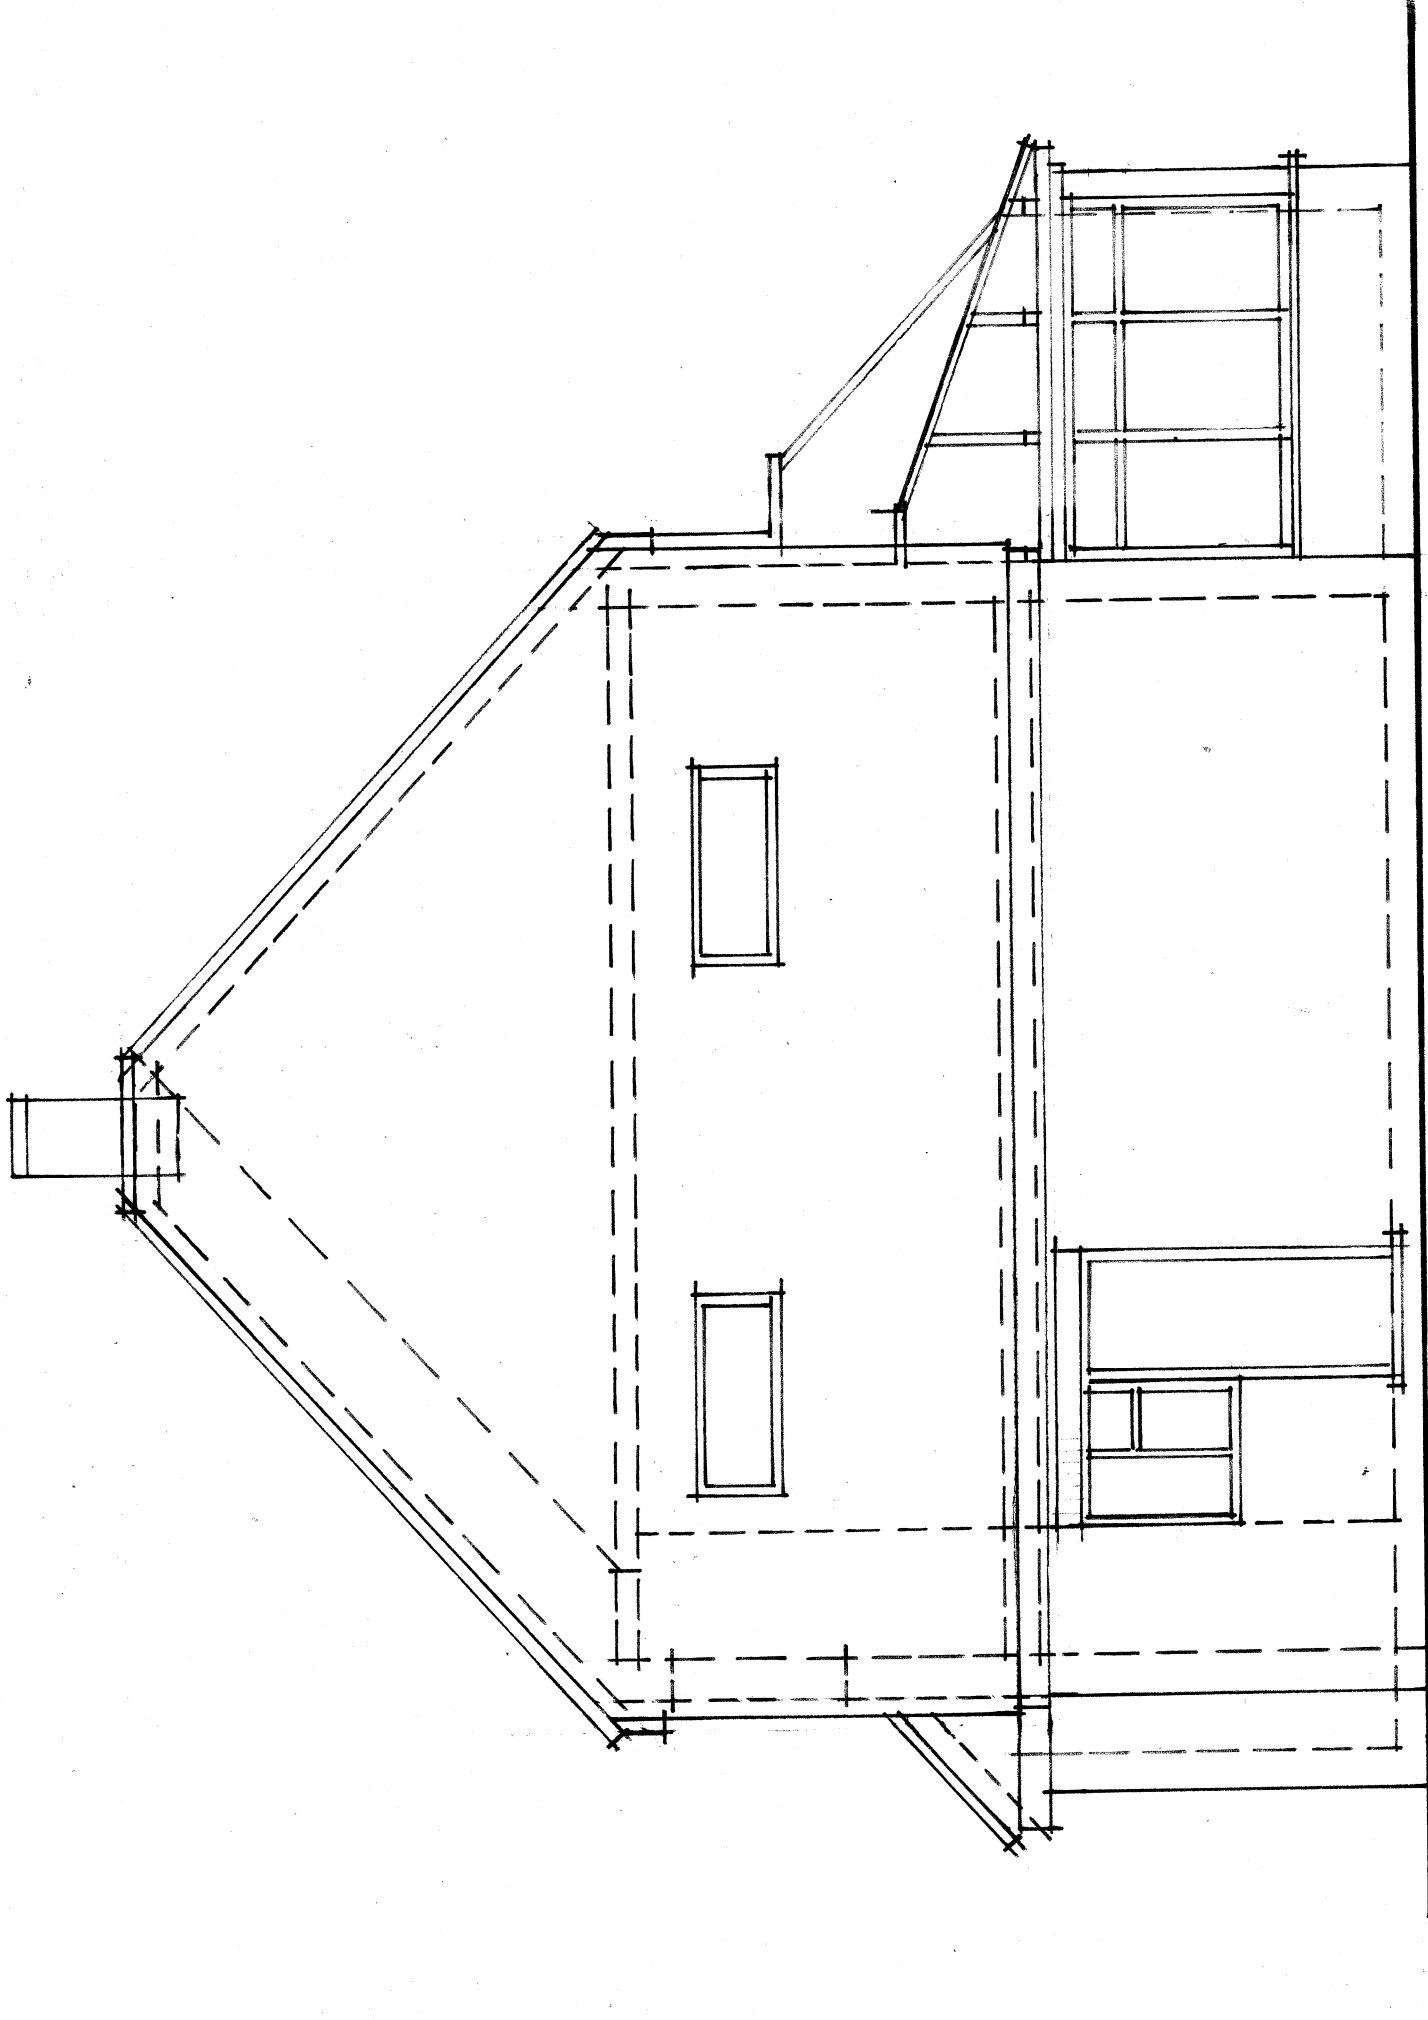

EXISTING SIDE ELEVATION



richard ewen architects
The Moat House, 38A Beacon Road, Ditchling,
Hassocks, West Sussex, BN16 8UZ
Tel/Fax: 01273 845096 Mobile: 07966 261660
email: info@richardewenarchitects.co.uk

Client:	Mr James Benson		
Project:	42 Covert Mead, Handcross, West Sussex, RH17 6DP		
Title:	Existing Side Elevation (West) 1:50 scale @ A3		
Scale: 1:50	Date: 22 nd September 2025		
Dwg. No: REA/704/08	Rev:		
Planning Application to MSDC			