
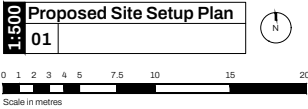


TRAFFIC MANAGEMENT PLAN
ILLUSTRATED AS PER
EARLSWOOD HOMES' DESIGN.


SETT PLANNING &
ARCHITECTURE ACCEPT NO
LIABILITY FOR DESIGN

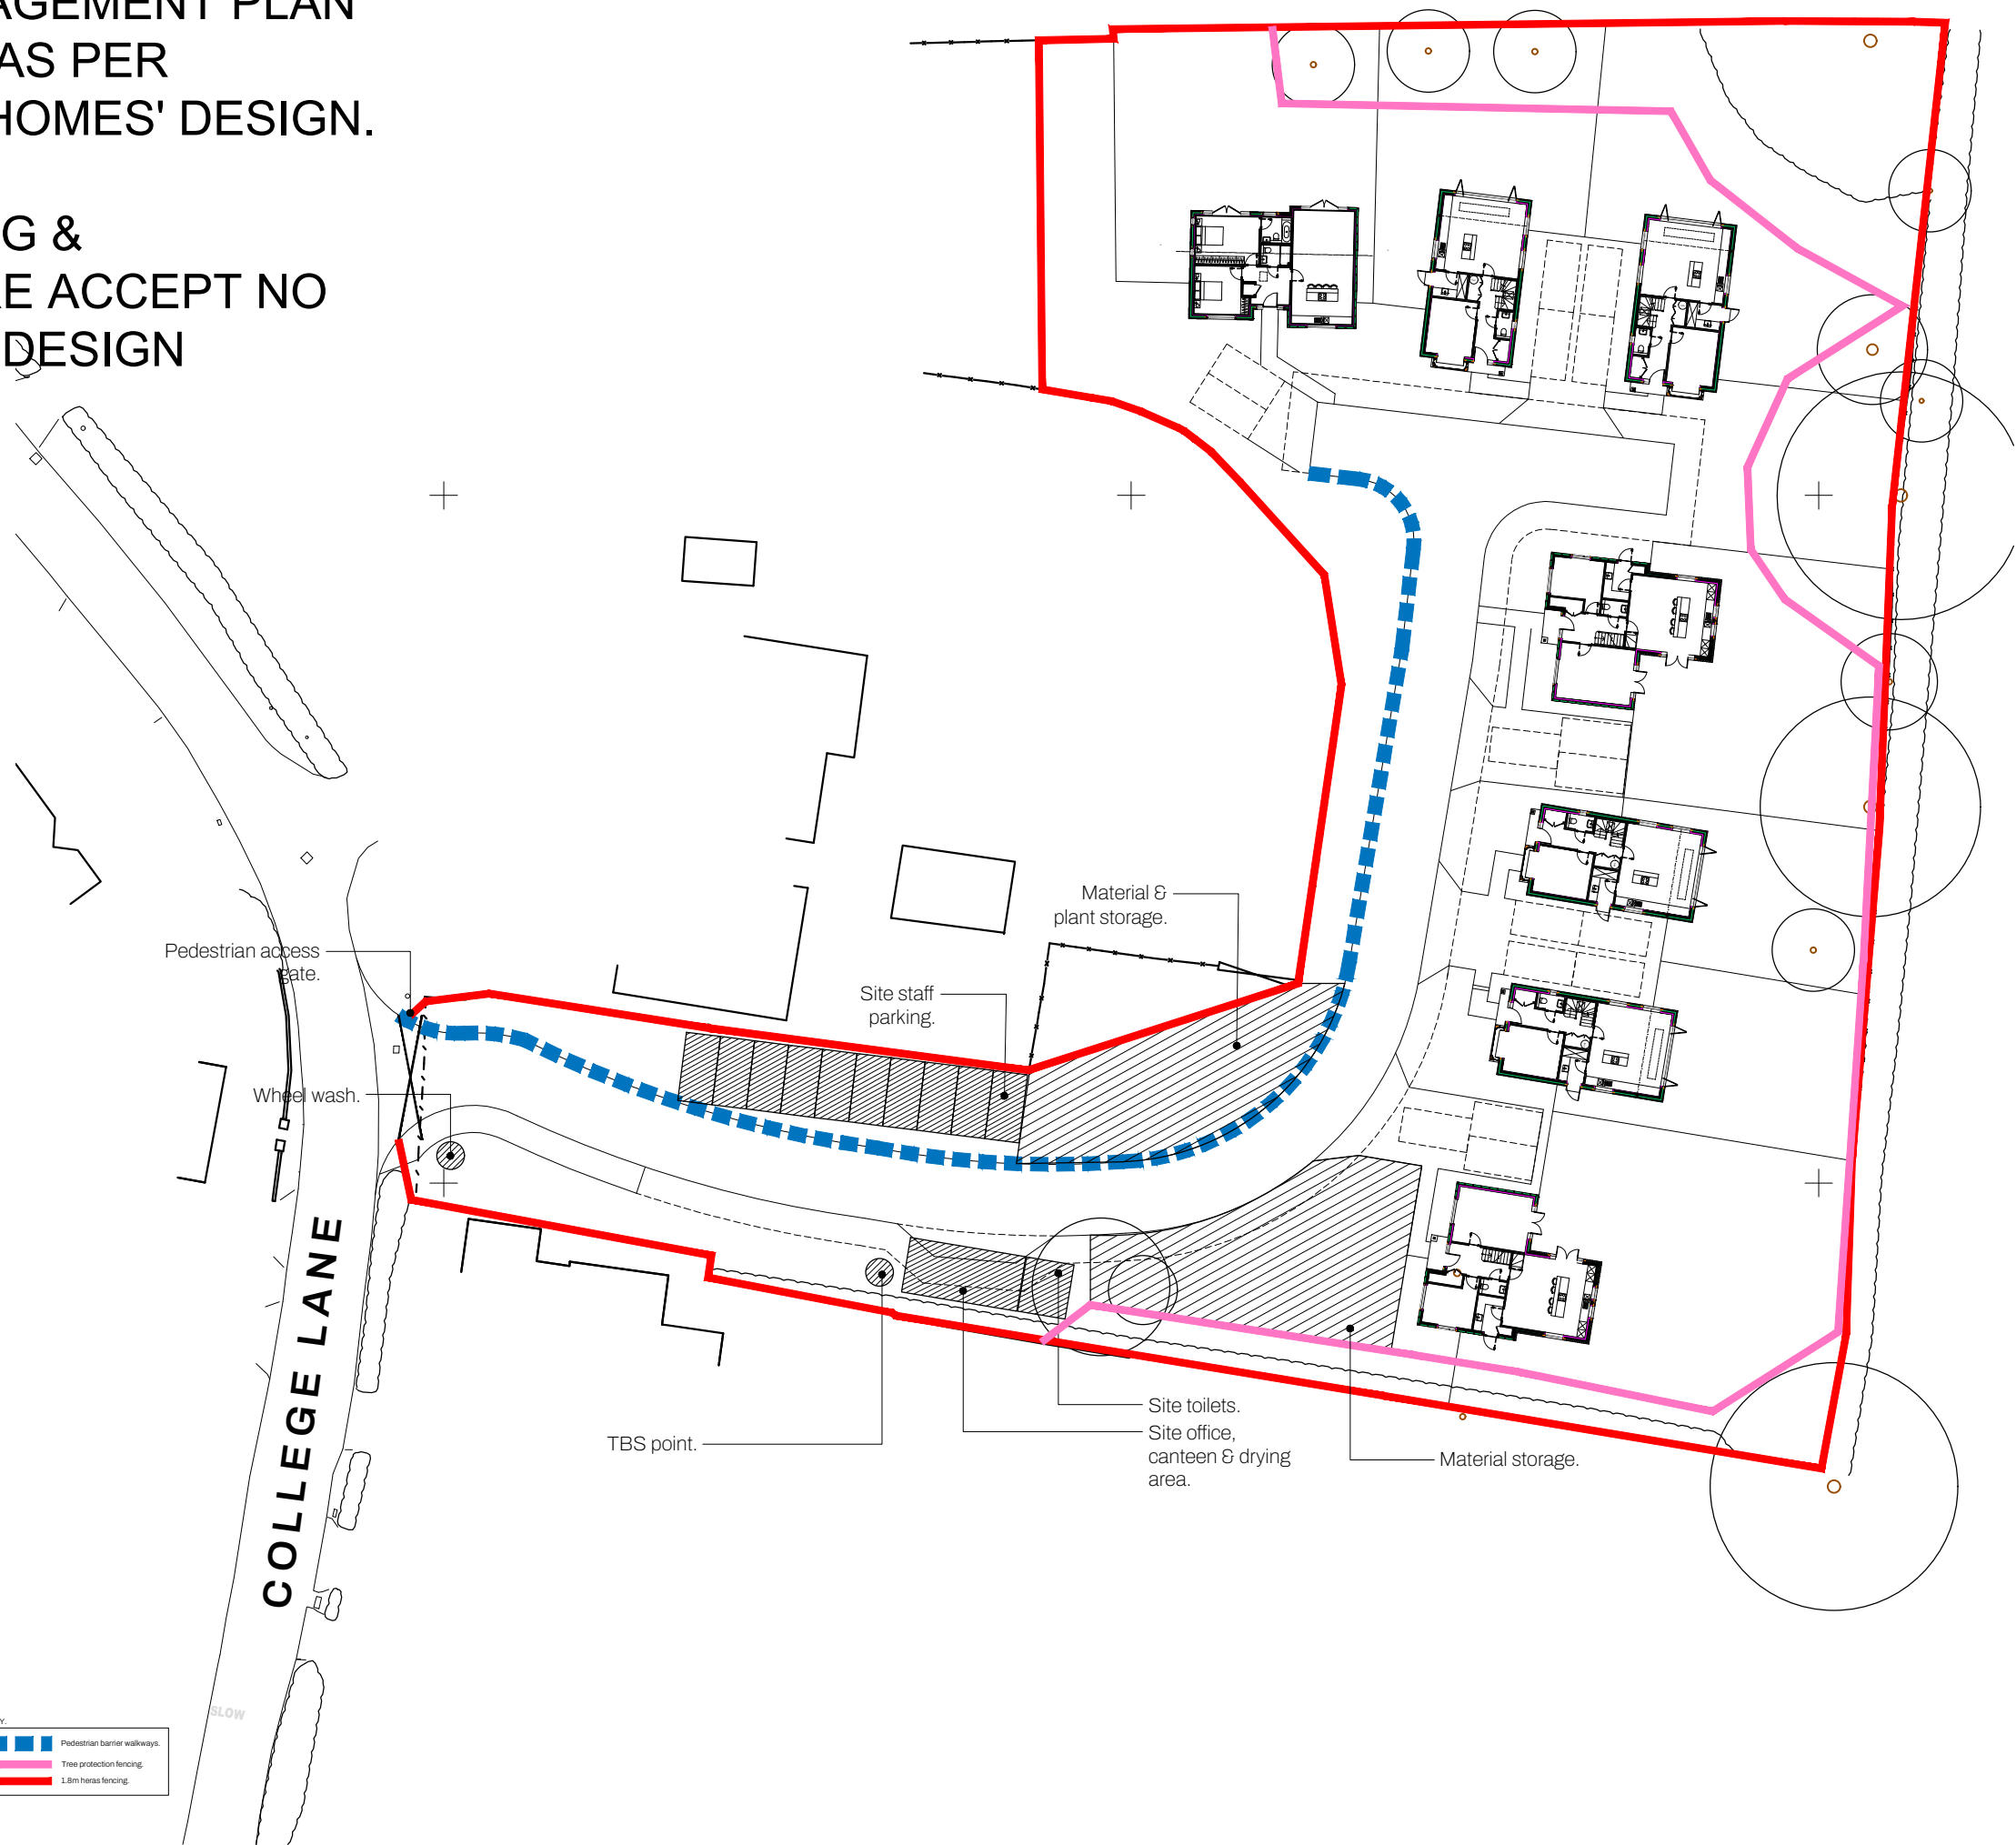

KEY:

	Pedestrian barrier walkways.
	Tree protection fencing.
	1.8m hoard fencing.

Do Not Scale, except for planning purposes. All dimensions and conditions are to be checked on site prior to preparing drawings or commencing any work. © This drawing is the property of SETT Planning & Architecture Limited and protected by the Copyright, Designs and Patents Act, 1988

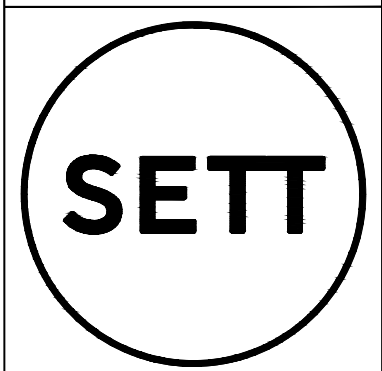

Roebuck House - 5 Roebuck Close - Reigate - RH2 7ER
01737 944 766 - hello@sett-pa.com - www.sett-pa.com

Rev.	Date	Notes	Drawn	Checked
1	20/08/2025	Issued for information.	CG	SPA

Client: Earlswood Homes			
Project: 2506-Land off College Lane Hurstpierpoint			
Drawing: Site Setup Plan			
Scale: 1:500@A3	Drawn By: CG	Checked By: SPA	Issued For: INFORMATION
Drawing No. 2506(00)100			Revision 1