


Birch Trees Farm
Birch Trees Farm

Birch Trees Farm, Ansty, West Sussex, RH17
5AG

Page size: A4


1 : 175

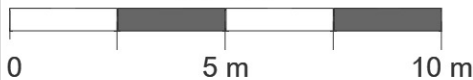

**PHOENIX
FORESTRY**

Retention Category

- Category A
- Category B
- Category C
- Category U
- RPA

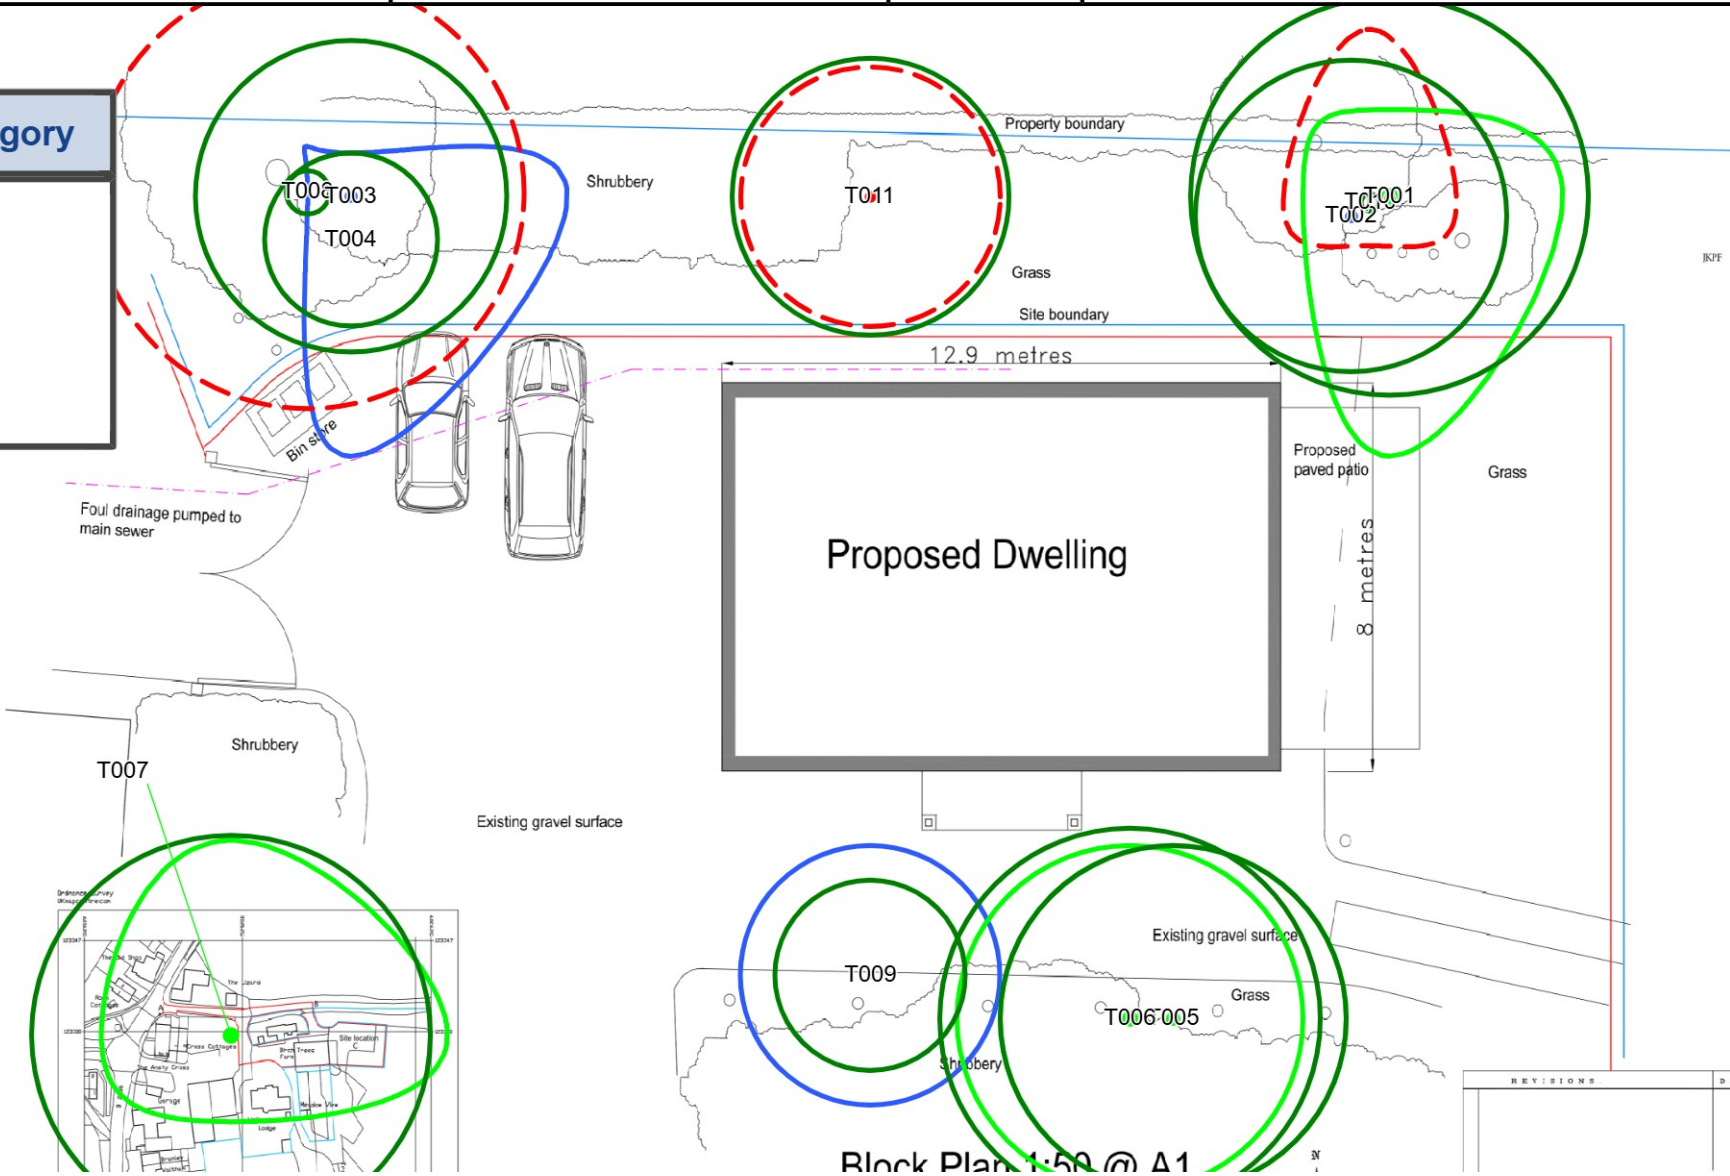

Block Plan 1:50 @ A1

REVISIONS	