
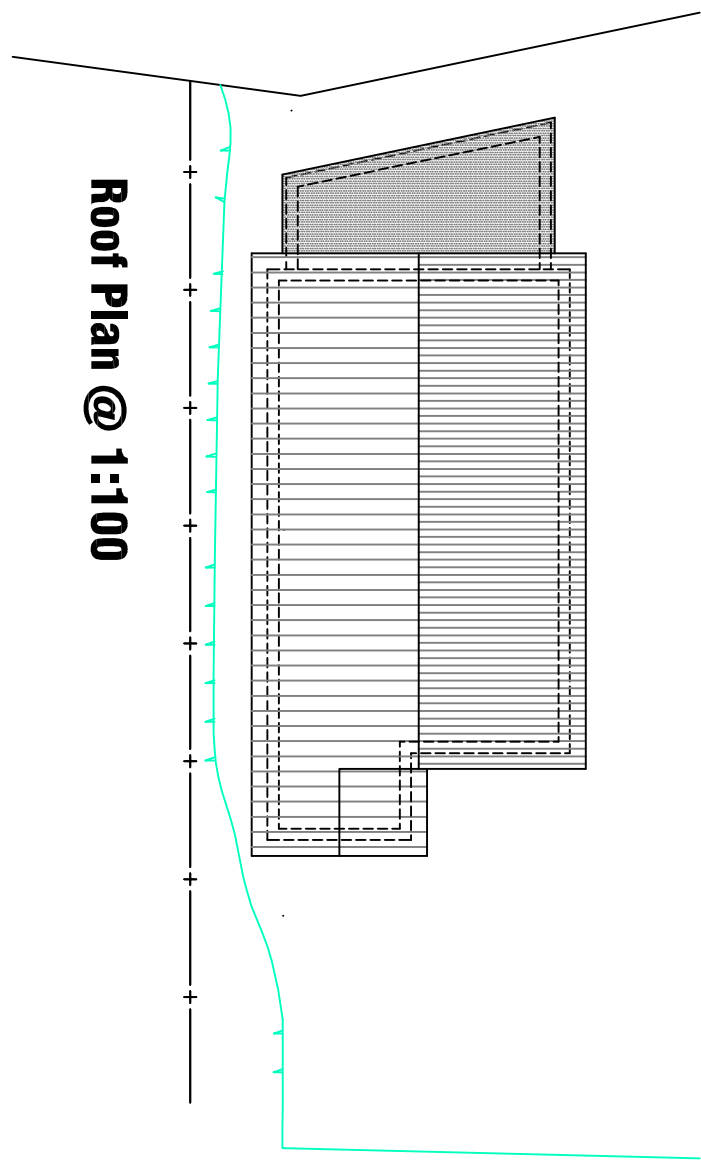
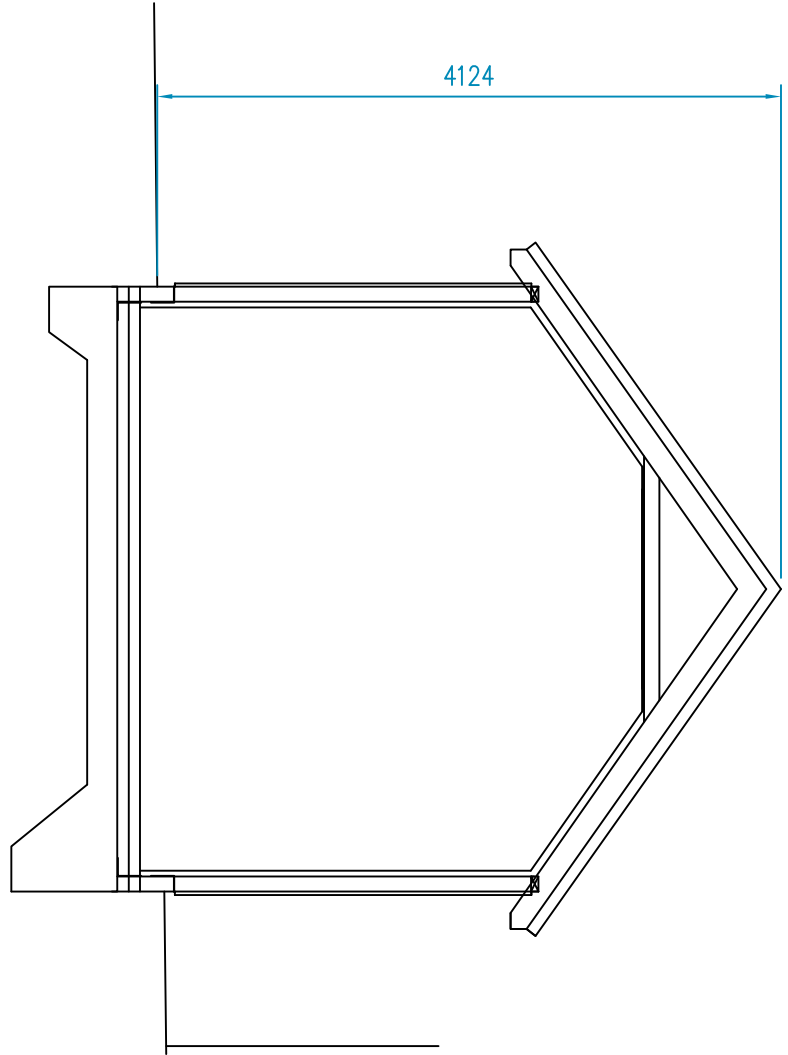
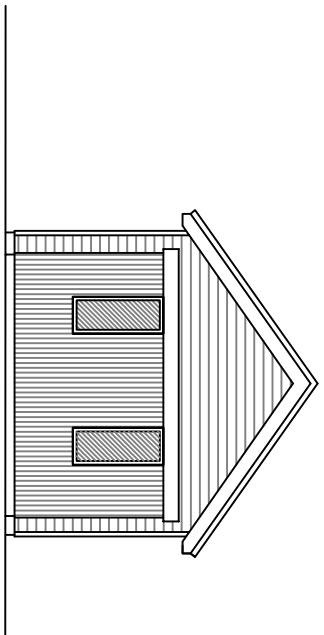
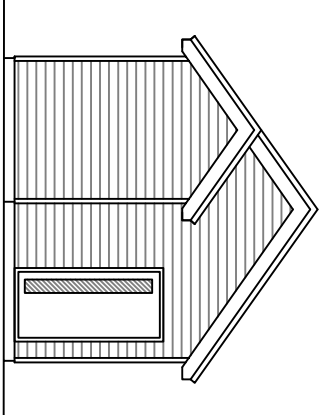
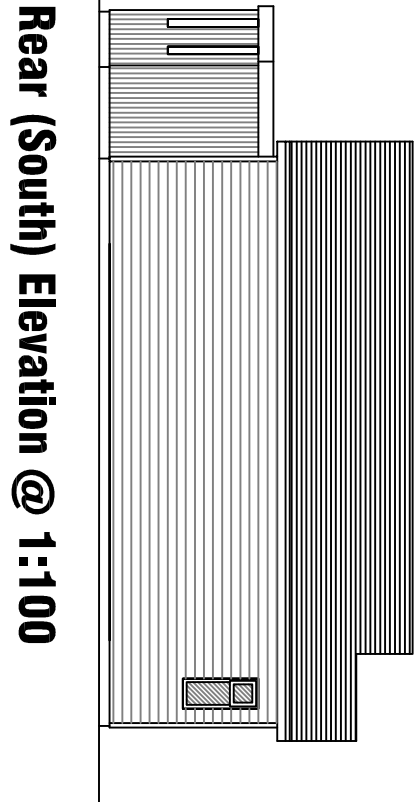



Type the complete path! — xref's loaded in file:

1. CONTRACTOR IS RESPONSIBLE FOR ALL SETTING OUT AND MUST CHECK DIMENSIONS ON SITE BEFORE WORK IS PUT IN HAND
2. WRITTEN DIMENSIONS ONLY TO BE TAKEN THIS DRAWING MUST NOT BE SCALED
3. ANY CHANGES TO BE IMMEDIATELY NOTIFIED OF SUSPECTED OMISSIONS OR DISCREPANCIES




REVISIONS		18.03.24
A	Client comment	05.03.24

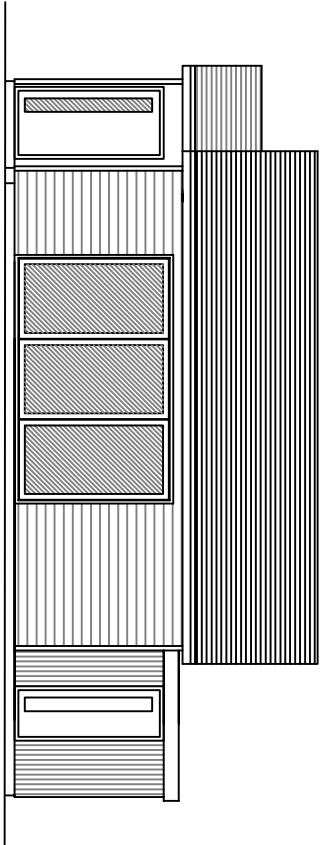

Section @ 1:50

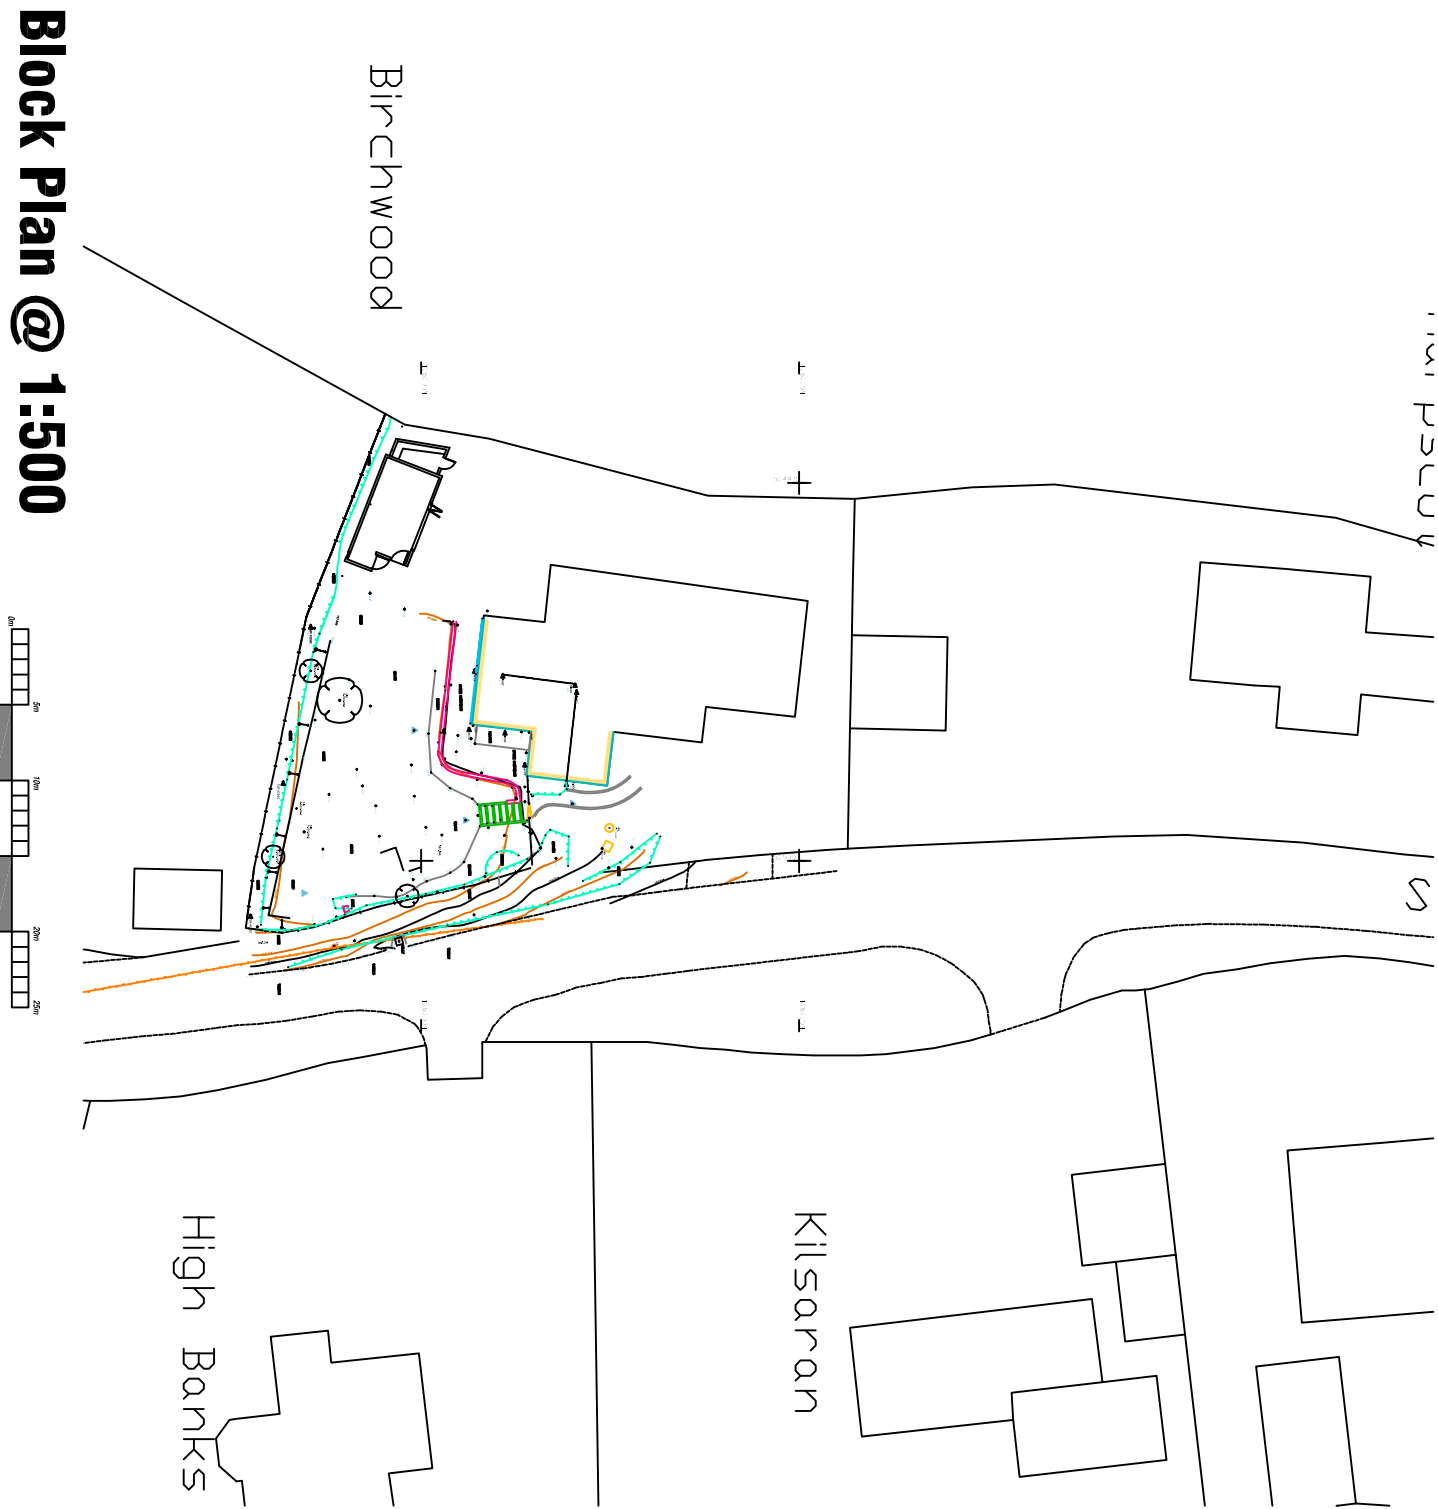

Block Plan @ 1:500

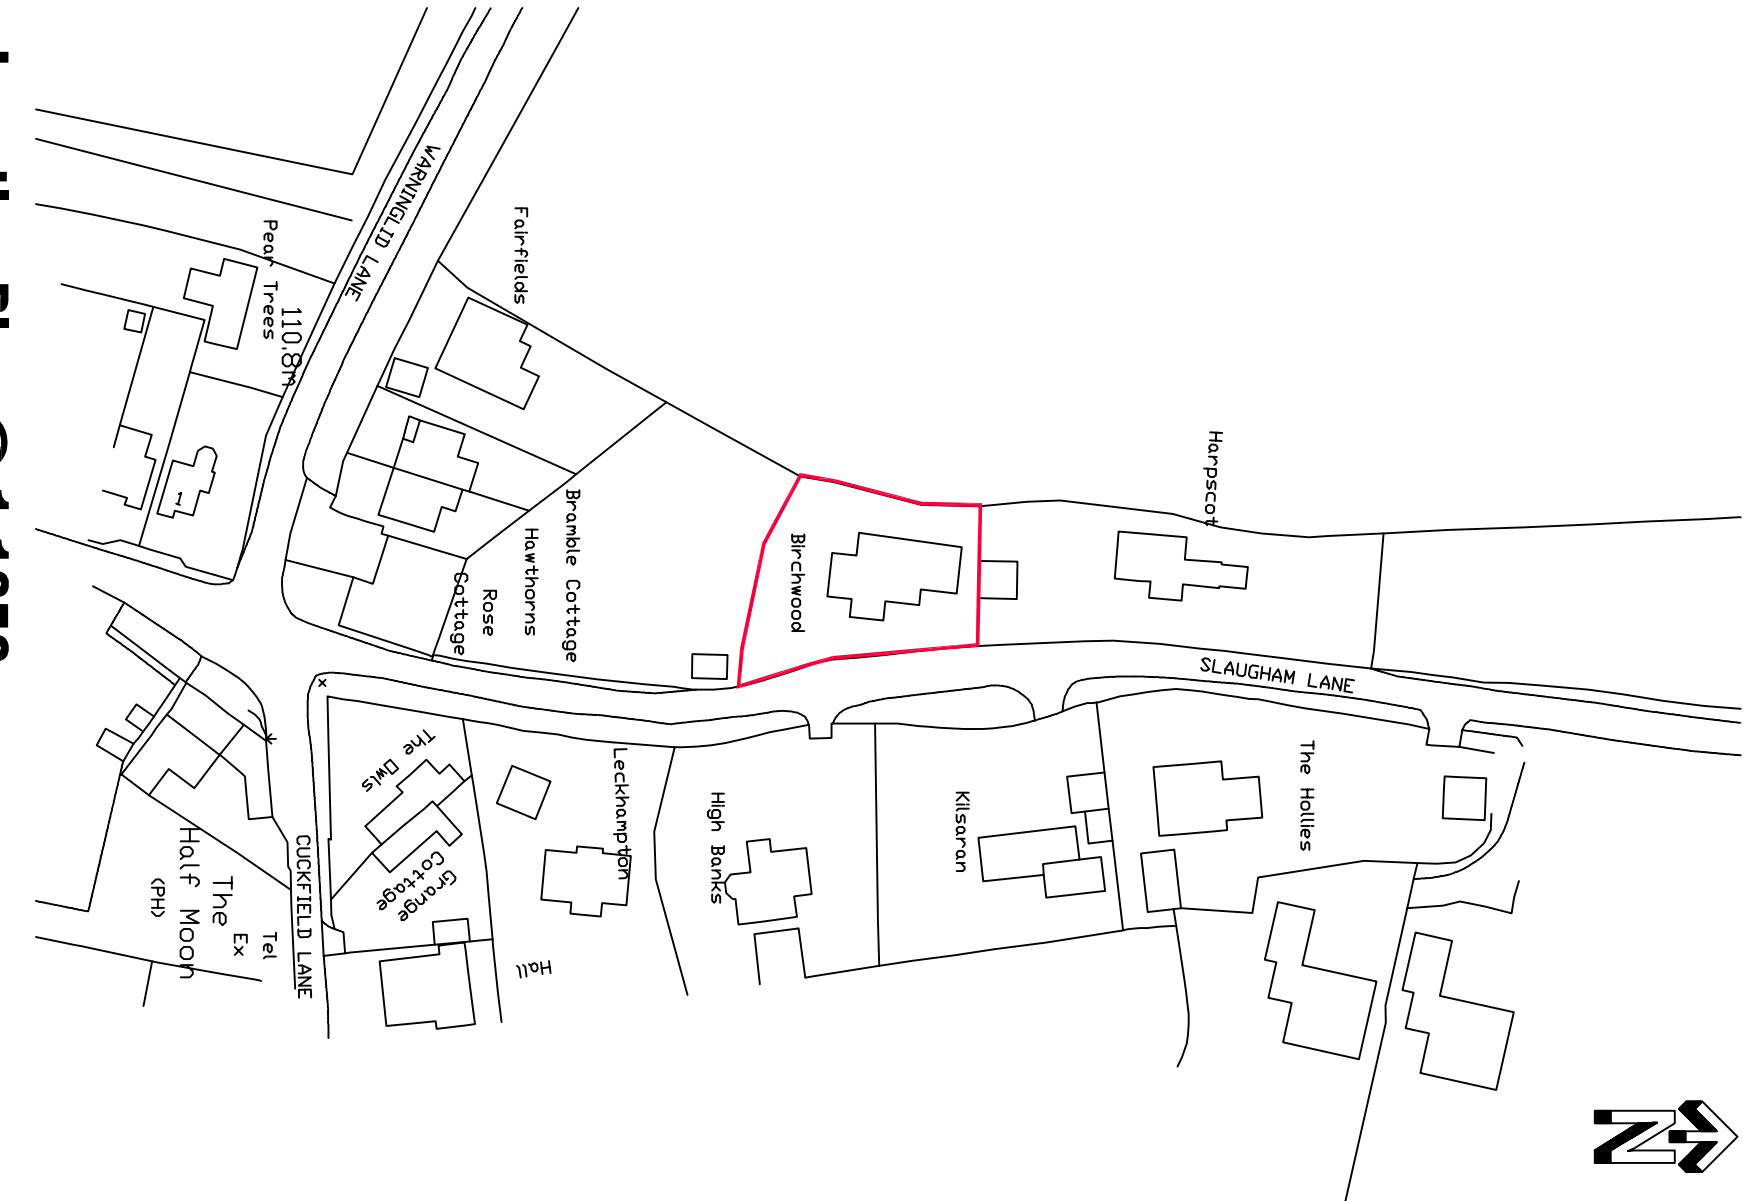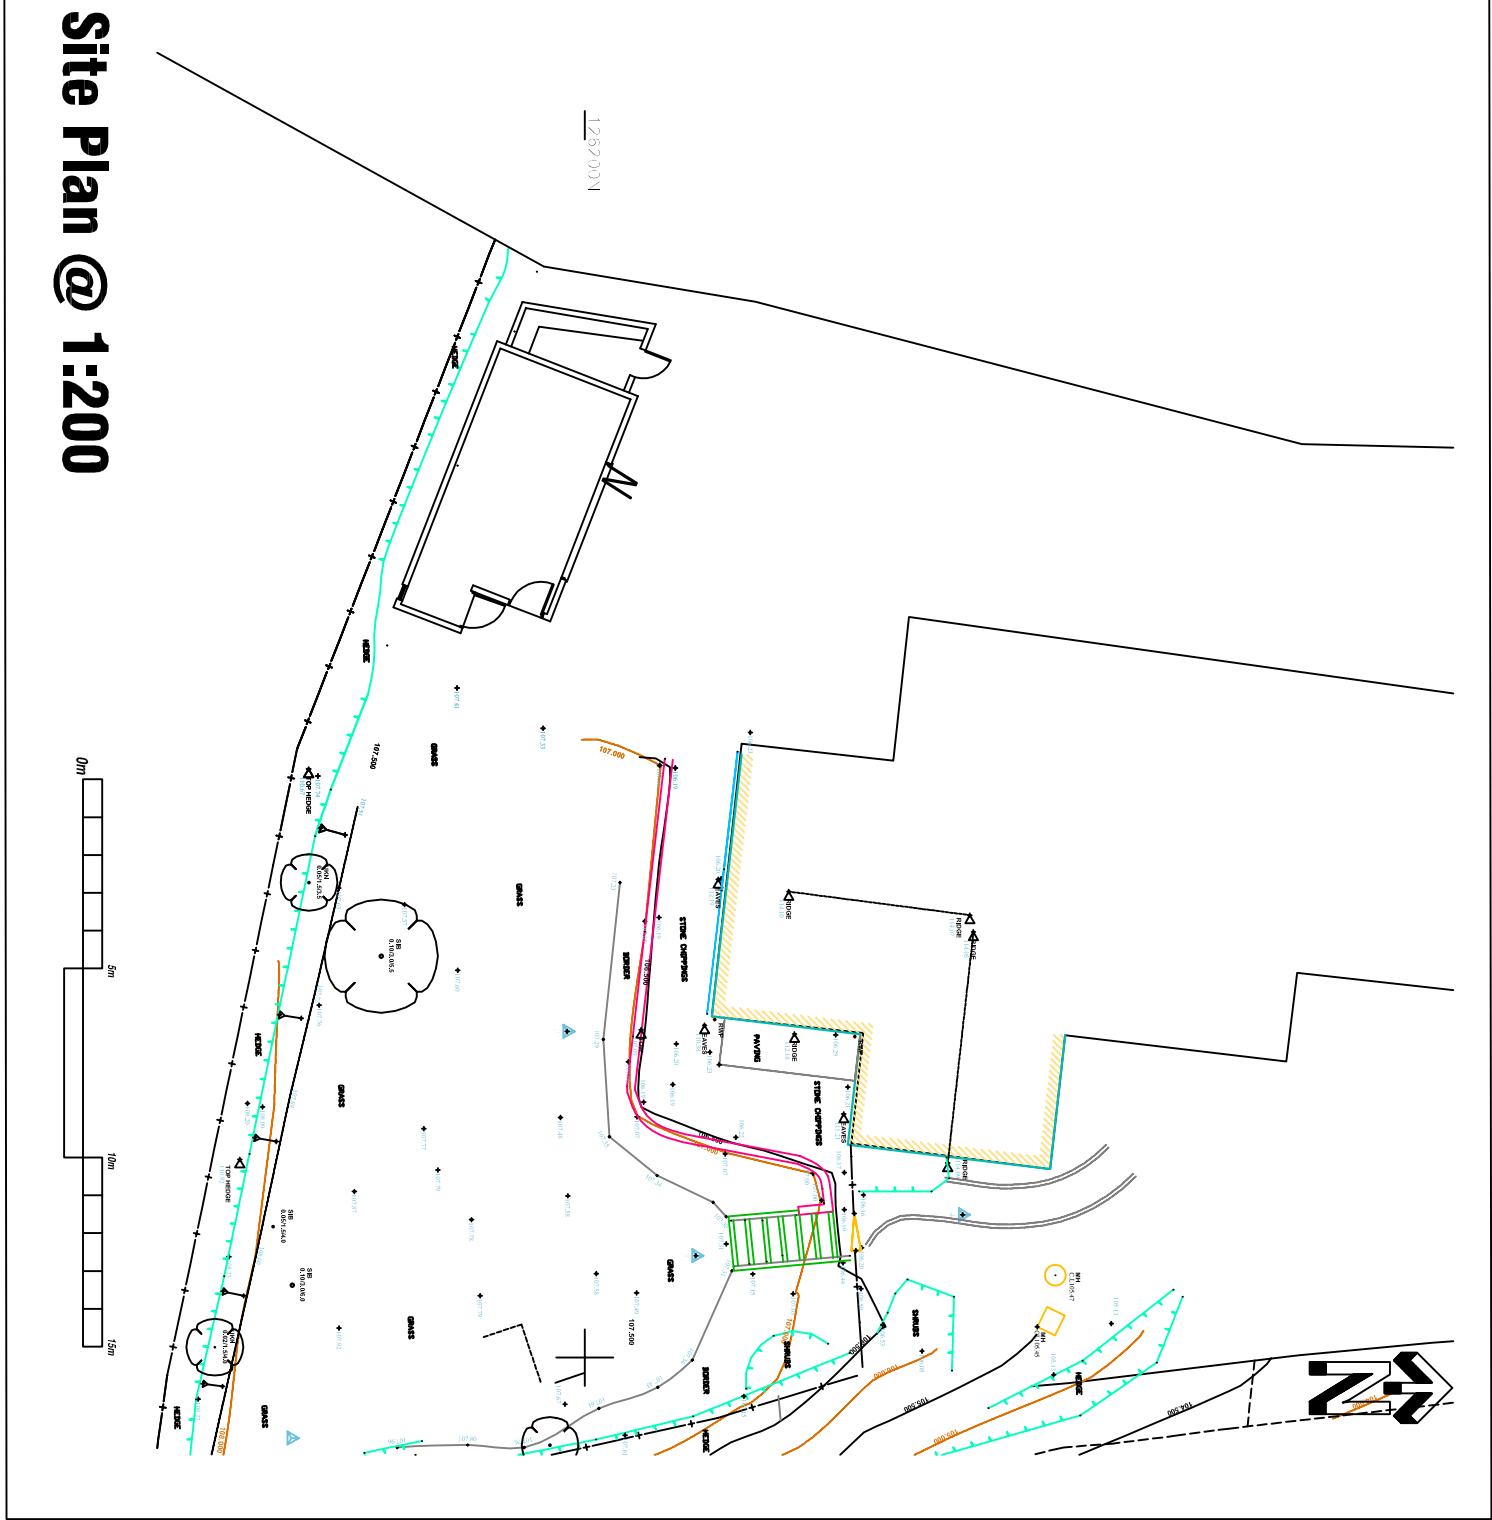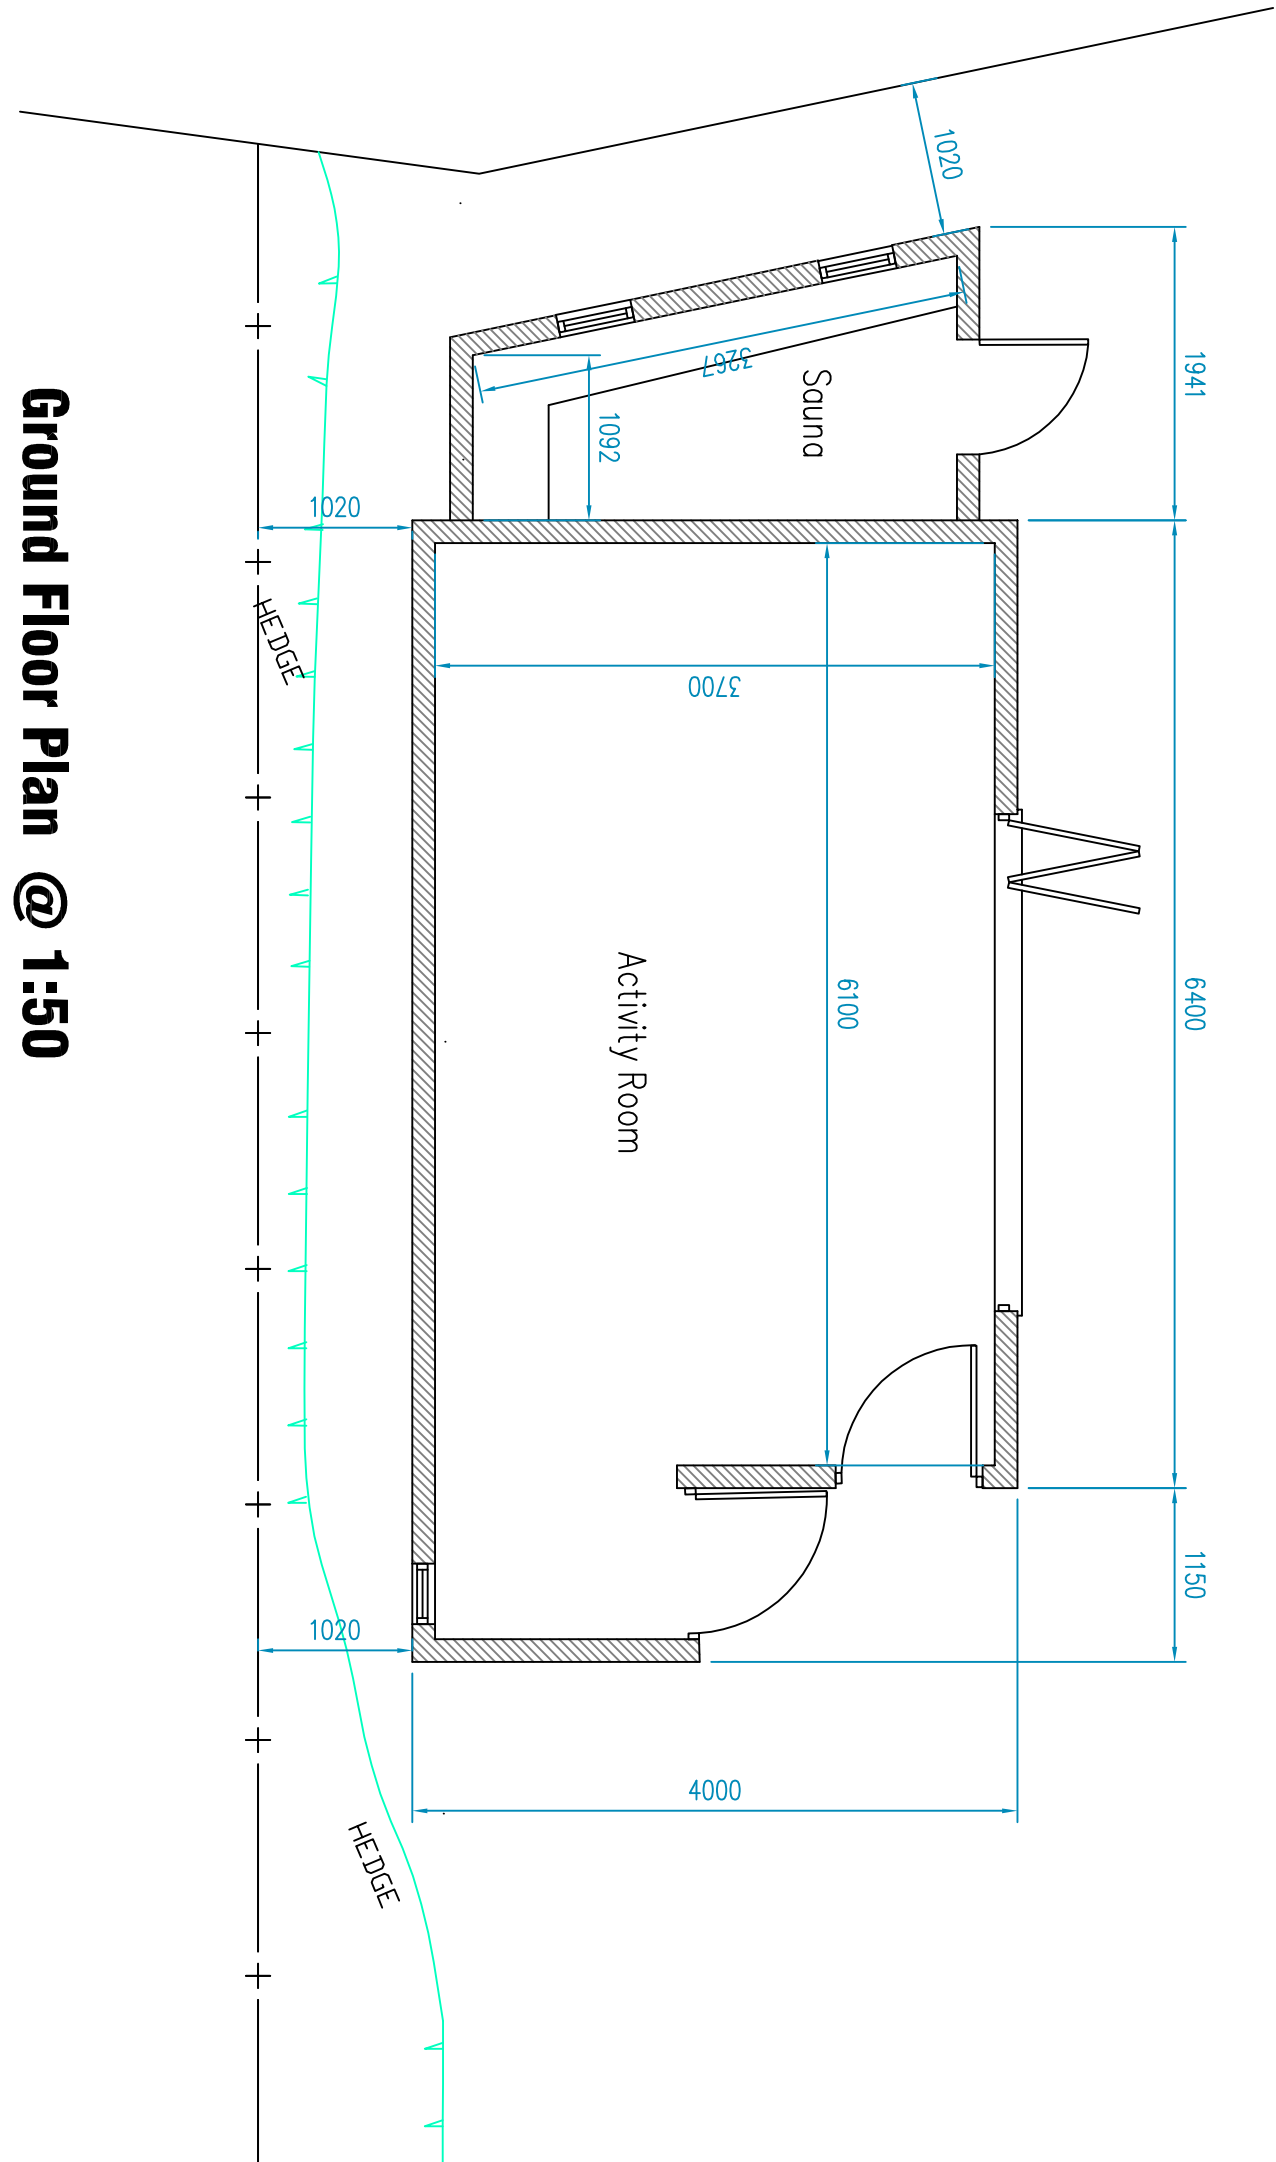

JNA ARCHITECTS
CHARTERED ARCHITECTS
14a Brighton Road, Southgate
Crawley, West Sussex, RH10 6AA
Tel: 01293 439923 FAX: 01293 530160
www.jna-architects.co.uk

PROJECT
Mr Lee Baxter
Birchwood
Slaugham Lane, Warringlid
West Sussex RH17 5TH

Out Building
Plans and Elevations

SCALE	AS SHOWN @A1	DWG. NO.	J1702-16	REV.	B
DATE	MAR 24	DRAWN	JN		