


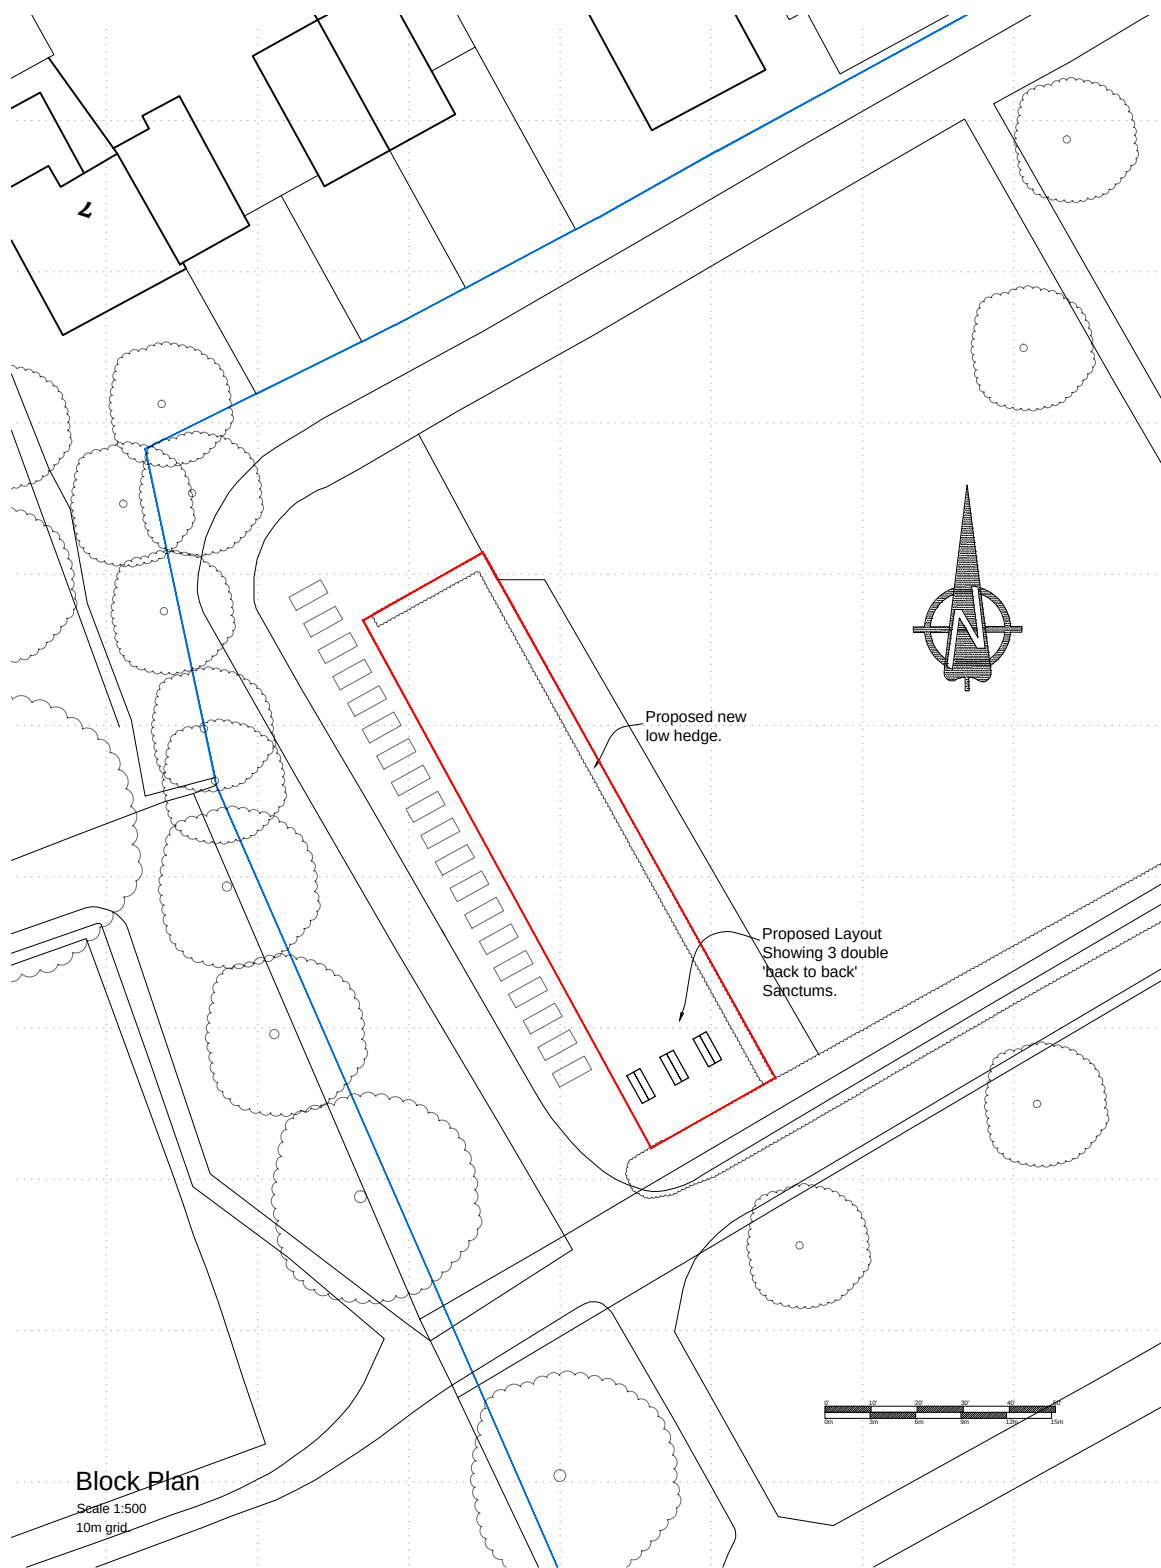

Rev.	Date	Initials	Notes
------	------	----------	-------

Chris Neale.
Architectural & Planning Consultant.
12, Stockwell Road, East Grinstead,
W. Sussex, RH19 4AU. 01342 326281

Project Proposed Columbarium.
Mount Noddy Cemetery,
East Grinstead,
West Sussex, RH19 3HP.

Client East Grinstead Town Council

Title Block Plan Showing 6 Sanctums.

Do not scale from this drawing. All figured dimensions to be checked on site before construction and any discrepancies to be notified immediately.
©The design is copyright.

Drawn C.J.N.	Drawing No.	Rev.
Scale 1:500 @ A4	P 23-03-01.	
Date July 2025		

PRELIMINARY, liable to change without notice, not for construction