




Proposed block plan scale 1:500 @A3

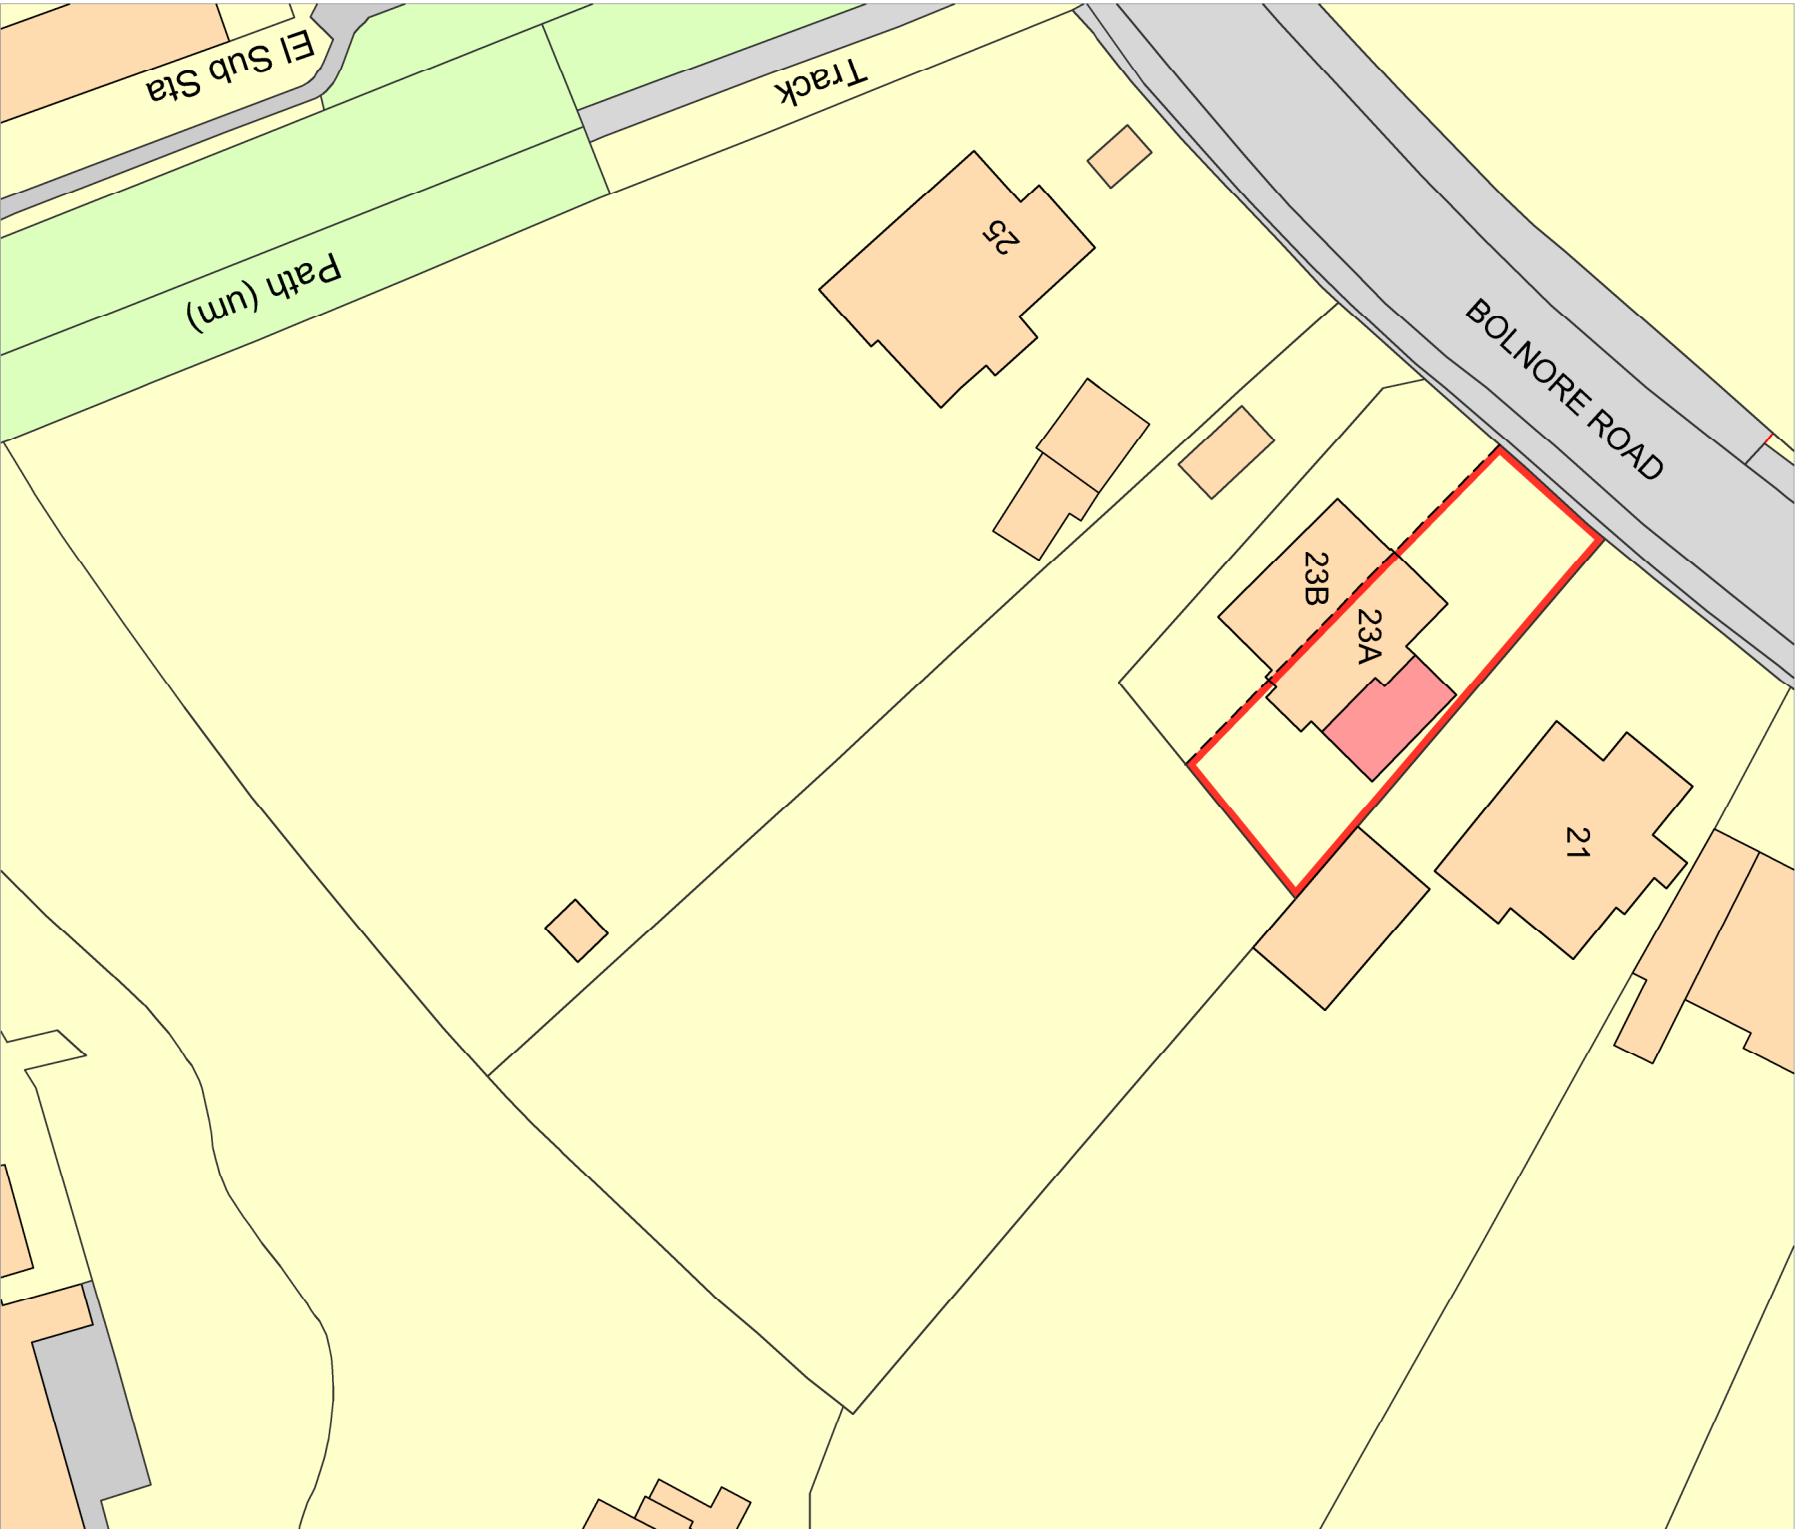

Site location plan scale 1:1250 @A3



Planning issue

rev.	date
------	------

No dimensions to be scaled from this drawing. Any dimensions shown on the drawing should be checked on site.

This drawing has been produced for Planning purposes only and should not be used as a Technical or Building Regulations drawing and must not be used for Construction purposes in any way.

This drawing is copyright and should not be reproduced without the permission of the Architects.

client

Mr & Mrs Hodge

project

East Lodge, 23A Bolnore Road
Haywards Heath, RH16 4AB

drawing

Block & site location plans

scale

Showm@A3 date Jan 2025 drawn

2d St Johns Road
Hove, East Sussex
BN3 2FB

tel: 01273 203230
email:info@harchitects.co.uk



Turner Associates
Architects and Planning Consultants

TA 1565 / 03

rev.