


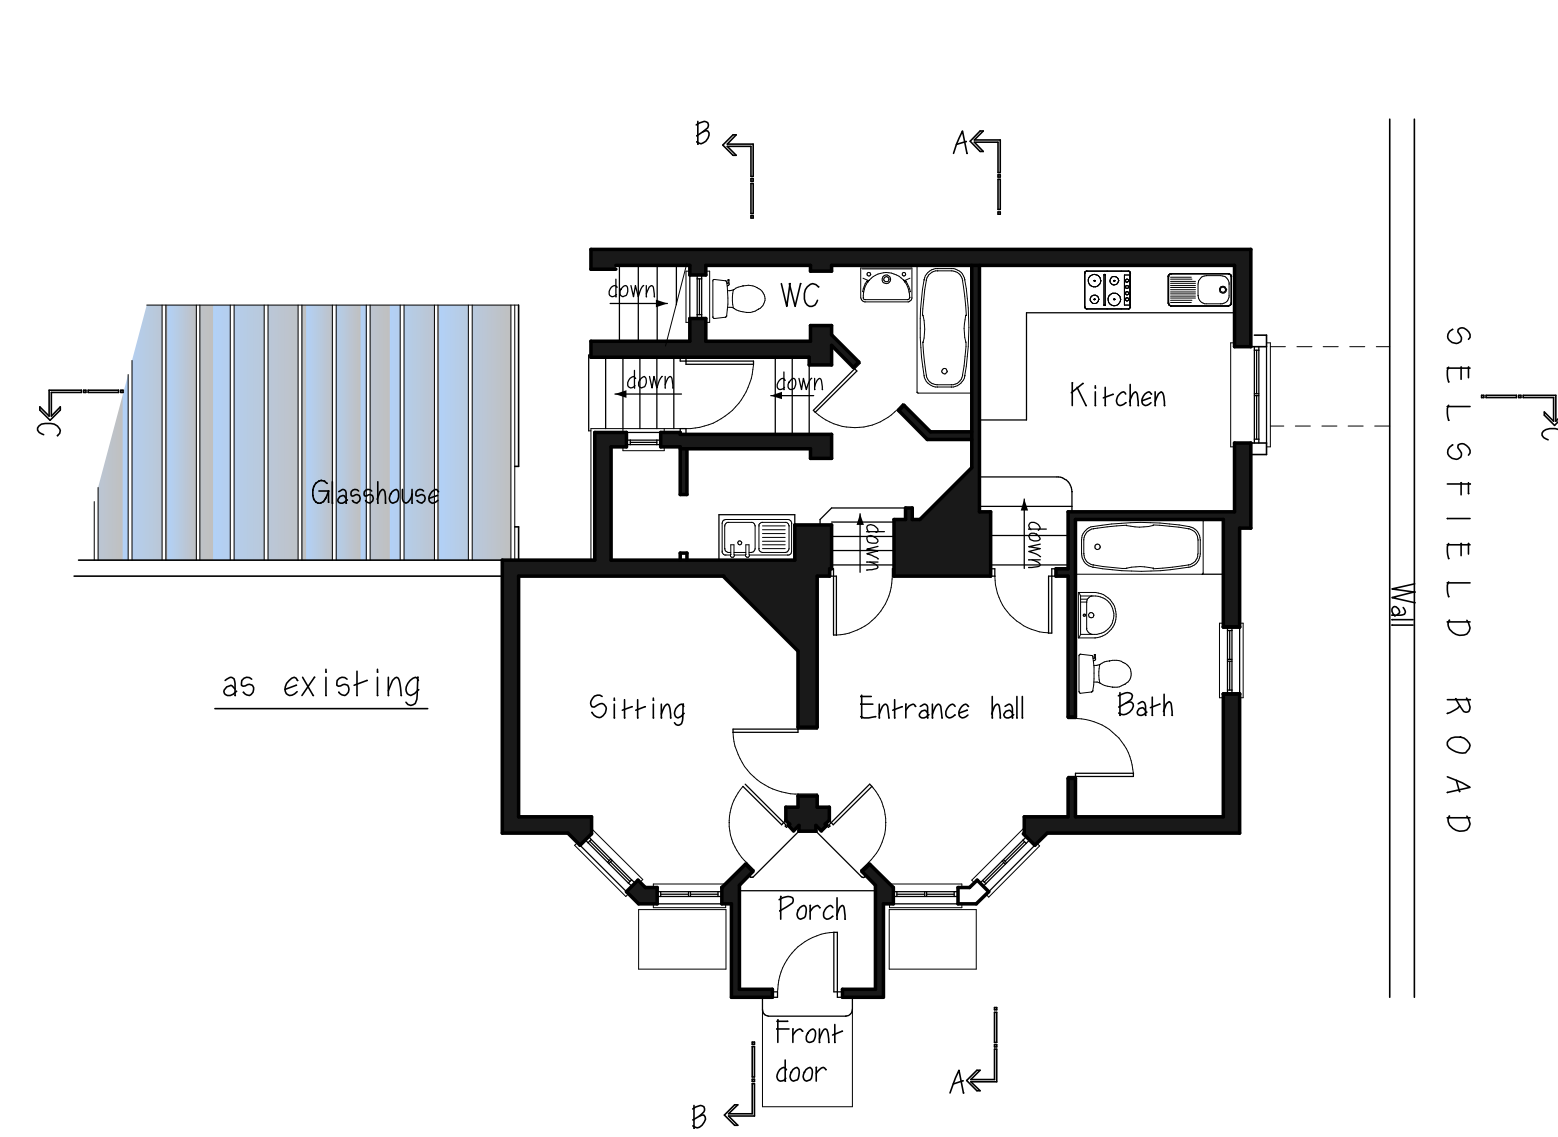


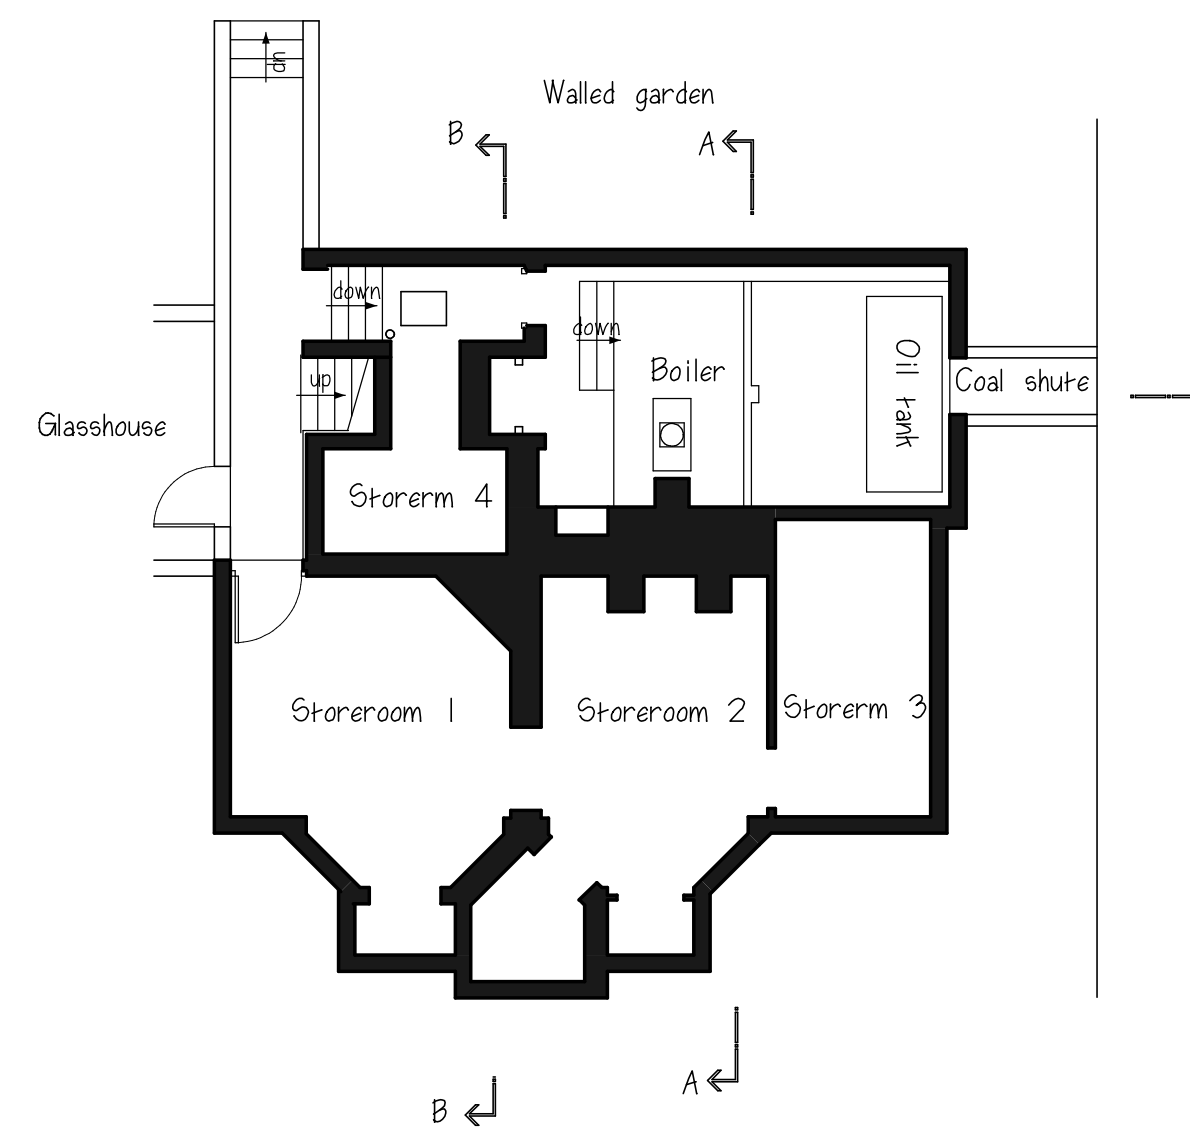

UPPER FLOOR

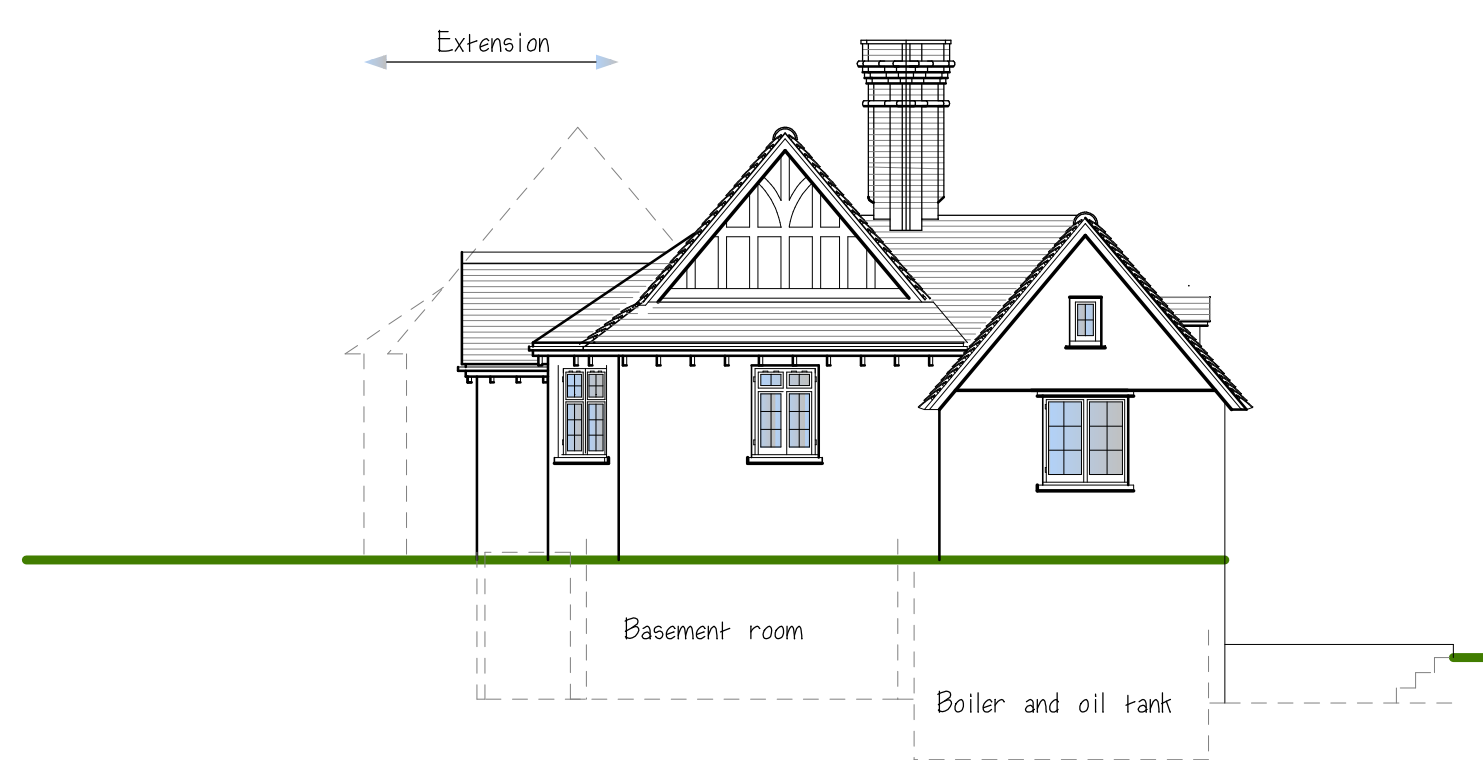


LOWER FLOOR

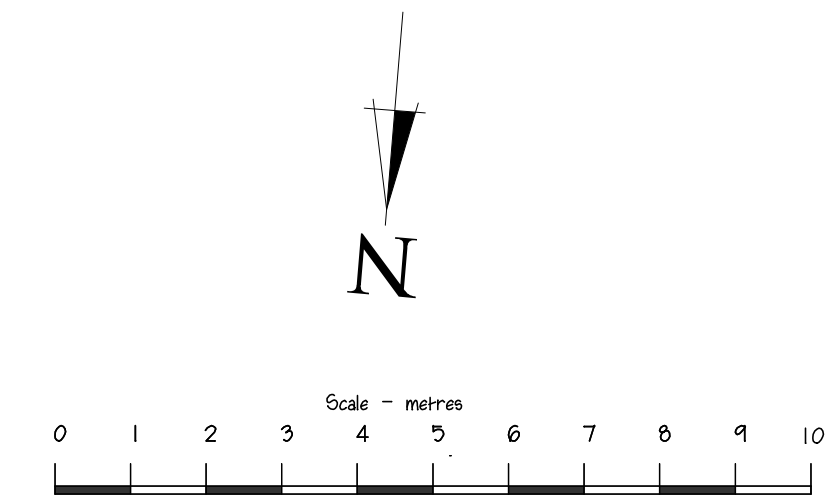


WEST ELEVATION - facing Selsfield Road




NORTH ELEVATION - facing house and parking area

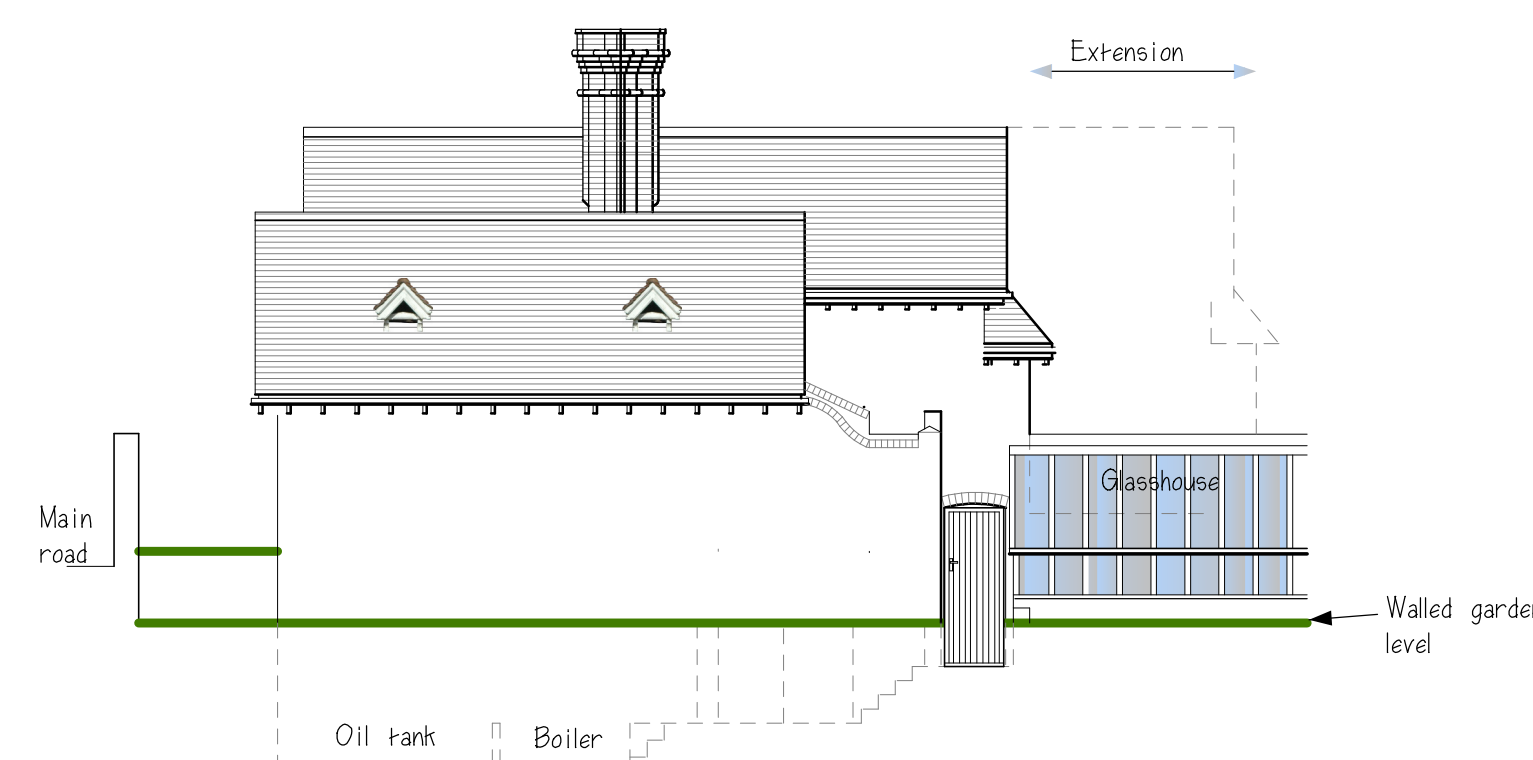


SOUTH ELEVATION - facing the walled garden

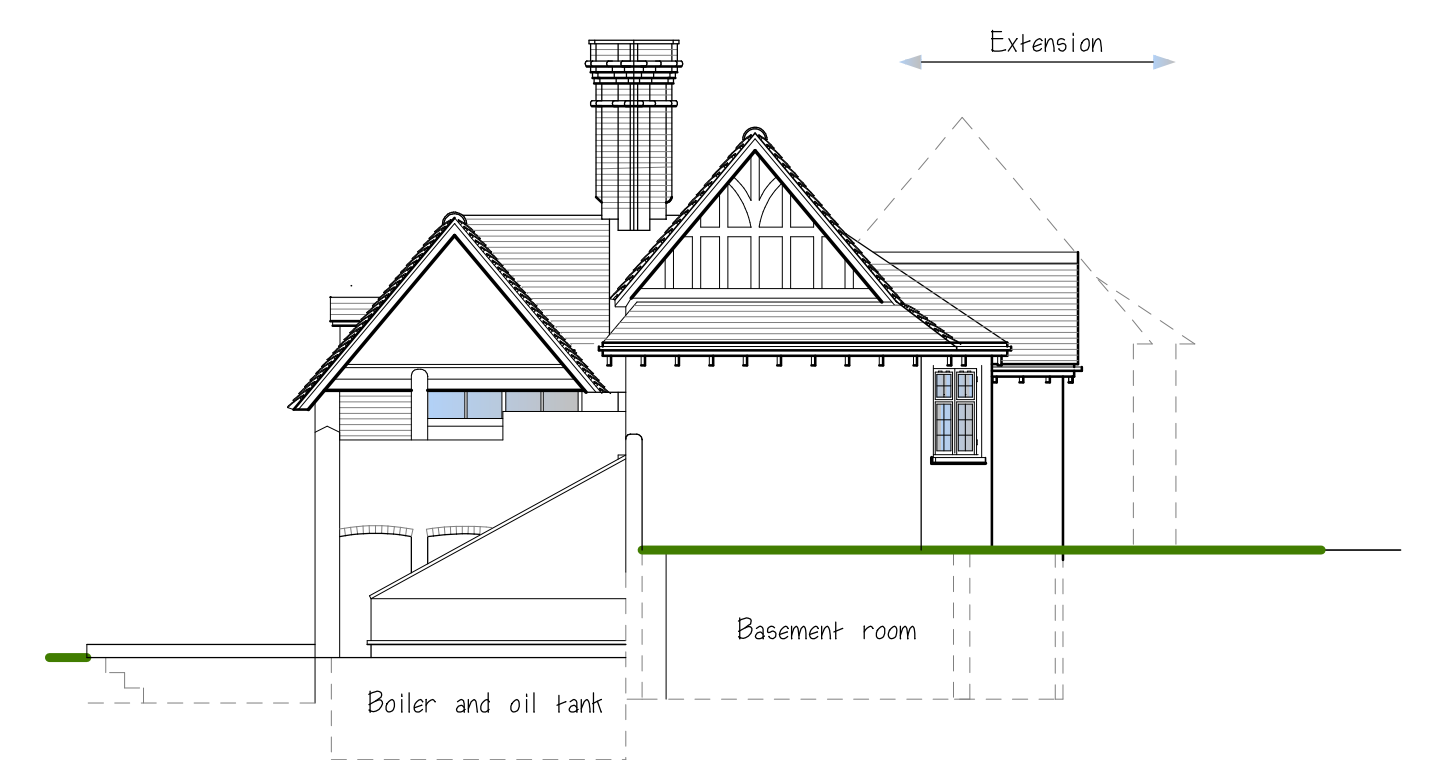


EAST ELEVATION - facing garden

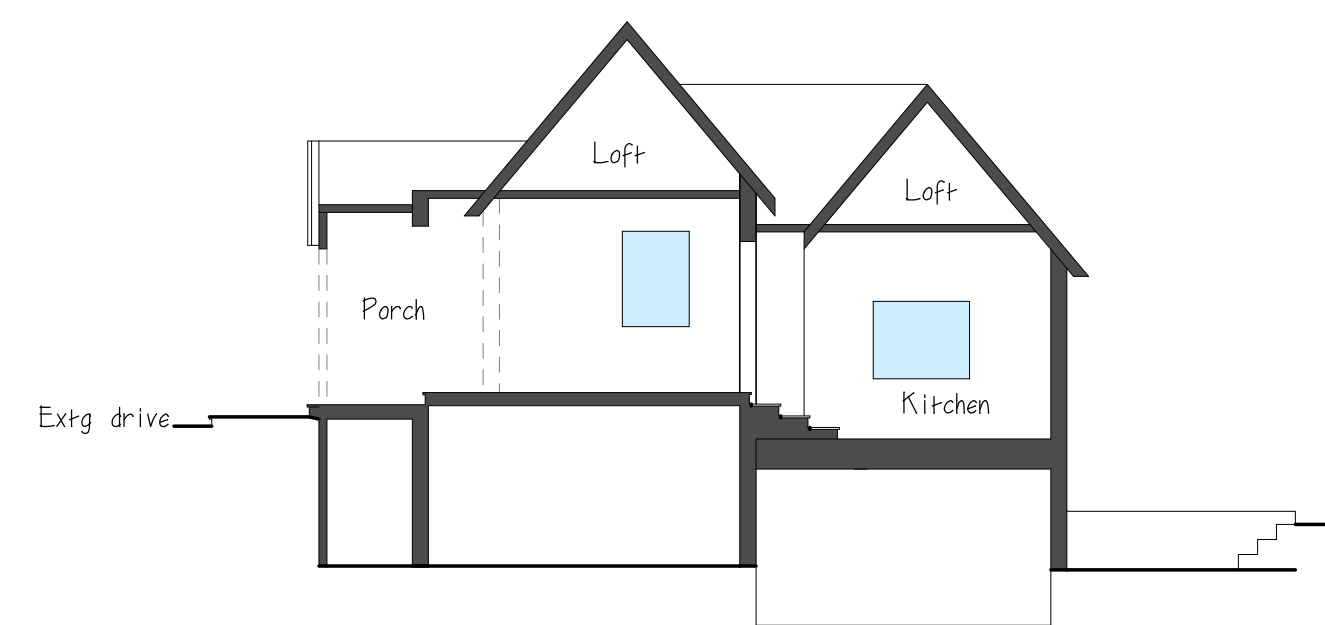

SECTION A

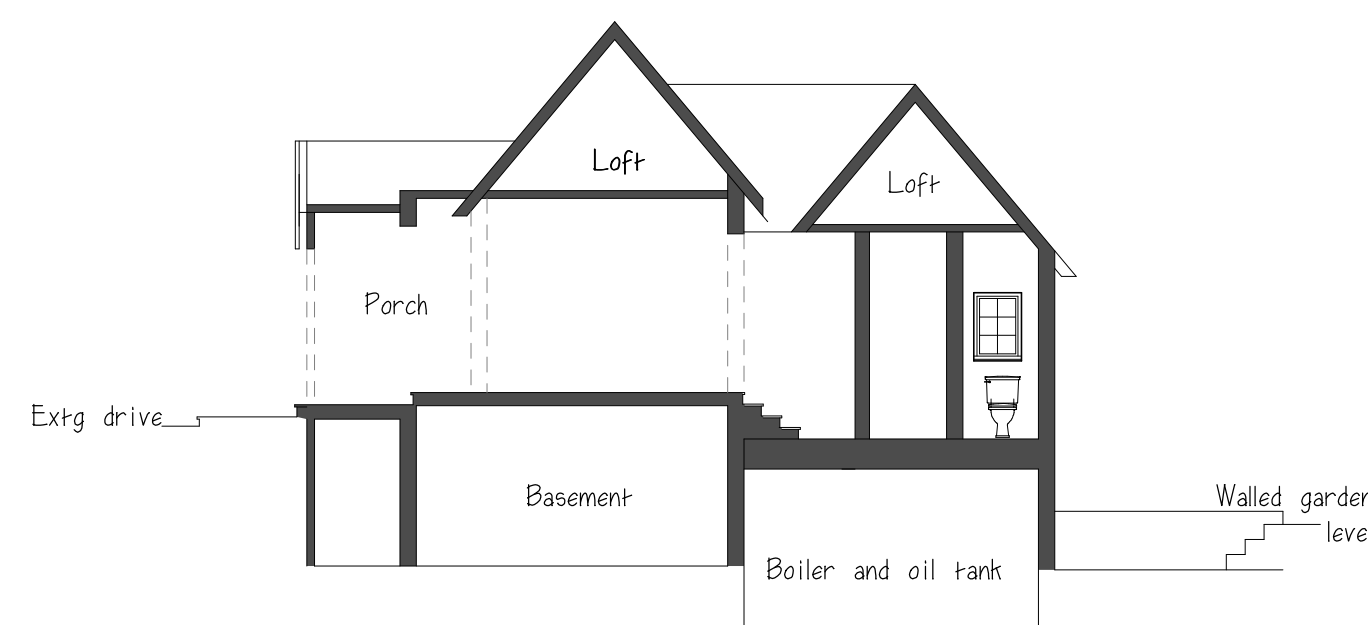

SECTION B

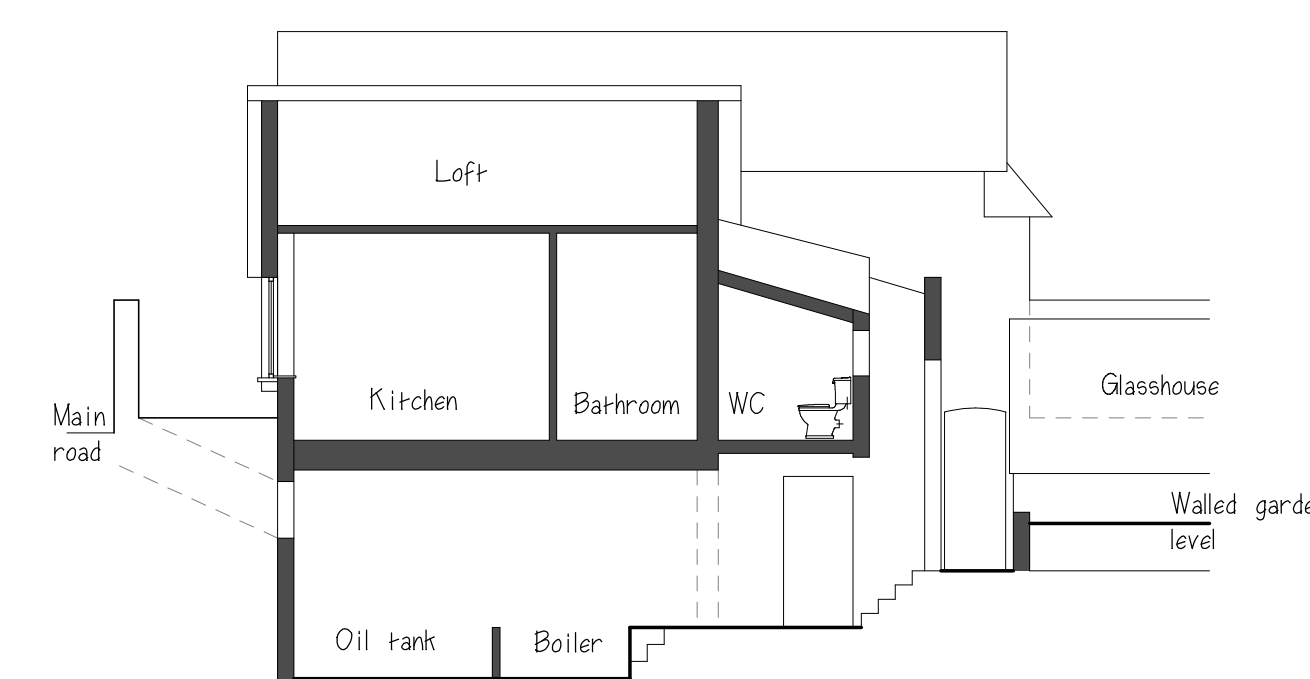

SECTION C