
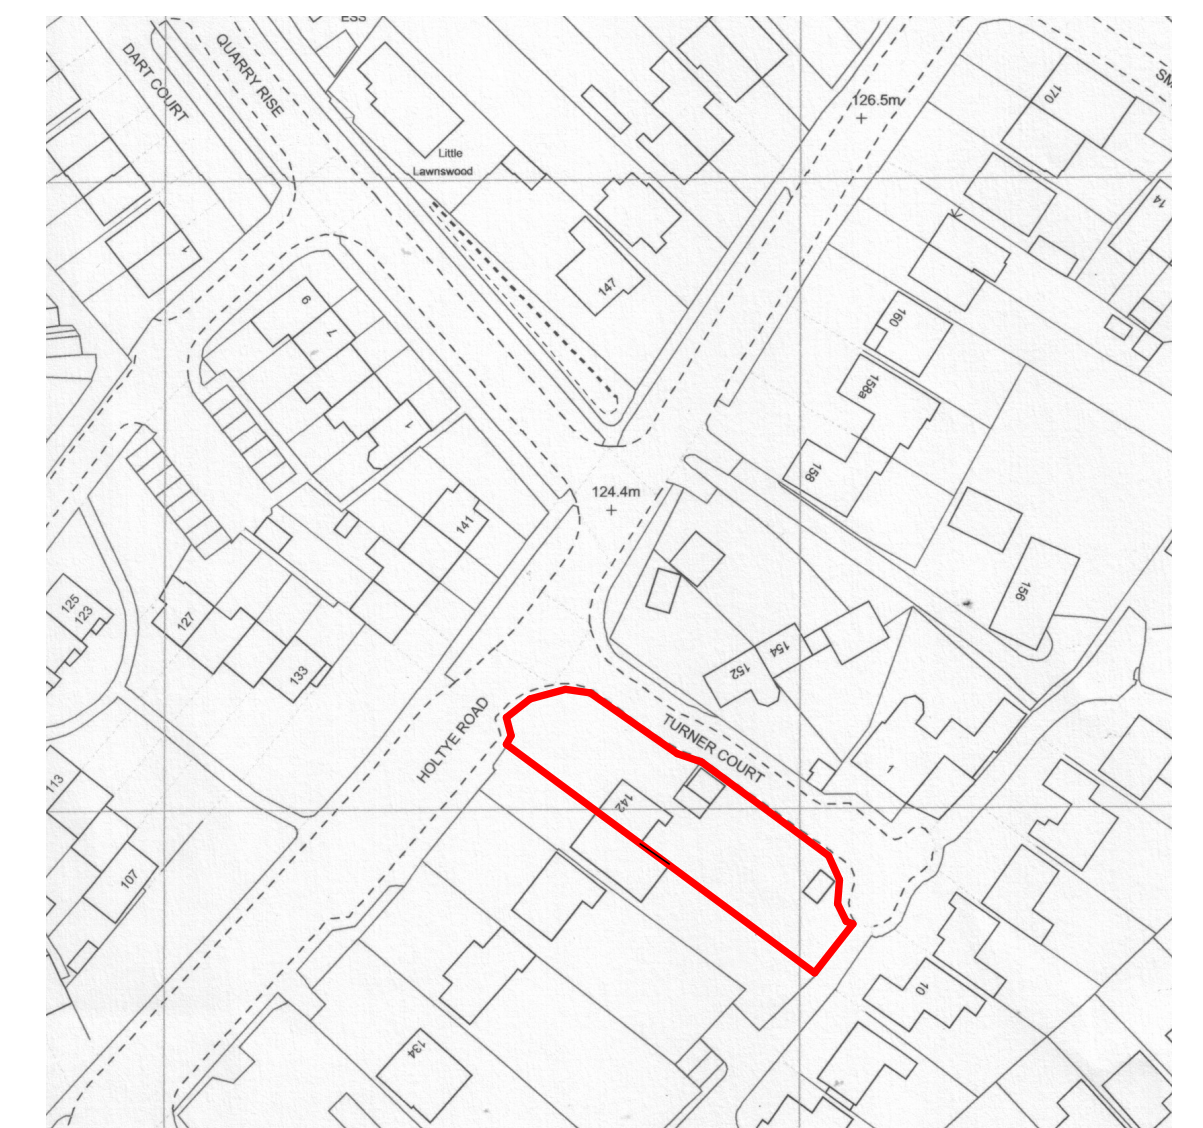
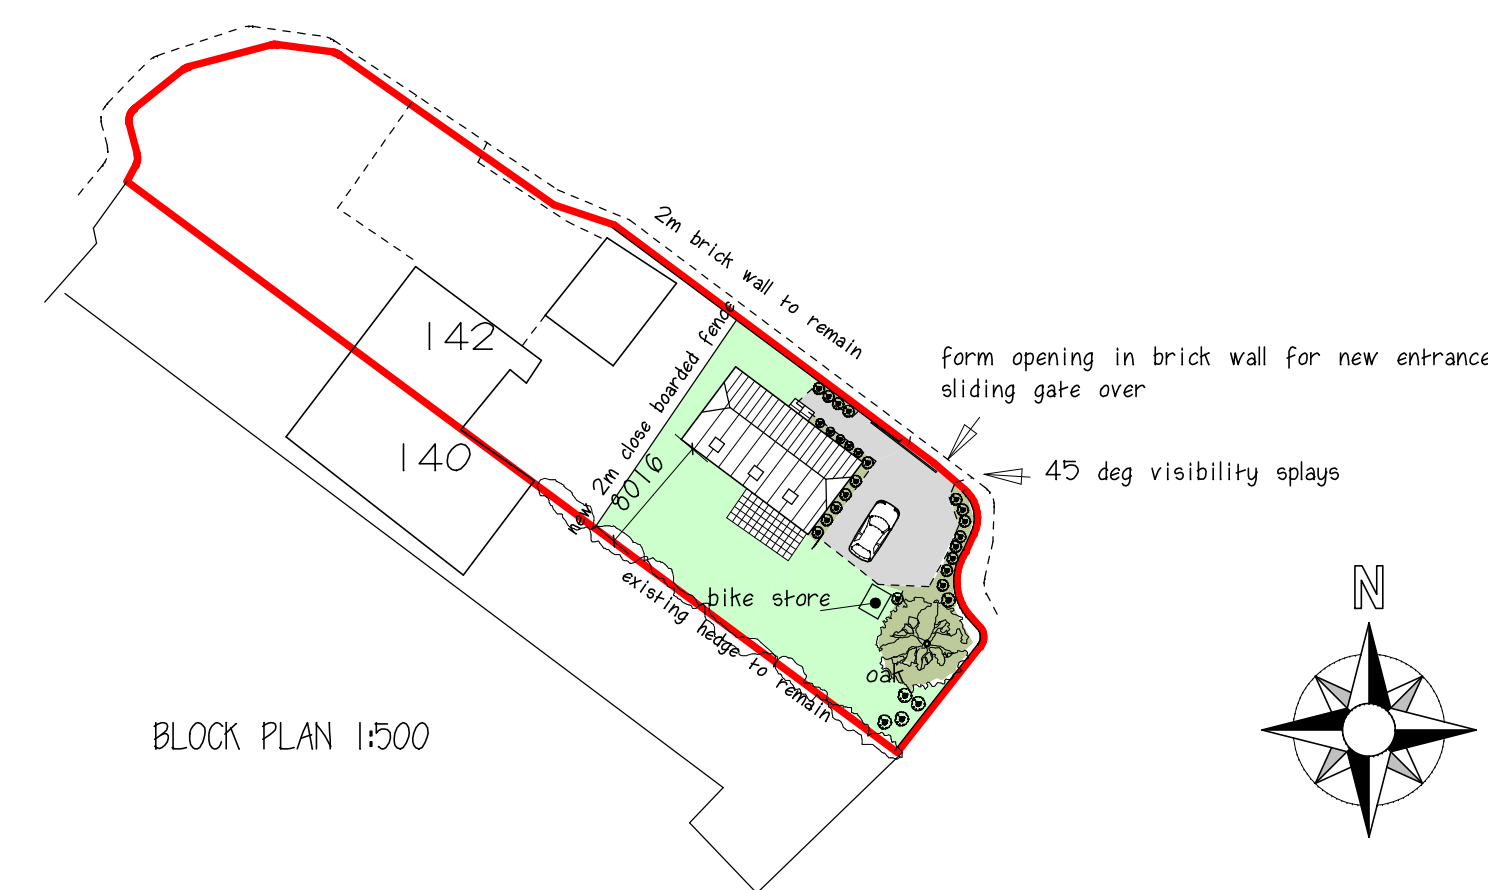
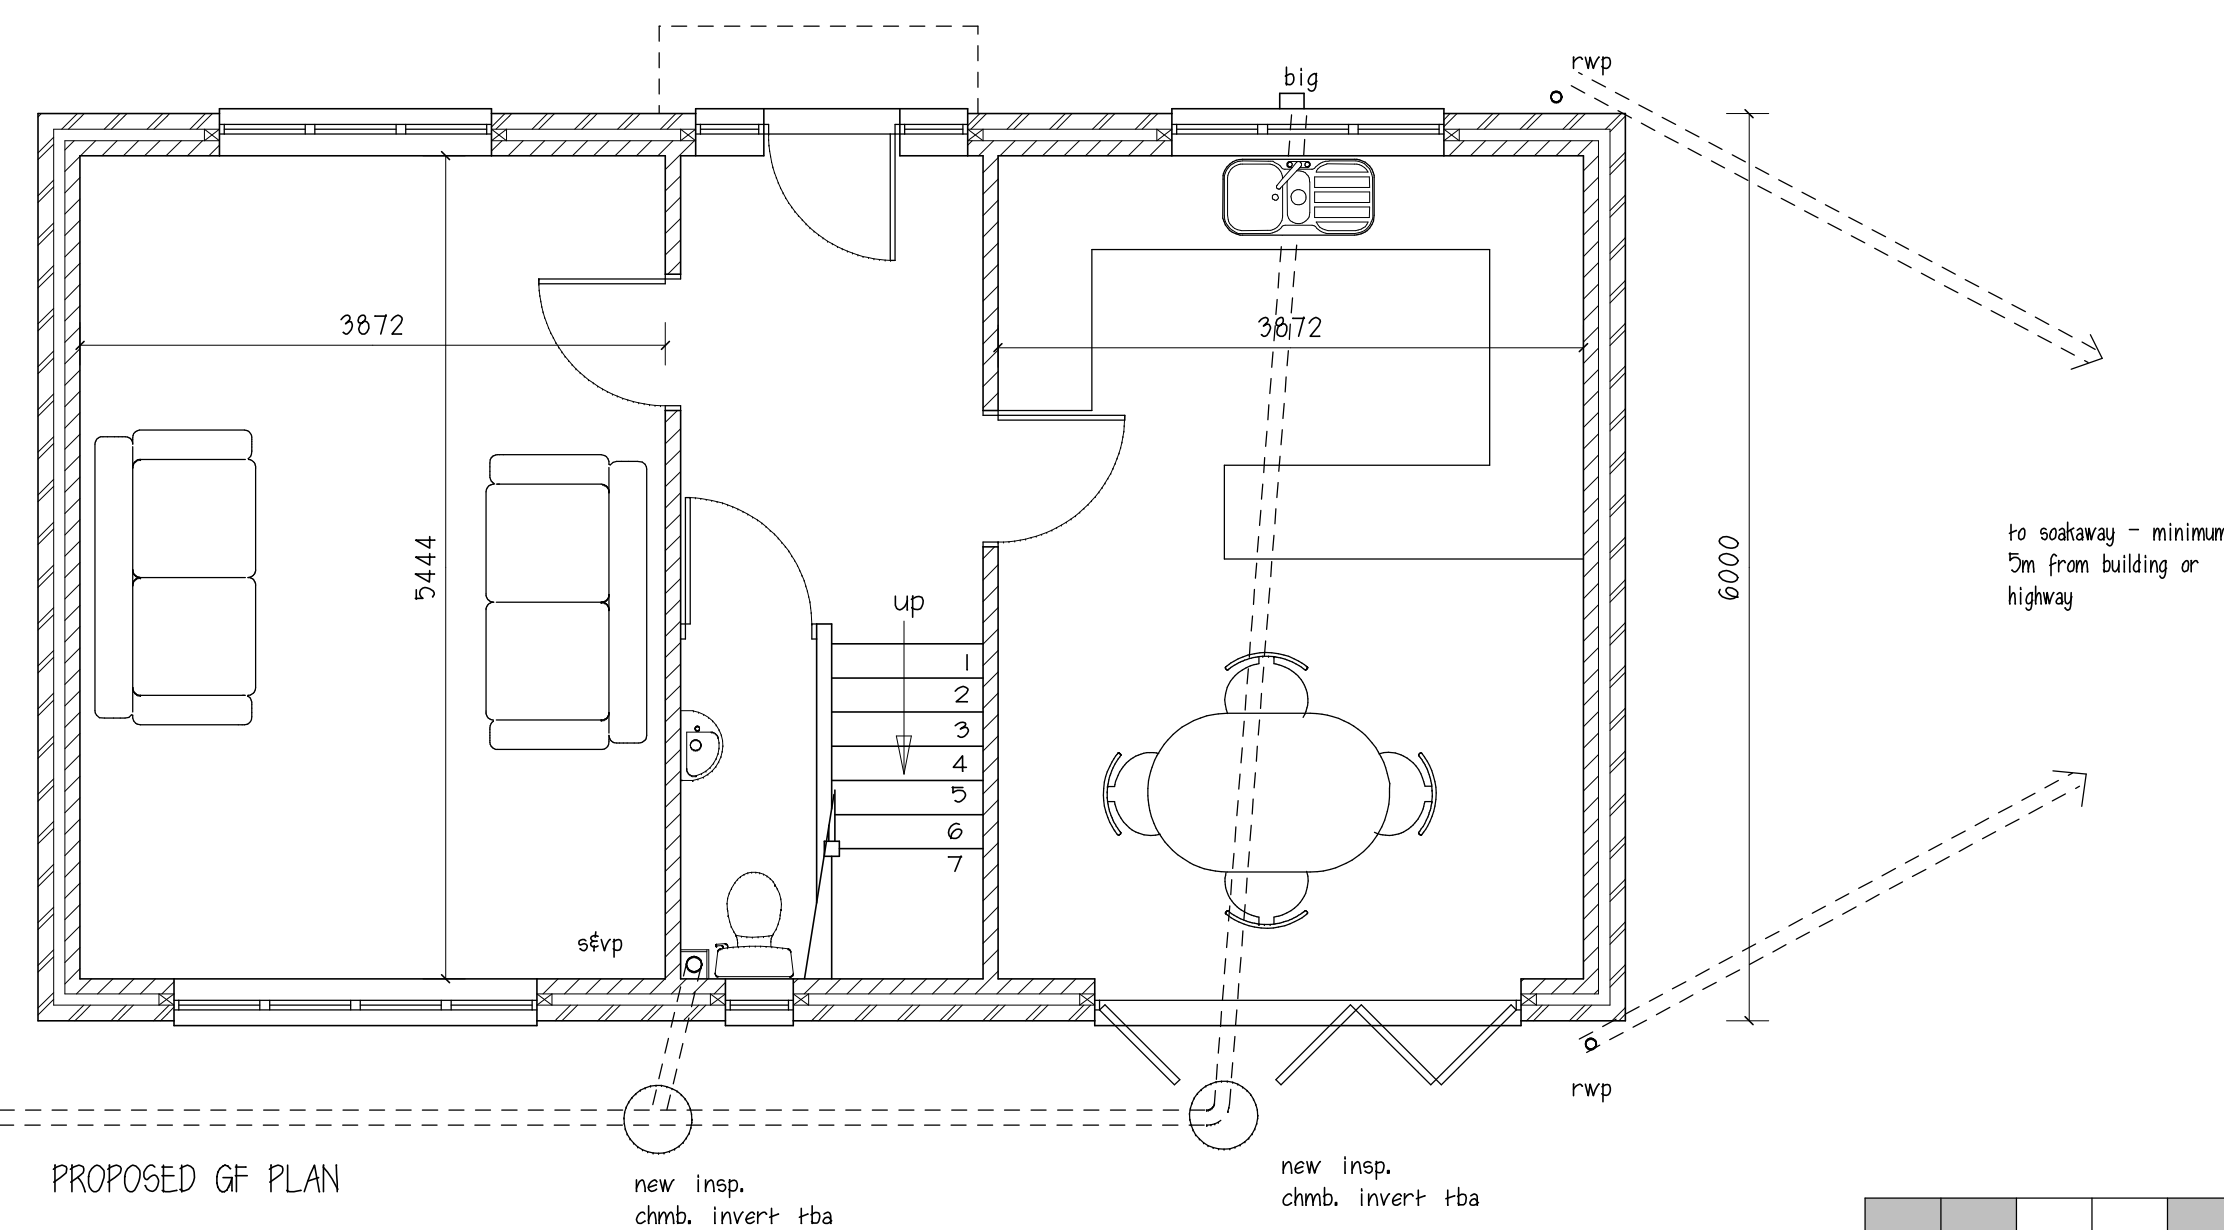
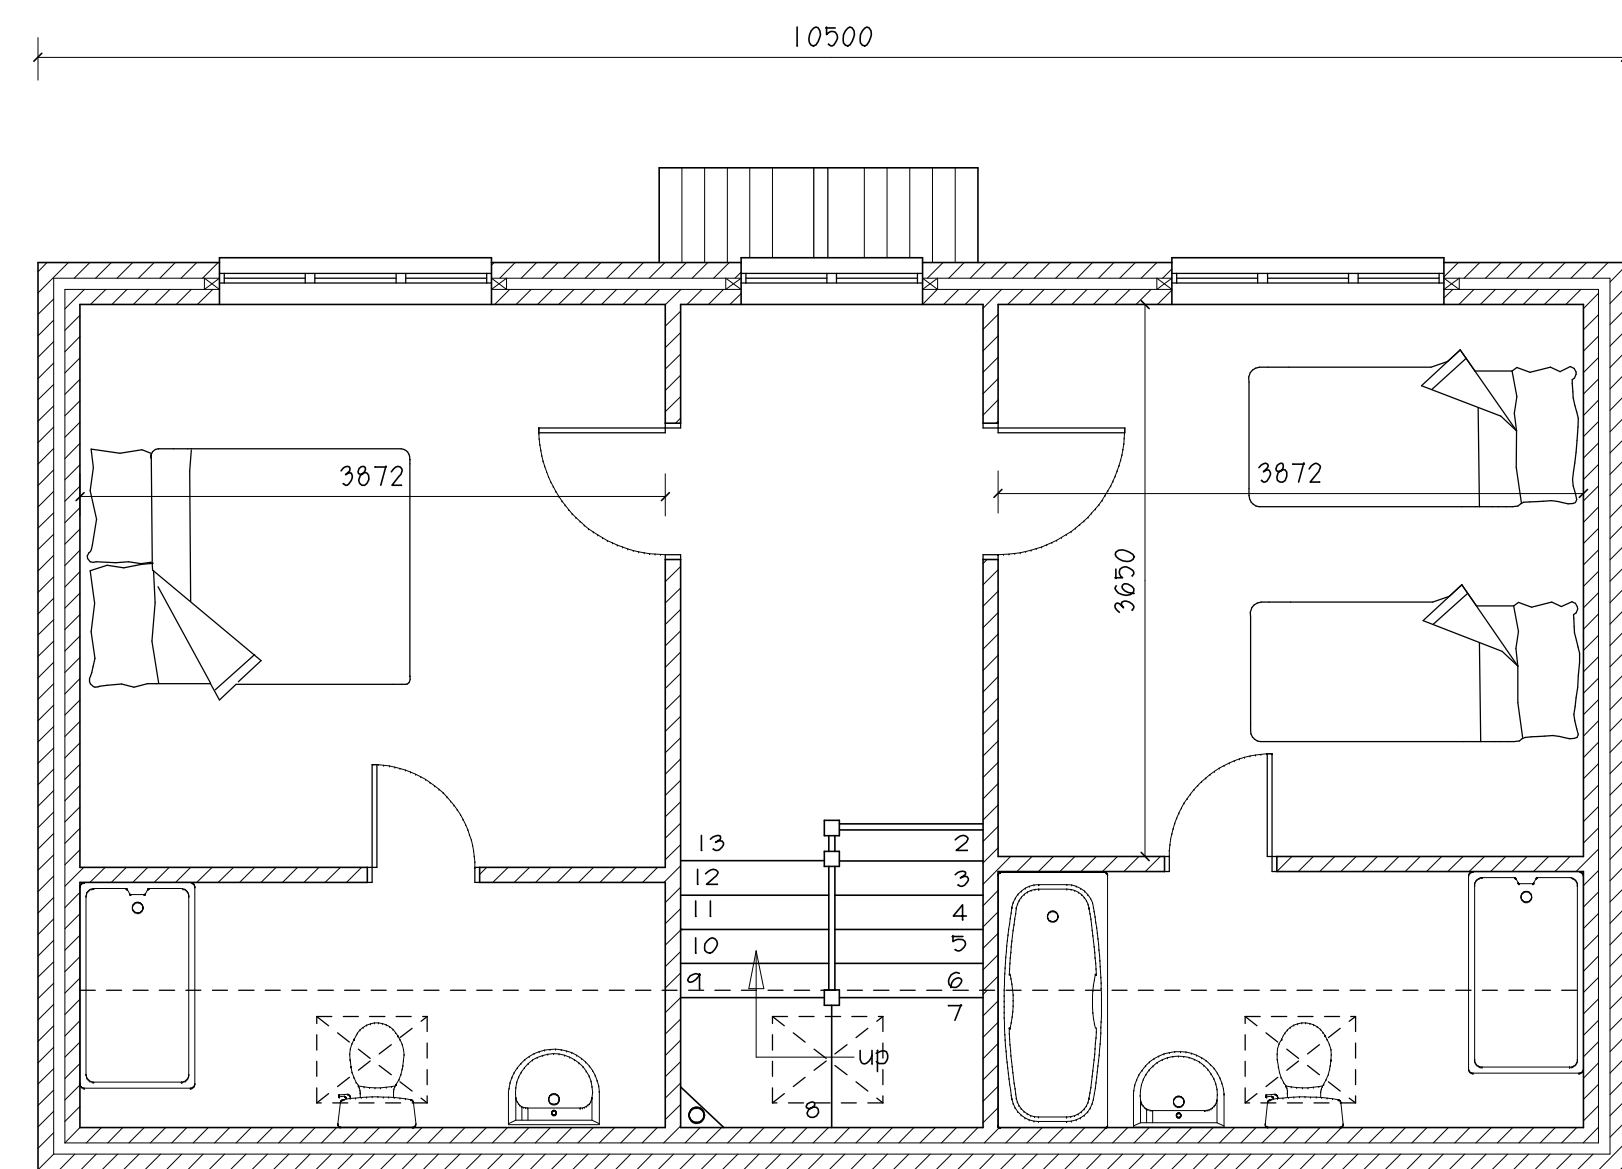


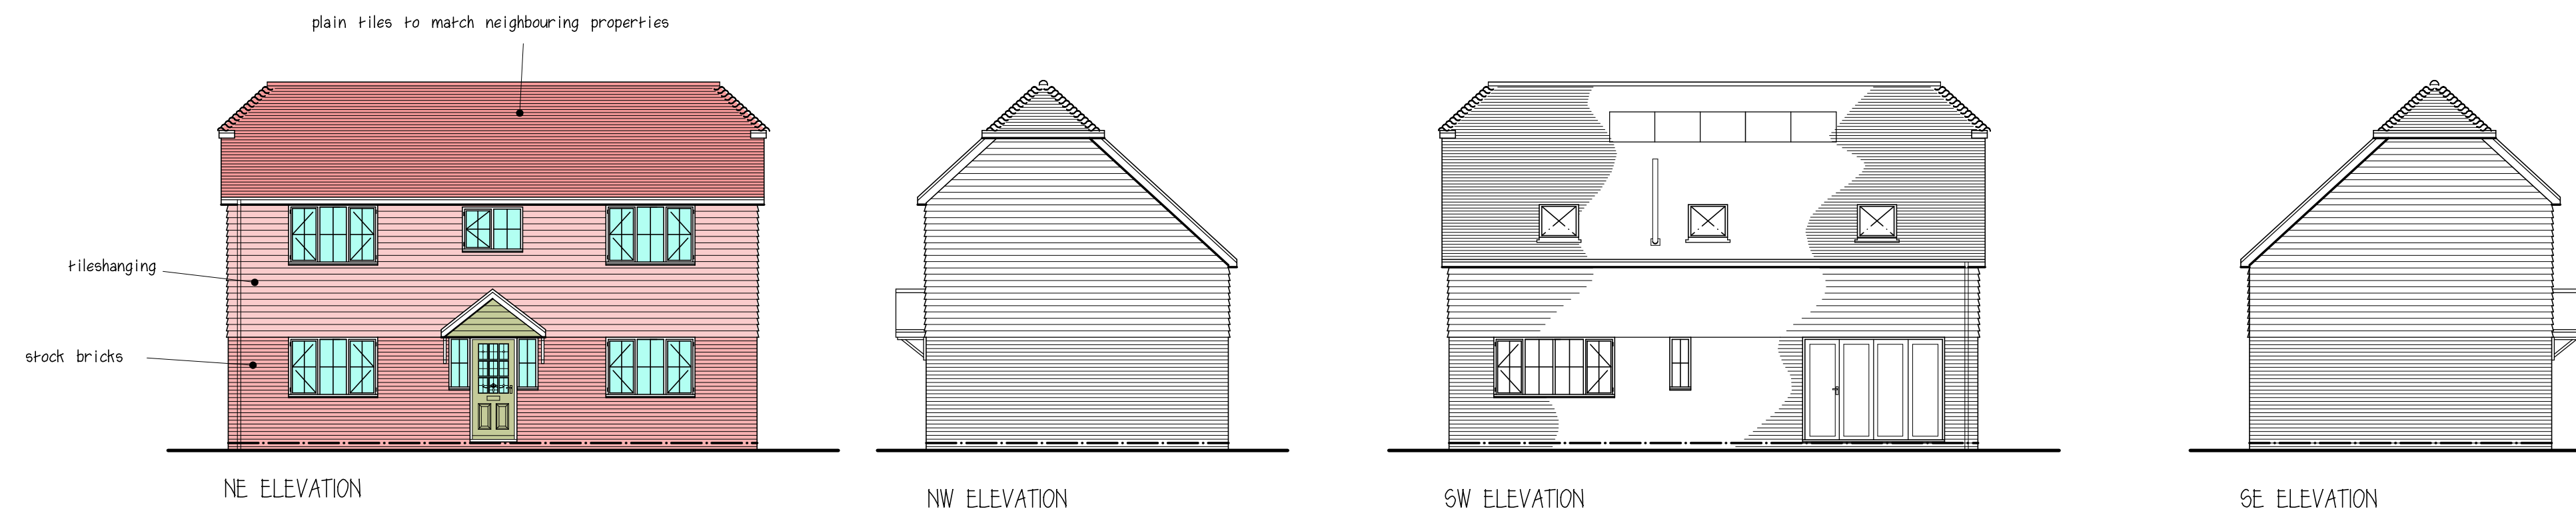

proposed dwelling  
r/o 142 Holtye Road  
East Grinstead

for N Millen Esq

P A Gosling — architectural consultants  
78 Potters Lane  
Burgess Hill RH15 9JS  
01444 — 248945

scale 1:50,1:100@A1

date Jul 22

drawn PAG

drawing no.

191.22.01a