




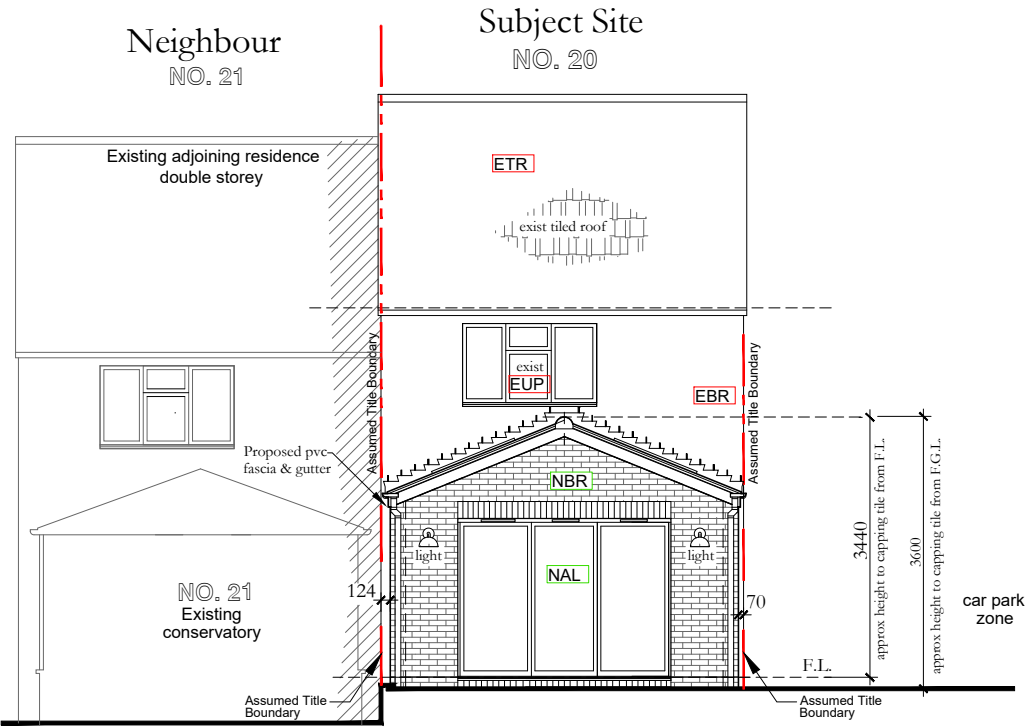

PROPOSED ELEVATION- REAR
SCALE 1 : 100 @ A3

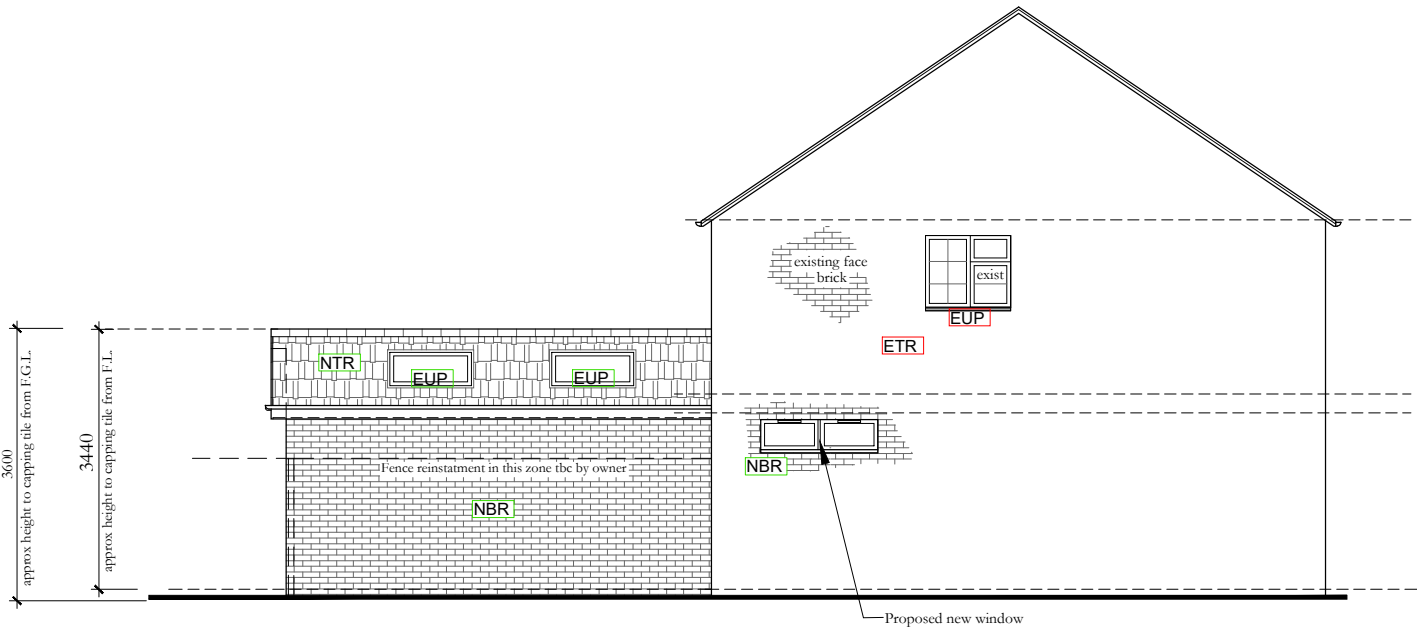

PROPOSED ELEVATION- SIDE
SCALE 1 : 100 @ A3

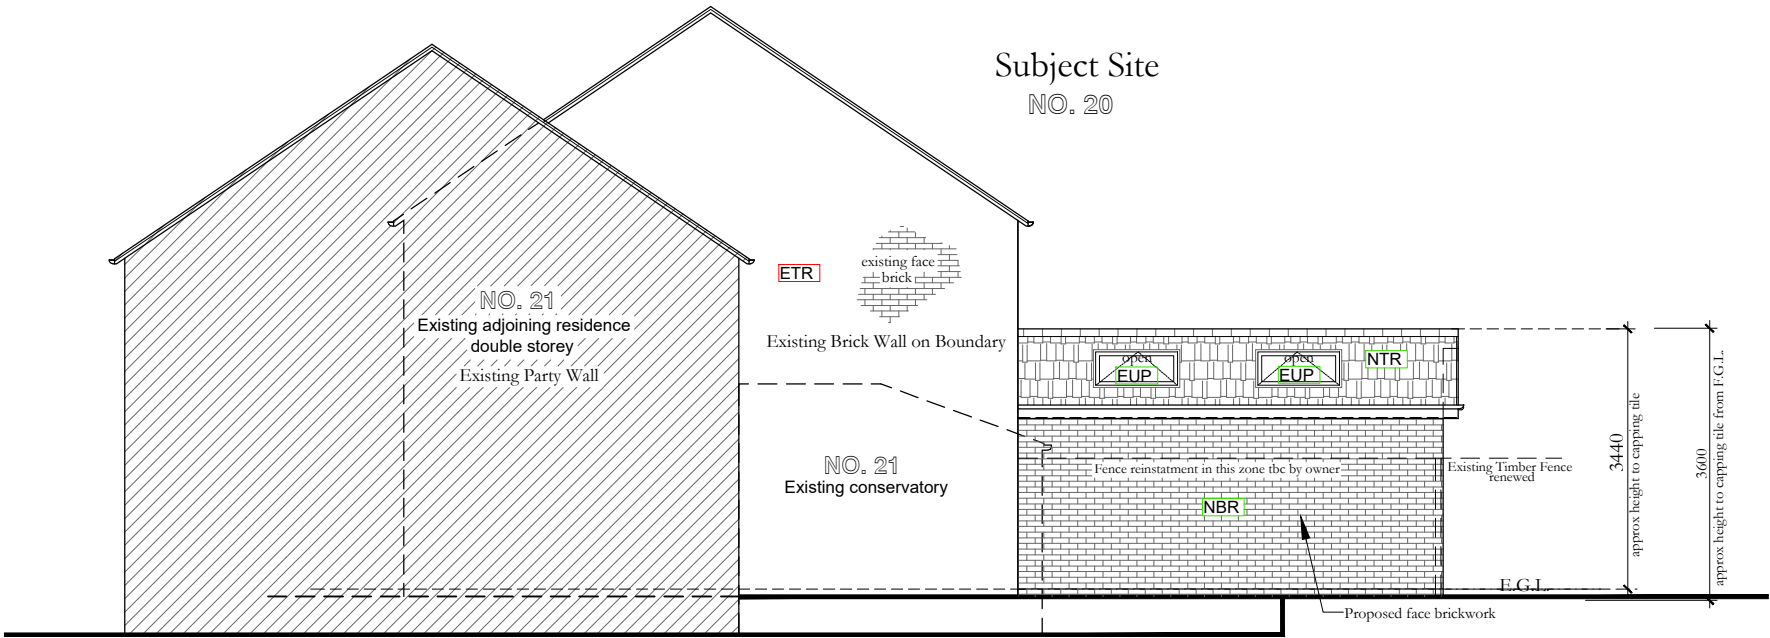

EXISTING ELEVATION- SIDE
SCALE 1 : 100 @ A3

EXISTING MATERIALS DRAWING LEGEND

- EBR Existing Face brickwork- Colour/make tbc on site
- ETR Existing Tiled roof- Coulor/make tbc on site
- EUP Existing UPVC Windows & Doors- White Colour

PROPOSED MATERIALS DRAWING LEGEND

- NBR New Face Brickwork- Brick & Mortar Colour/make to match existing
- NTR New Tiled Roof- To match existing or to clients choice
- NAL New Aluminium Powdercoated Door/Window Unit- To Clients Colour choice
- EUP New UPVC Framed Windows & Doors- White Colour or to clients choice

