




A View A
Photo
SCALE NTS

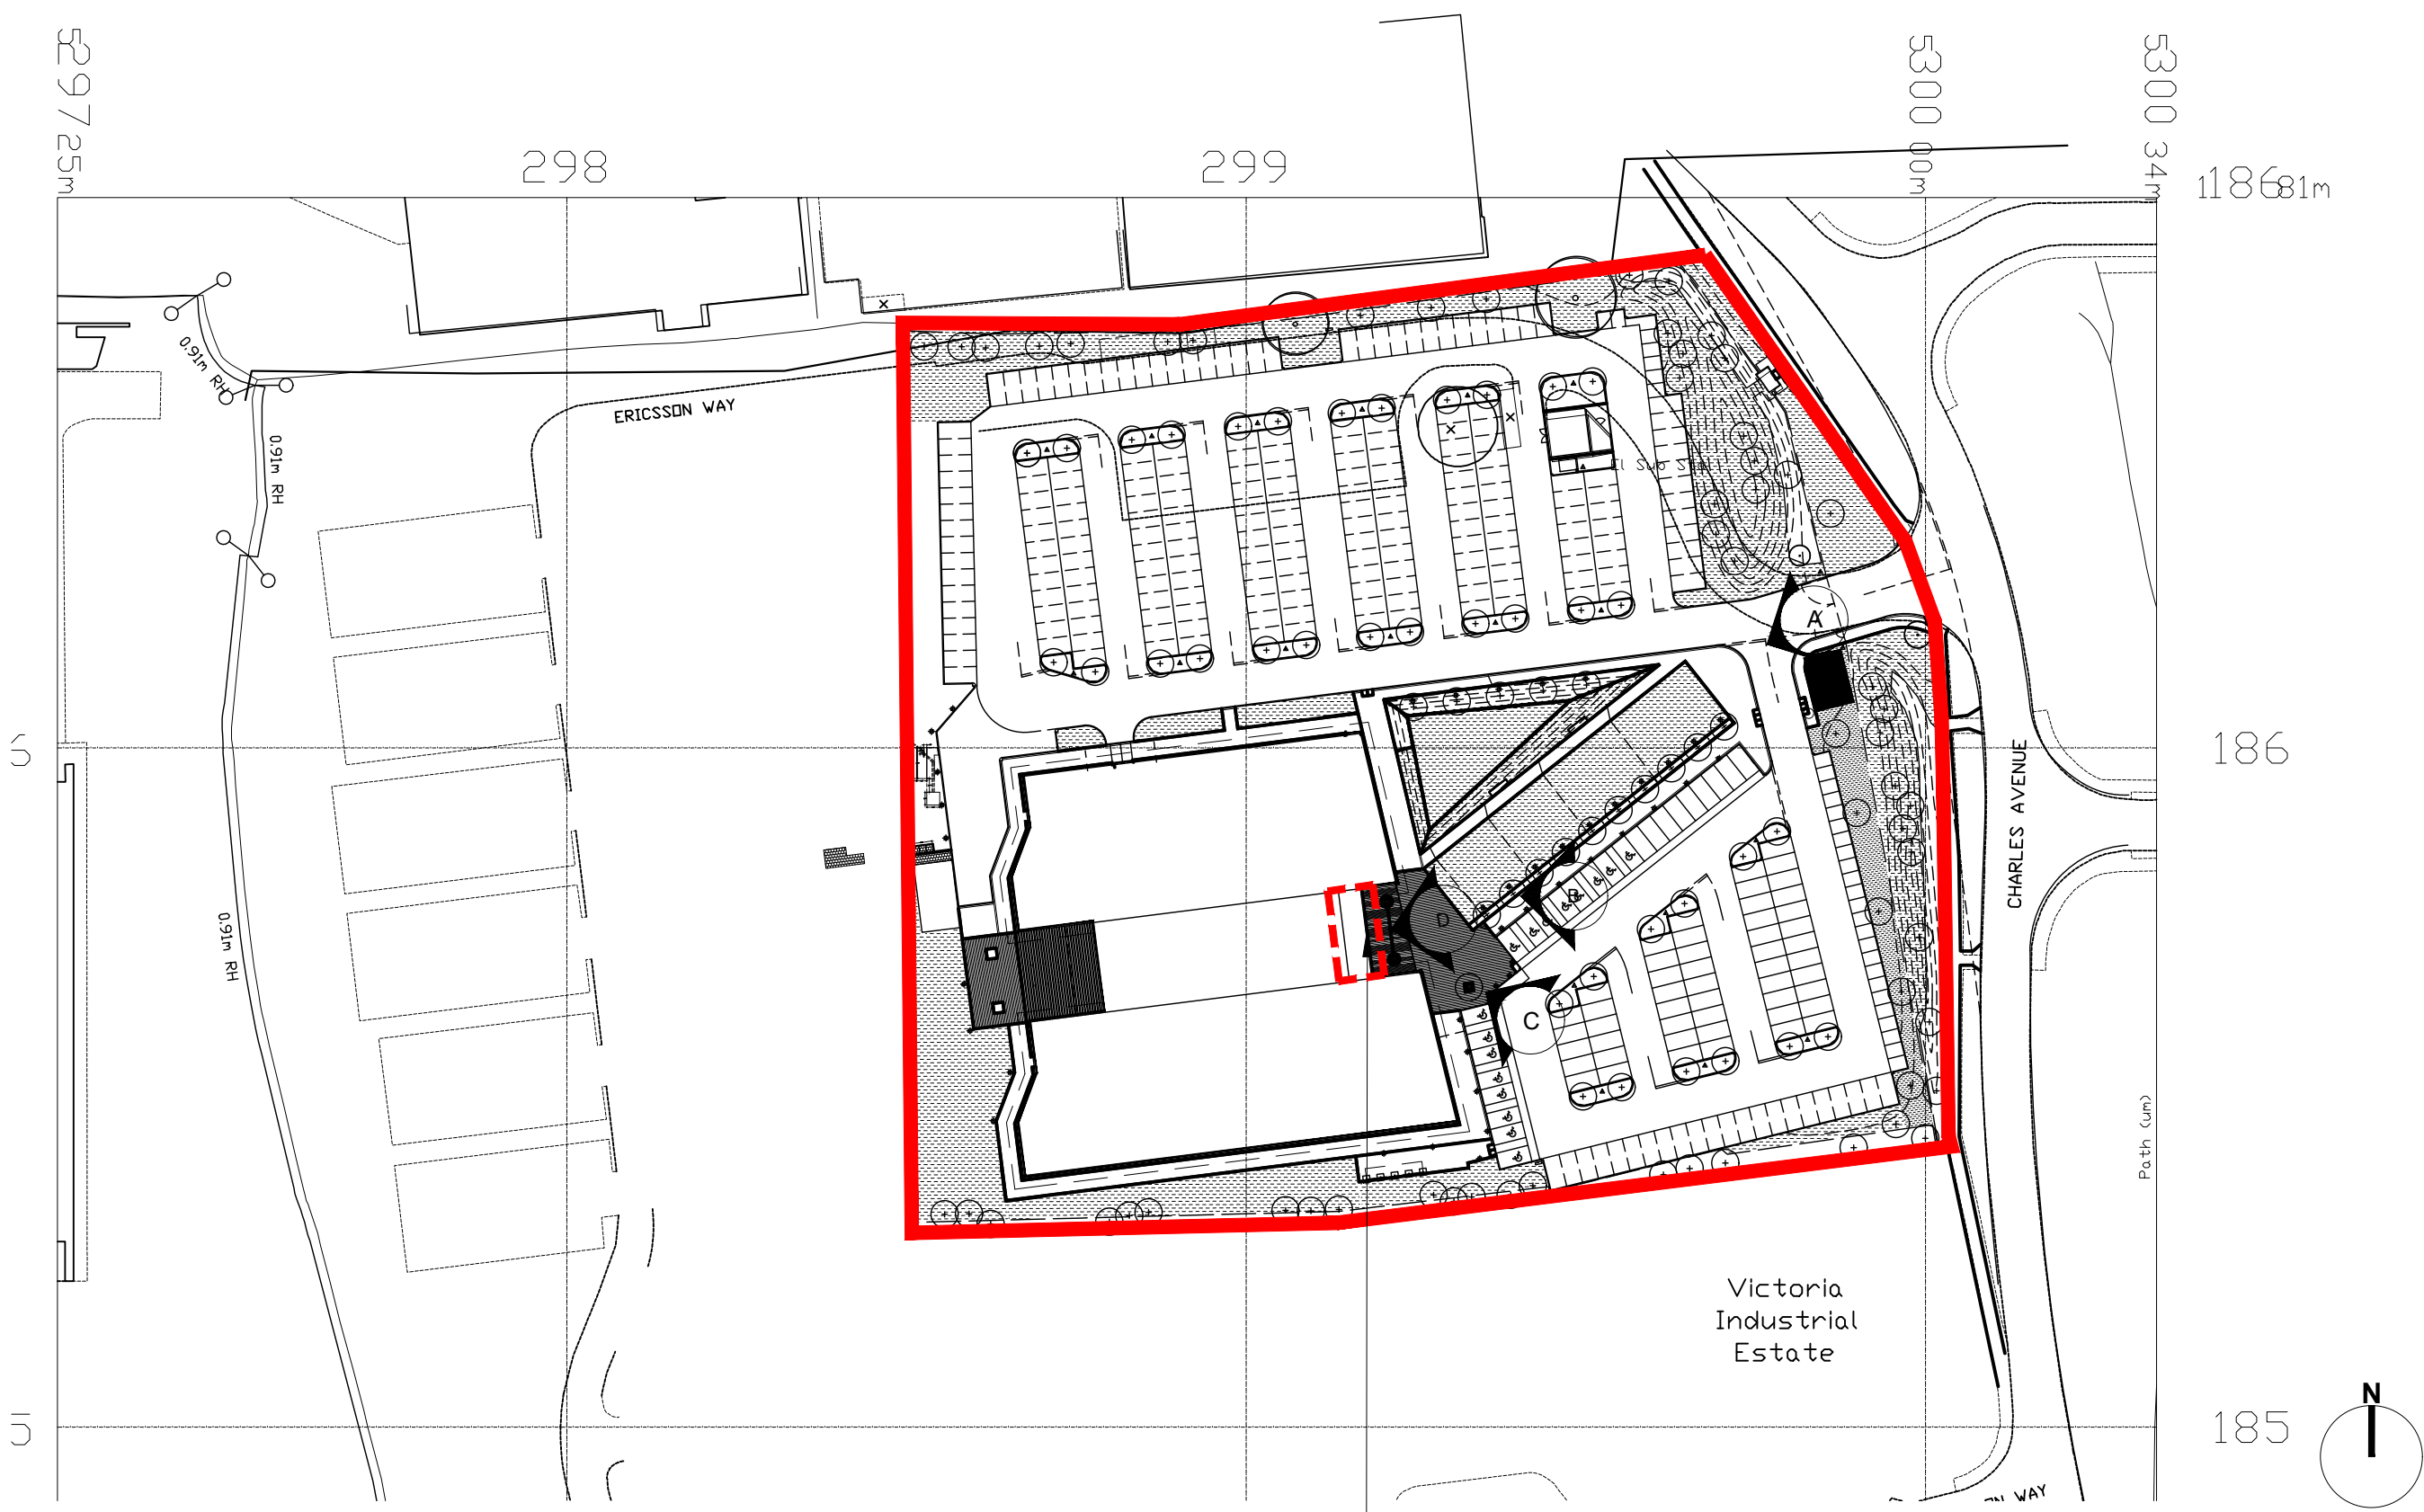

01 Key Plan
SCALE 1:1000


MAIN ENTRANCE TO THE BUILDING -
THE SUBJECT OF THIS APPLICATION

- GENERAL NOTES
1. It is the Contractor's responsibility to ensure that the final construction conforms with the design principles, calculations and drawings, and with the current building regulations and all relevant British and/or European codes of practice, as appropriate.
 2. The Contractor shall comply with their duties under the latest and current CDM Regulations and, if collaboration is required from GENERATION EDGE, this shall be requested in a timely manner.
 3. The Contractor must verify all site dimensions and check all drawings, details and specifications, and report any discrepancies to GENERATION EDGE, before proceeding with any work.
 4. All requested drawings showing fixings and construction details are to be provided to GENERATION EDGE for comment and/or approval prior to commencement of work.
 5. Proprietary items, products, components and materials are to be used or installed in strict accordance with the manufacturer's written recommendations.
 6. Dimensions are only to be taken from the setting out information on relevant drawings and are not to be scaled from drawings.
 7. This drawing is to be read in conjunction with relevant associated drawings from other consultants and the GENERATION EDGE drawing list.
 8. Where any doubt exists as to requirements, the contractor should obtain clarification from GENERATION EDGE before proceeding.
 9. Copyright © GENERATION EDGE. NOT TO BE REPRODUCED WITHOUT PERMISSION.

THE SUBJECT OF THIS APPLICATION
SITE BOUNDARY



B View B
Photo
SCALE NTS

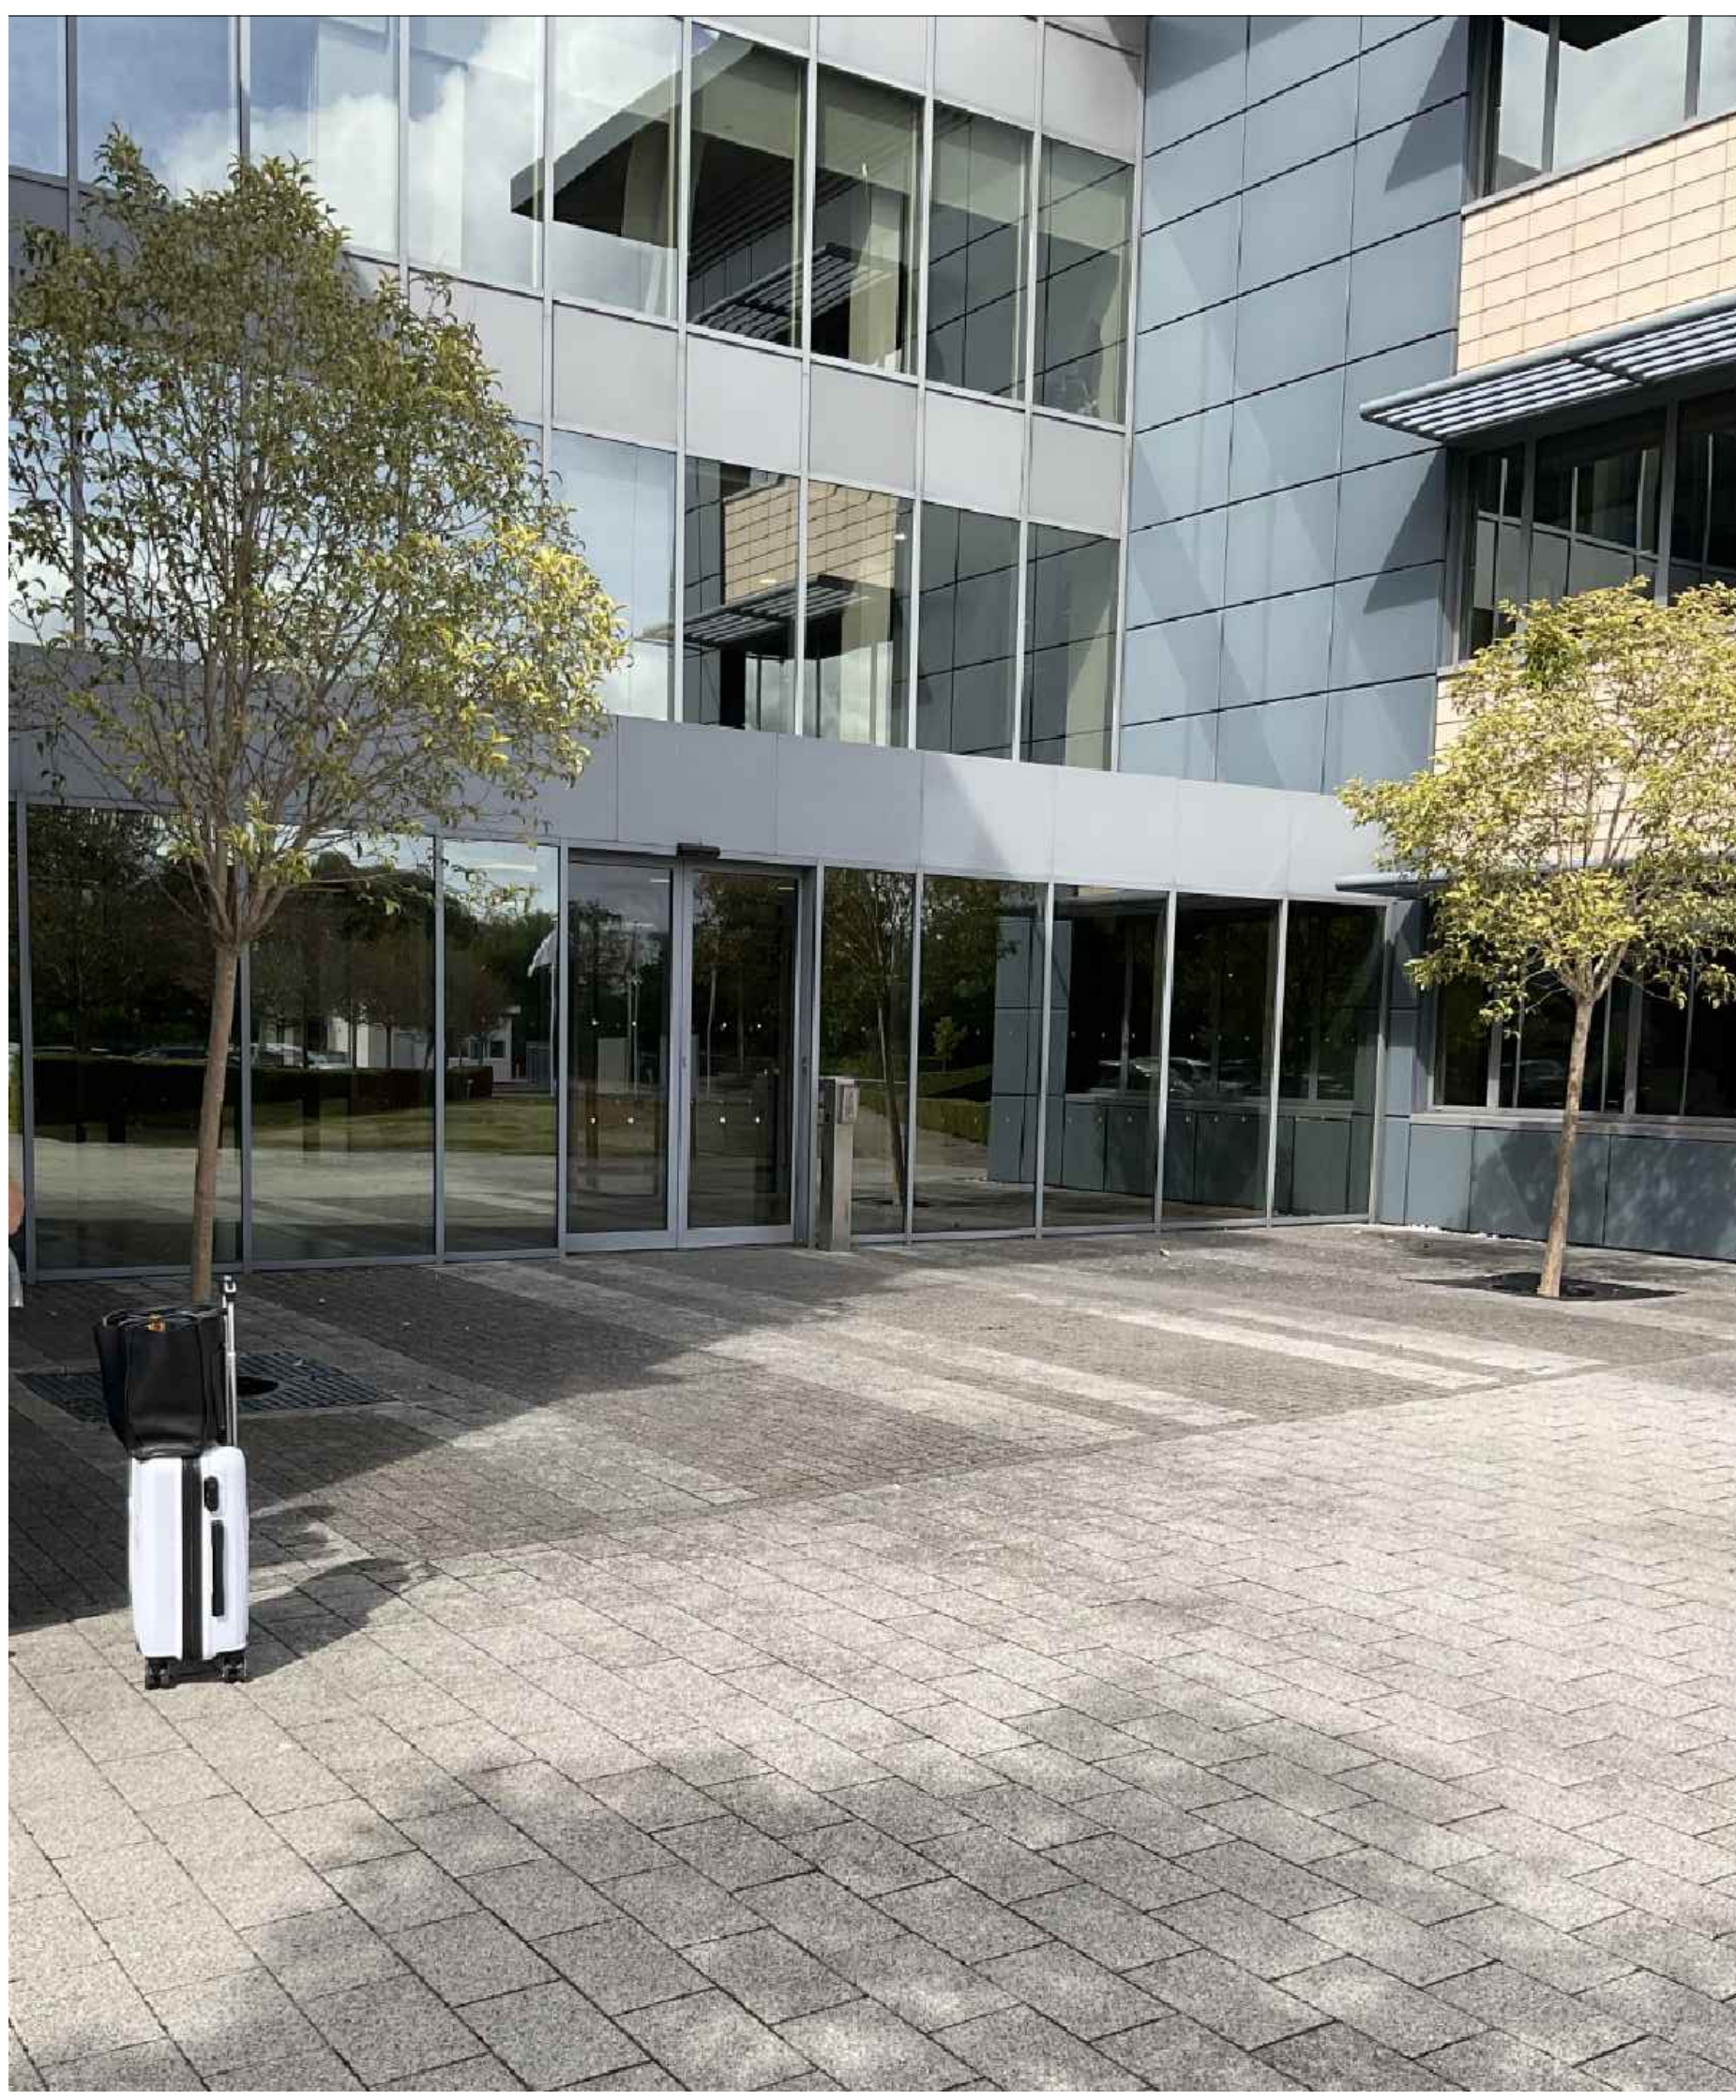

C View C
Photo
SCALE NTS



D View D
Photo
SCALE NTS

Photo views demonstrating that proposed new front entrance/door solution is out of sight of any neighbours and from the nearest main roads.

00	02/06/25	Information only	HW
Rev	Date	Description	By
STATUS			
INFORMATION ONLY			
PROJECT			
Roche			
Charles Ave, Burgess Hill RH15 9RY			
TITLE			
Planning - Photographic Study - Main Entrance			
DRAWN	Origin	DATE	SCALE
HW	30/05/25	NTS@A0	CHK'D
3222	00.002		AH
PROJECT	DRWG. No.		REV
3222	00.002		00

PARKERAY

GENERATION
EDGE

LONDON STUDIO
28 Clareville Grove
London SW14 6AR
+44 (0)20 7593 970
GENERATIONEDGE.COM