


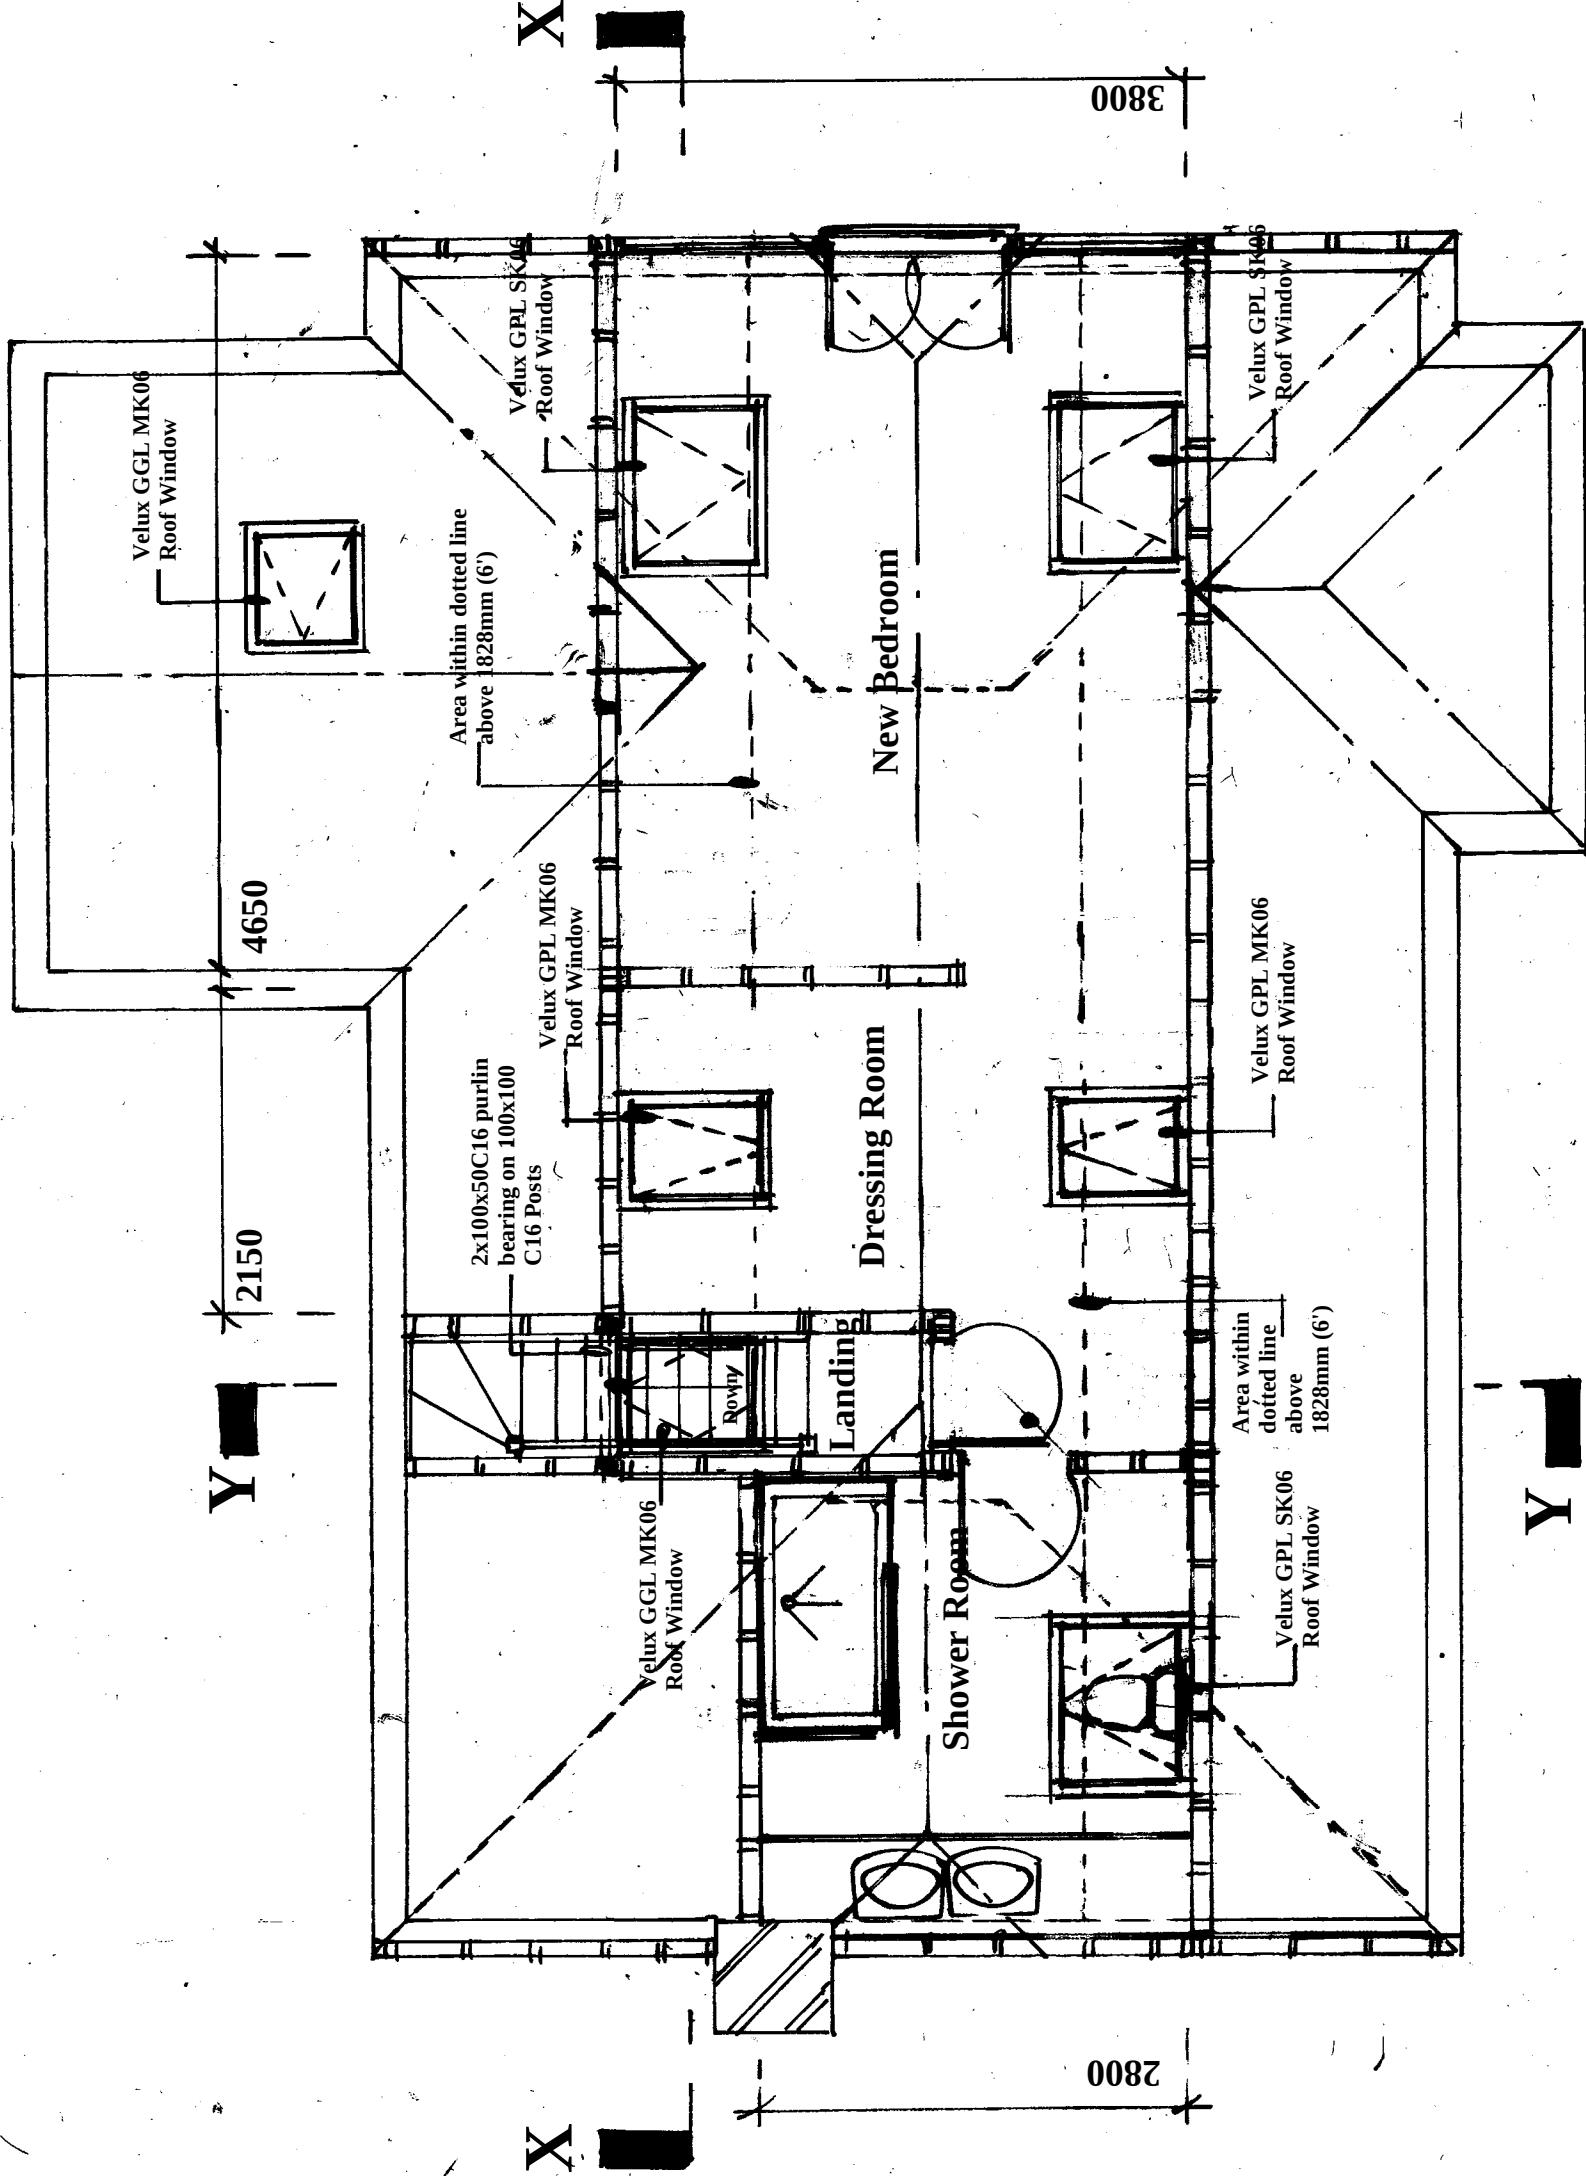

Scale Bar 1:50



Amendments	Date

Client
Mr & Mrs Russell

Site Address

**17 Barnfield
Balcombe
West Sussex
RH17 6FW**

Proposal
Loft

Drawing Title
Proposed Loft room Plan

Date
31/08/25

Drawn
S. Burrows

Scales
1:50

DWG NO. **S13444/4** REV

Proposed Loft Room