


100x50 C16 Collars @
600c/c

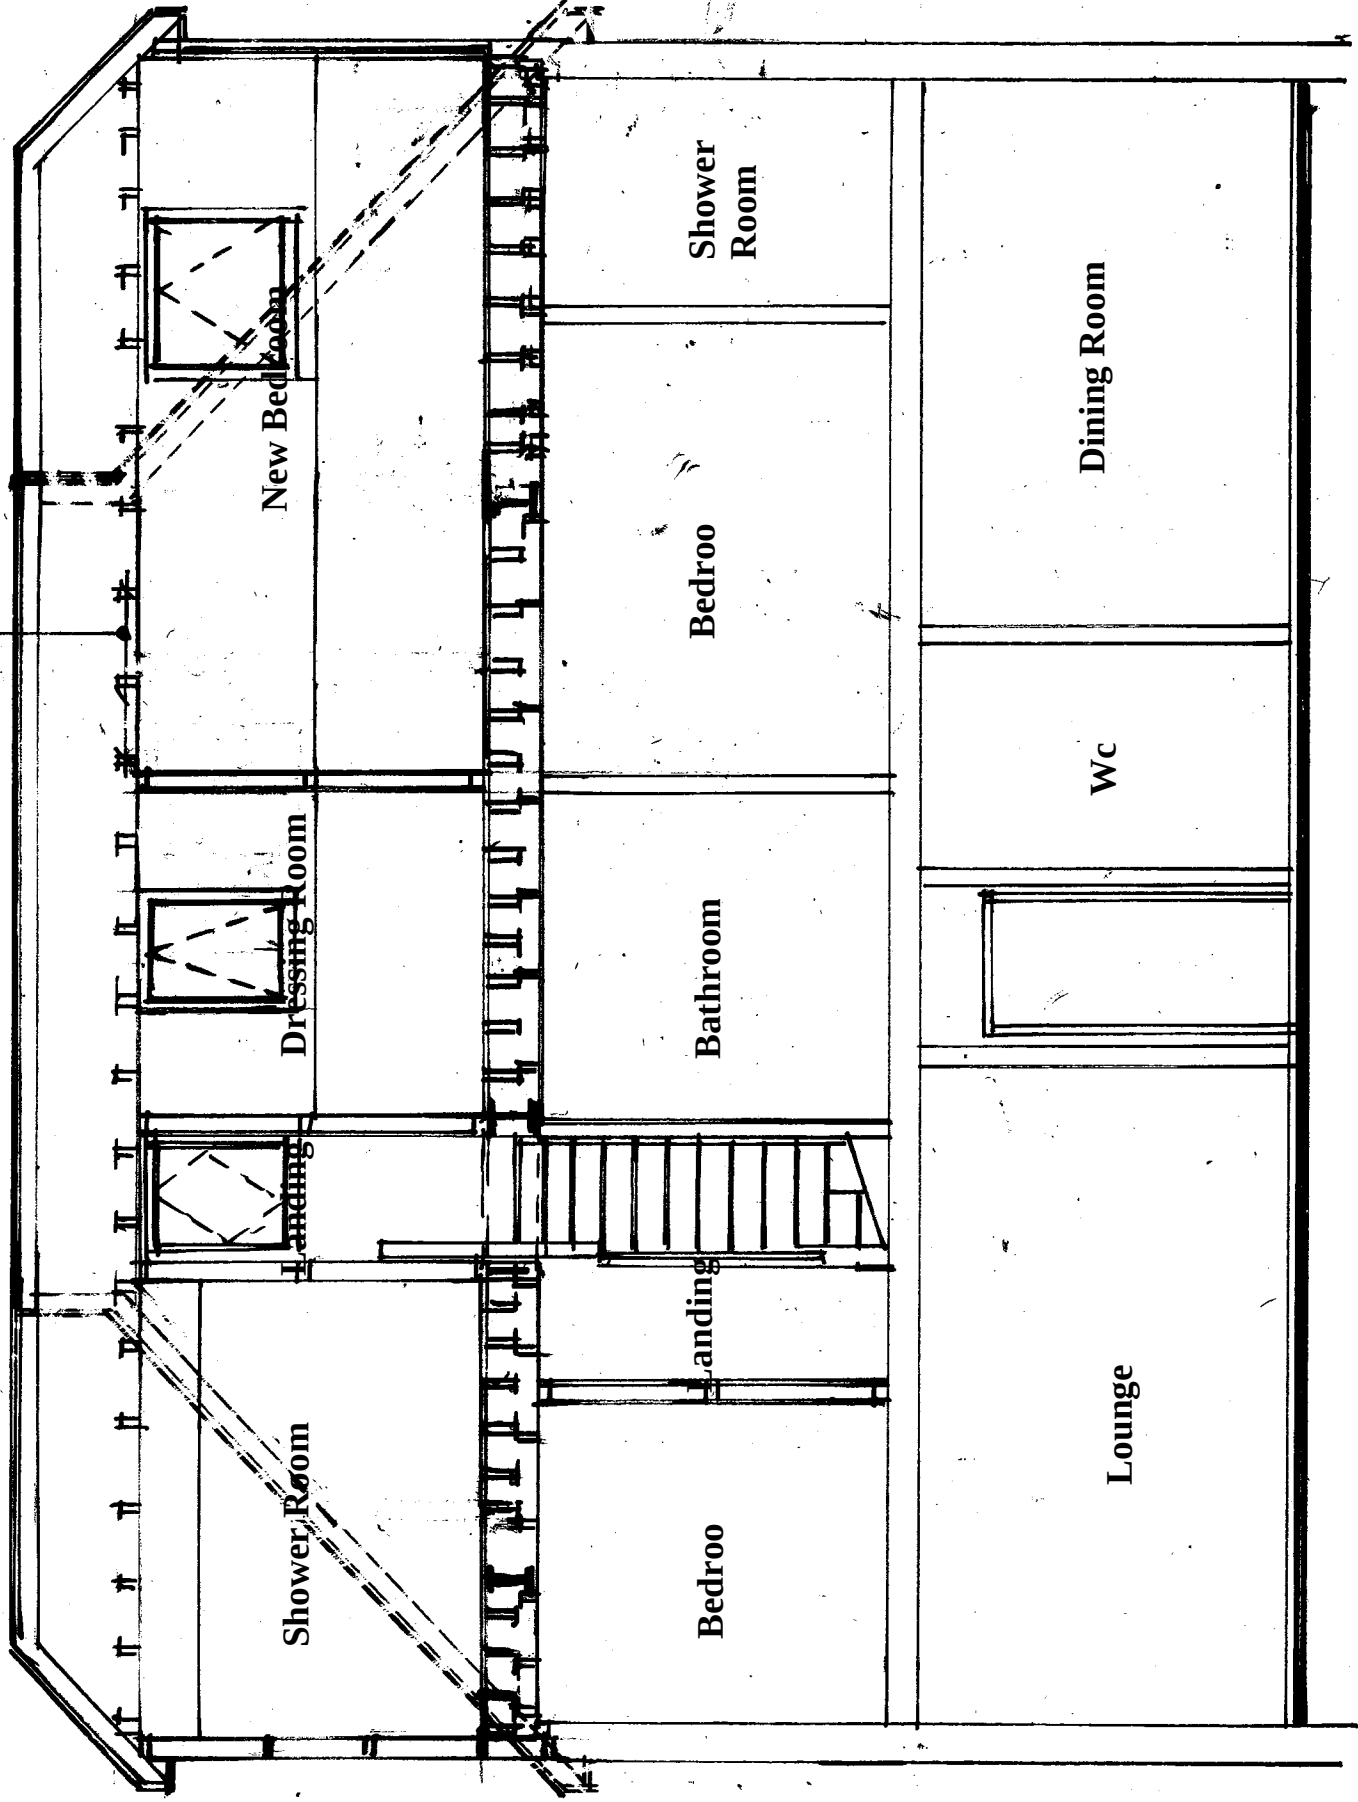

Section X-X

Amendments			Date
Client			

Mr & Mrs Russell

Site Address

17 Barnfield
Balcombe
West Sussex
RH17 6FW

Proposal Loft Conversion

Drawing Title Section X-X

Date 31/08/25 Drawn S. Burrows

Scales 1:50

DWG NO. S13444/5 REV