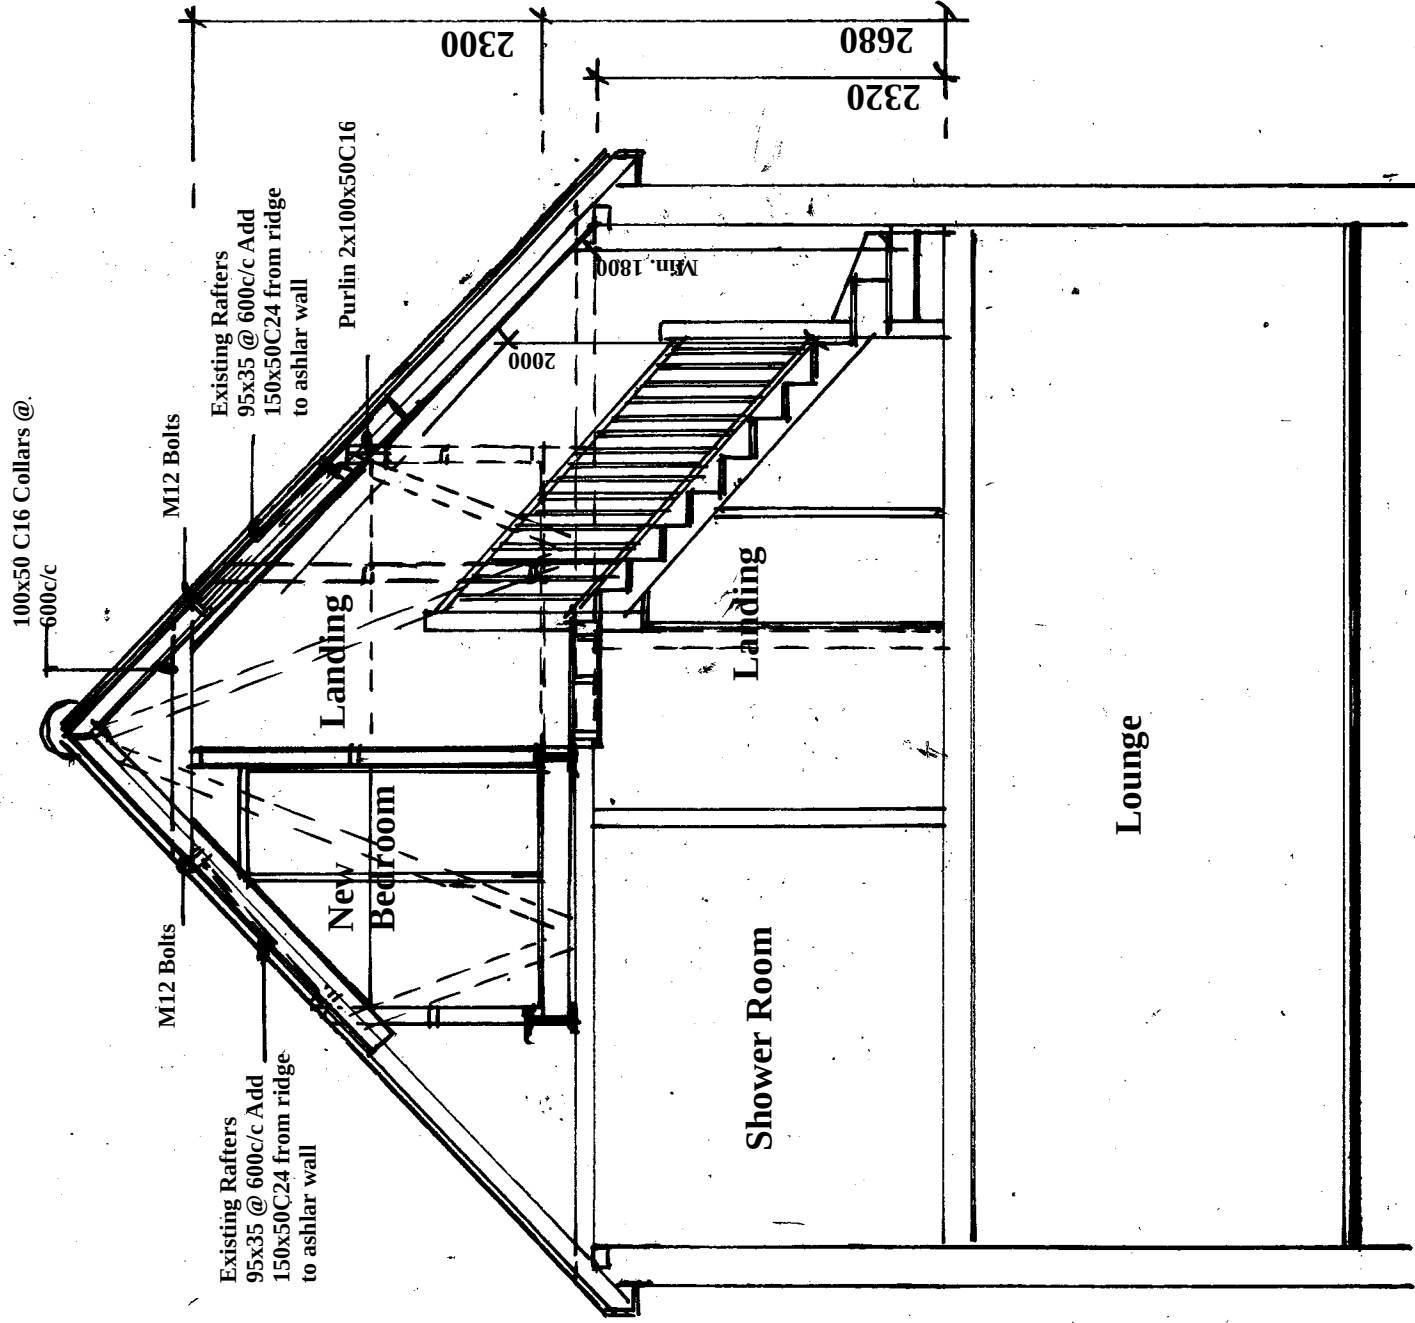


12 Dropped Landing
13 Floor Level
700/750 o/s
13 x 206 Rise x 229

Section Y-Y

Amendments			Date
Client	Mr & Mrs Russell		

Site Address

17 Barnfield
Balcombe
West Sussex
RH17 6FW

Proposal

Loft Conversion

Drawing Title

Section Y-Y

Date 31/08/25

Drawn S. Burrows

Scales

1:50



DWG NO. S13444/7

REV