




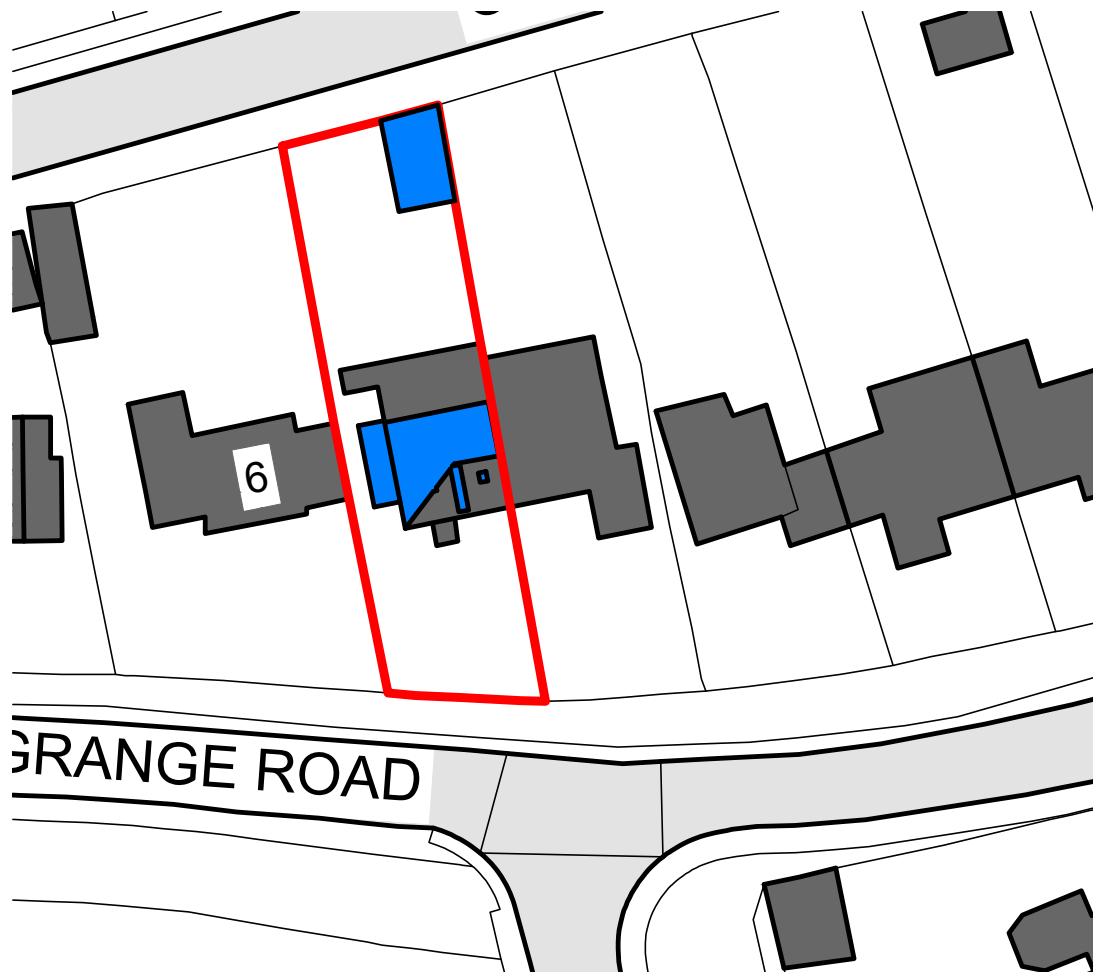

BLOCK PLAN 1:500@A4

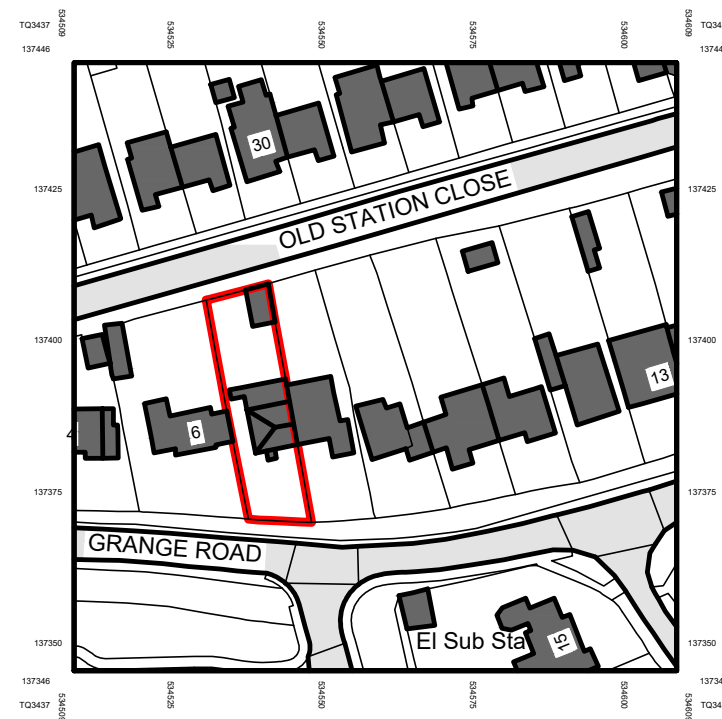

LOCATION PLAN 1:1250@A4

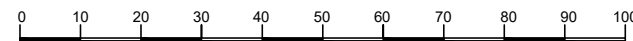

			CLIENT MR & MRS SMITH
	ELLISDON ARCHITECTURAL ASSOCIATES		PROJECT 7 GRANGE ROAD CRAWLEY DOWN RH10 4JT
	REF. 689	DRG. NO. 04	REV. A
	DRG. TITLE LOCATION & BLOCK PLANS		
	DESIGN EAA		
DATE DEC.25		SCALE As Shown @ A4	